


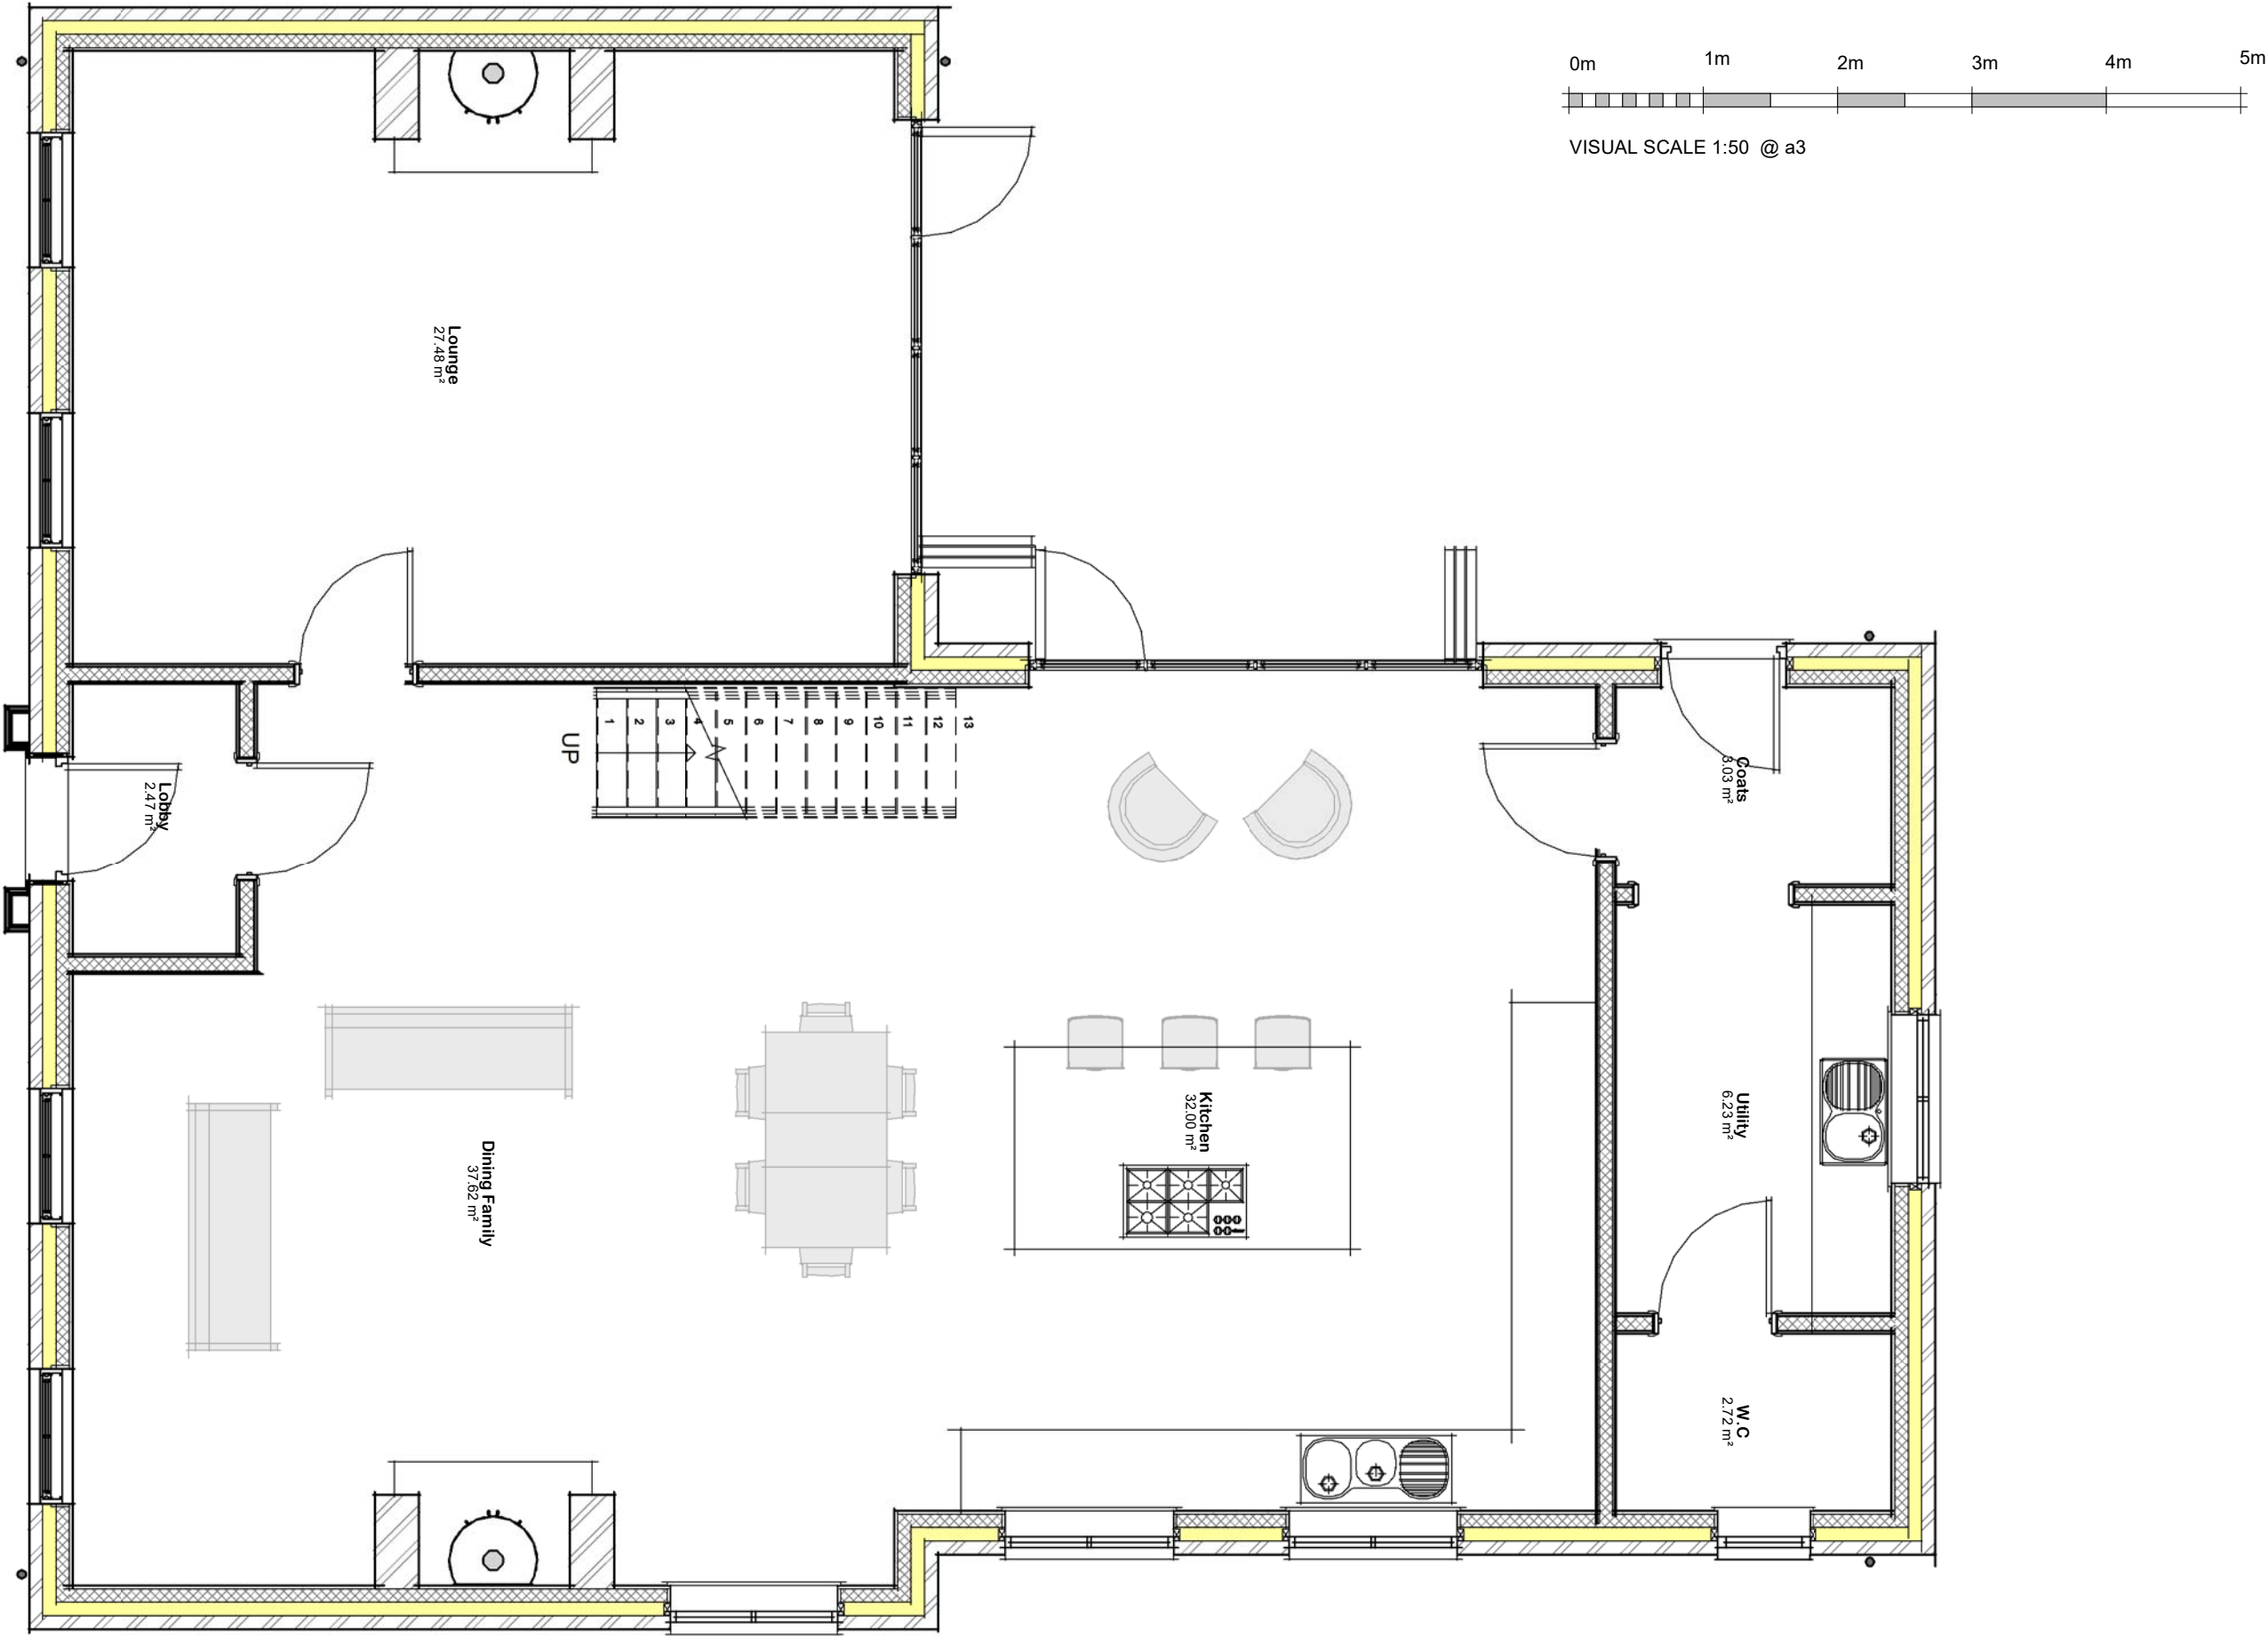

Ground Floor Layout

Drg No 2720 / 04 rev A

