



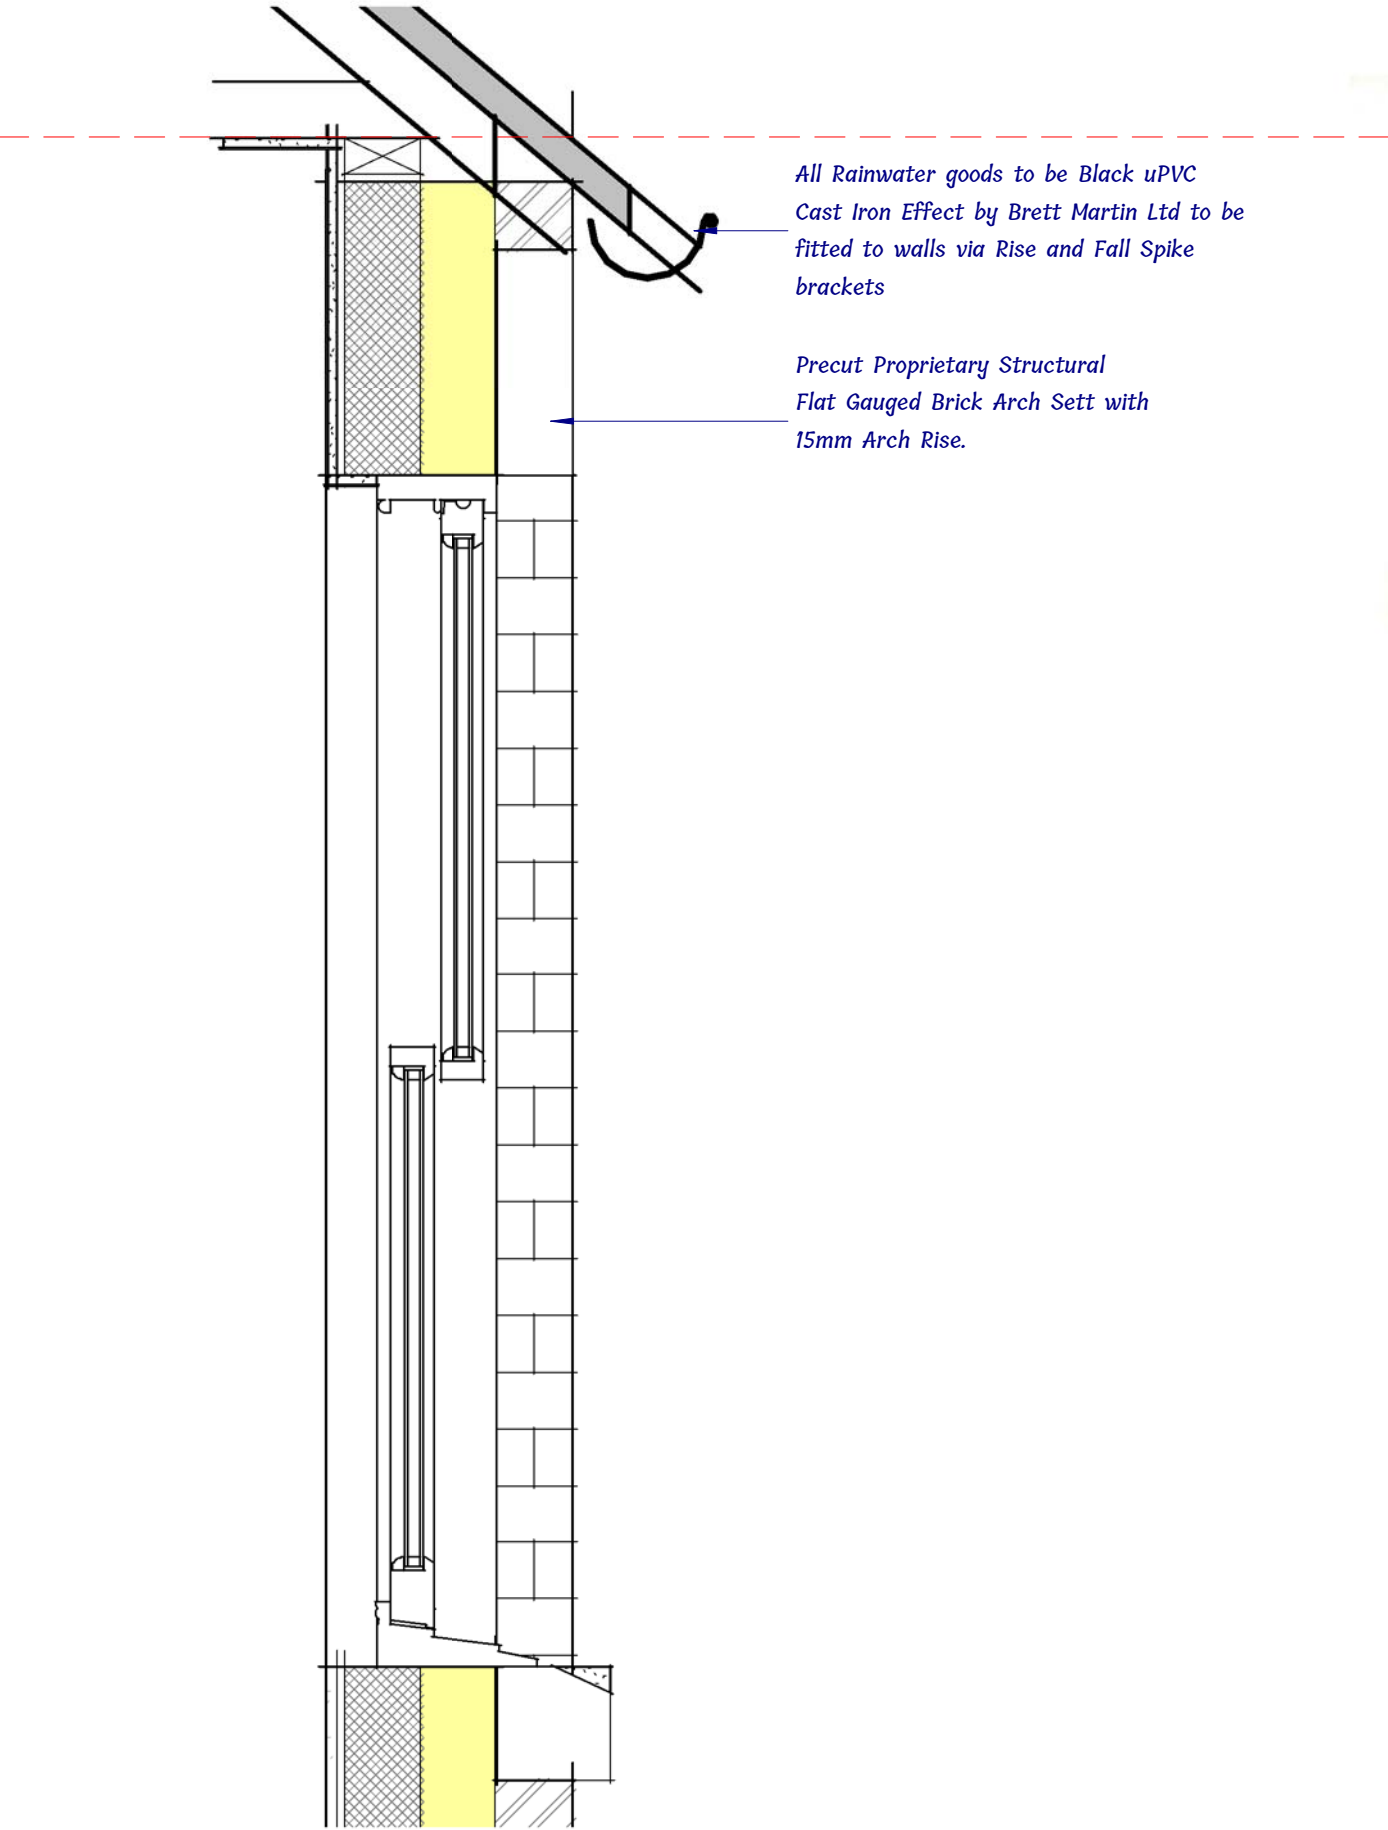

Sash Section
1 : 10

Sash Details

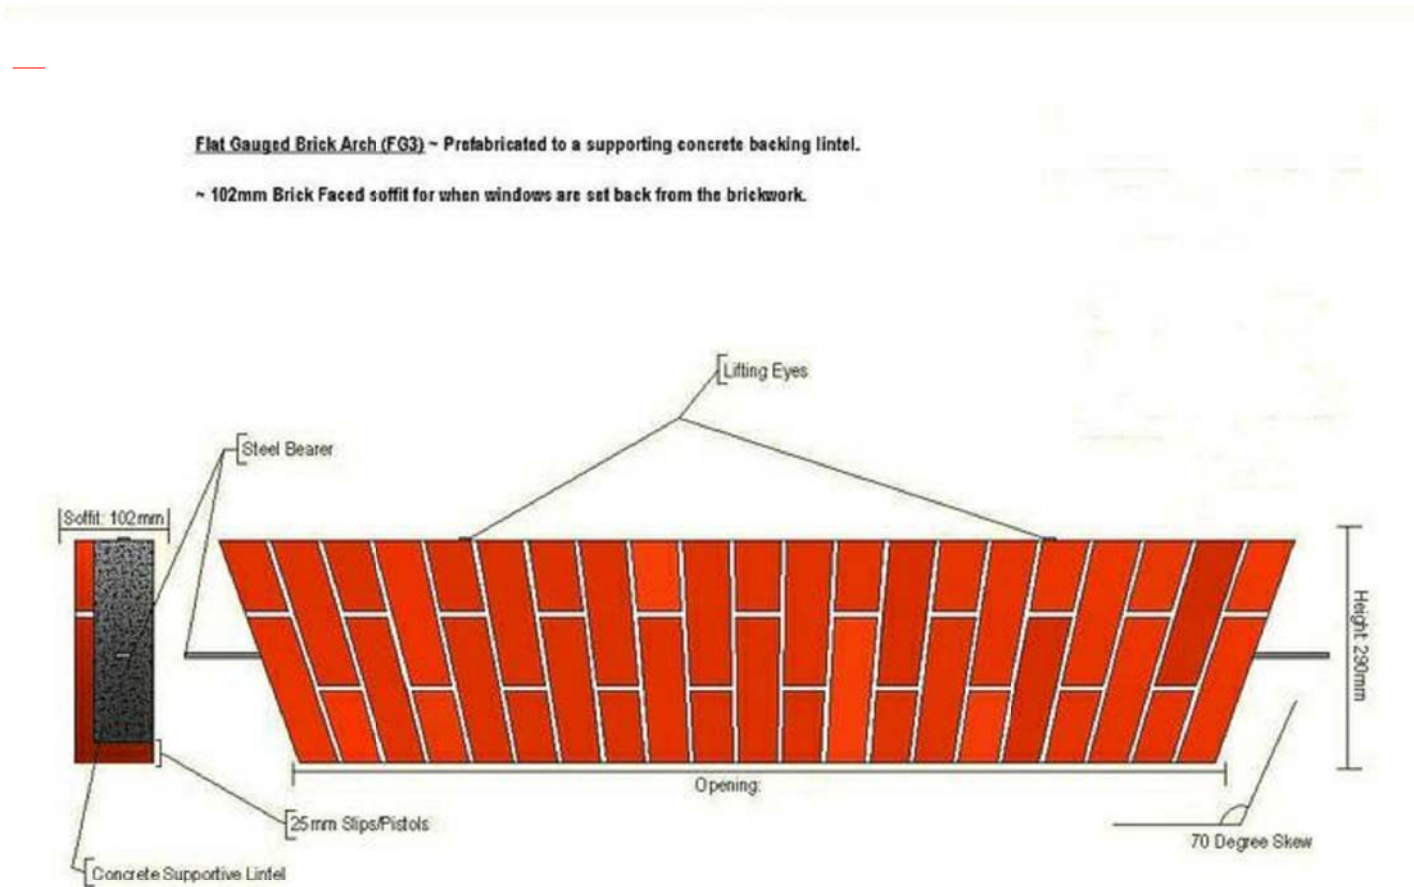

Sash Plan
1 : 10

