



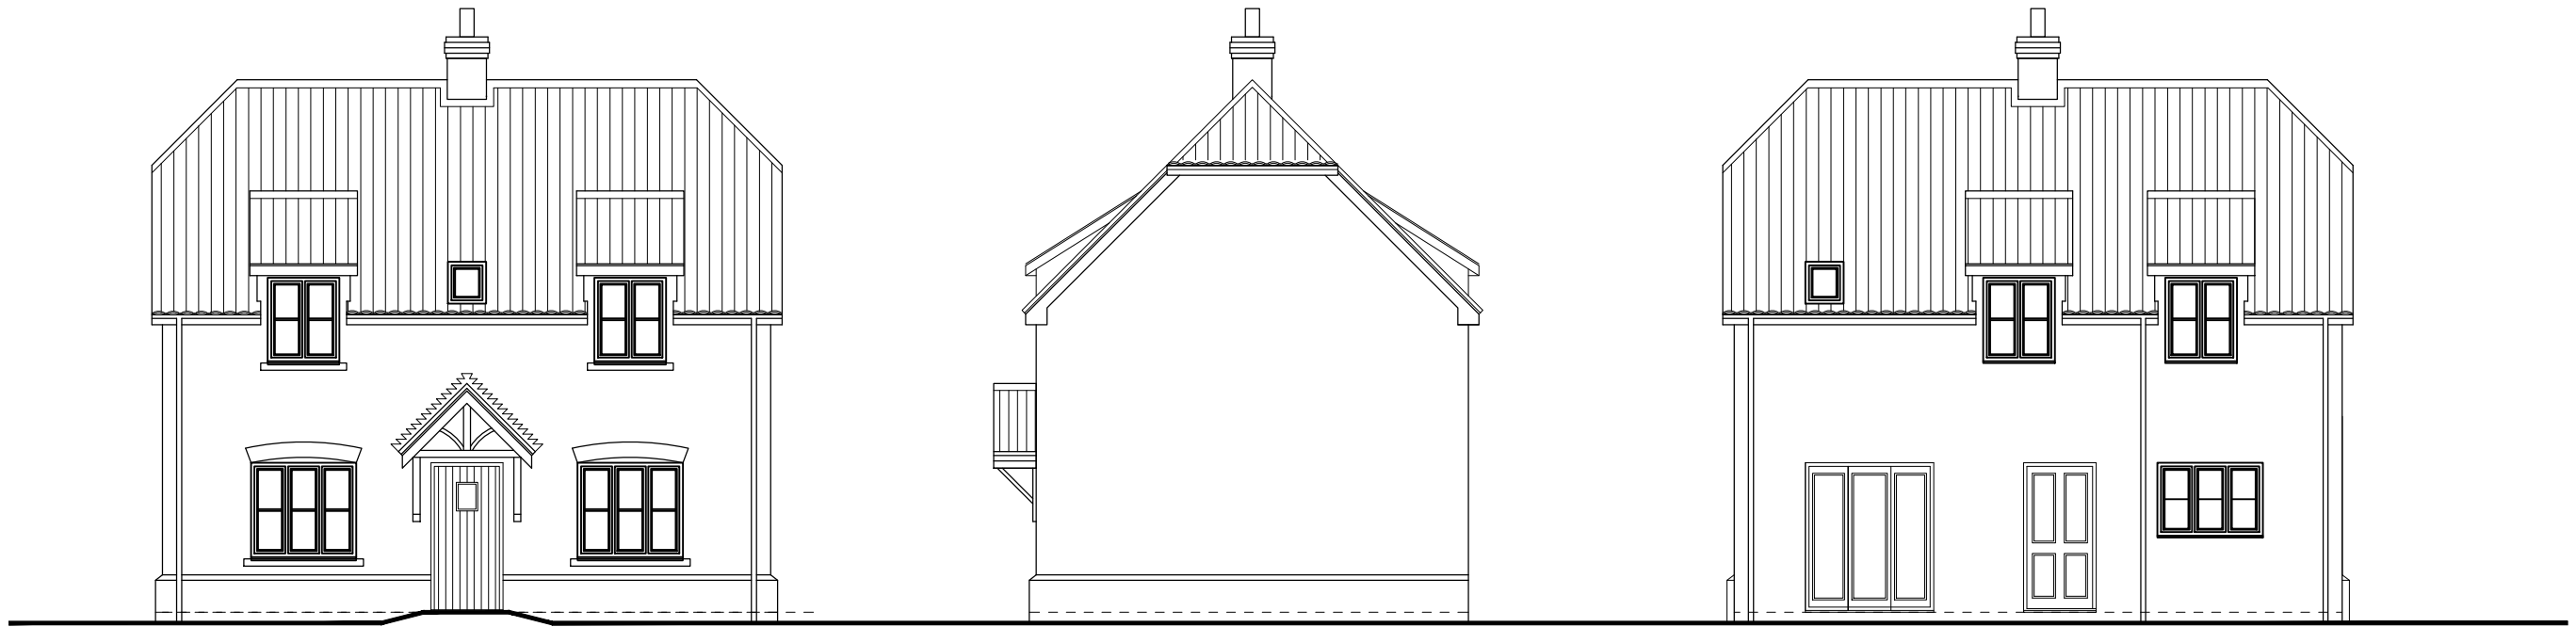


Front Elevation

Right Side Elevation


Rear Elevation

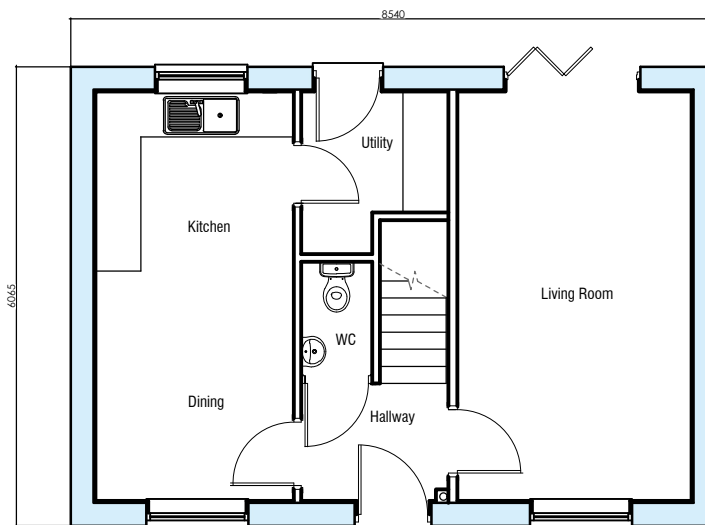

Ground Floor Plan

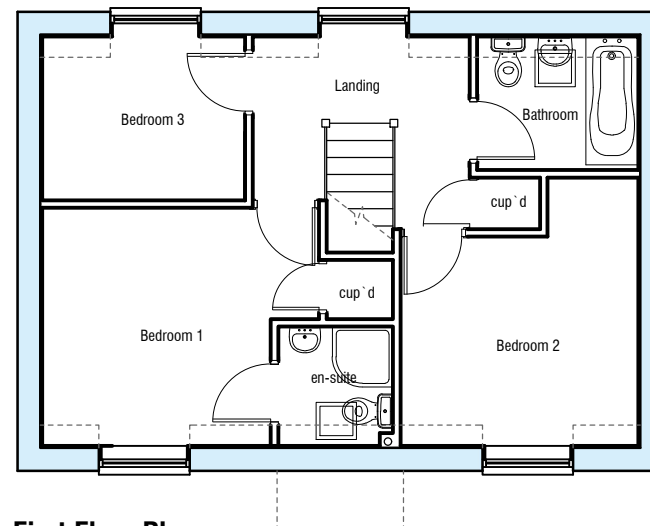

First Floor Plan

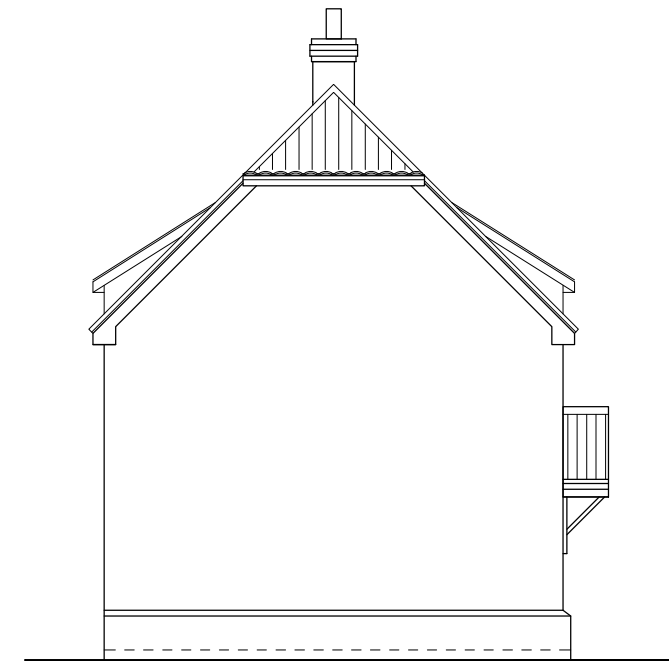

Left Side Elevation

Plot 2 - Floor Plans & Elevations

FRH-Plot 2 - Plans & Elevations

1:100 @A3

Oct 2021

MD

PLANNING

NOTES:

The details depicted on this drawing are the copyright to Seagate Homes and may not be reproduced without permission. This drawing must not be re-issued, loaned or copied without the consent. Errors omissions and discrepancies should be reported to the originator immediately.

All dimensions to be checked on site prior to construction or off-site fabrication by the Contractor, his Sub-contractor or Supplier.

Do not scale plans - use figure or grid dimensions where given. Any deviation from the drawing is to be reported to the originator immediately.

IF IN DOUBT ASK !

