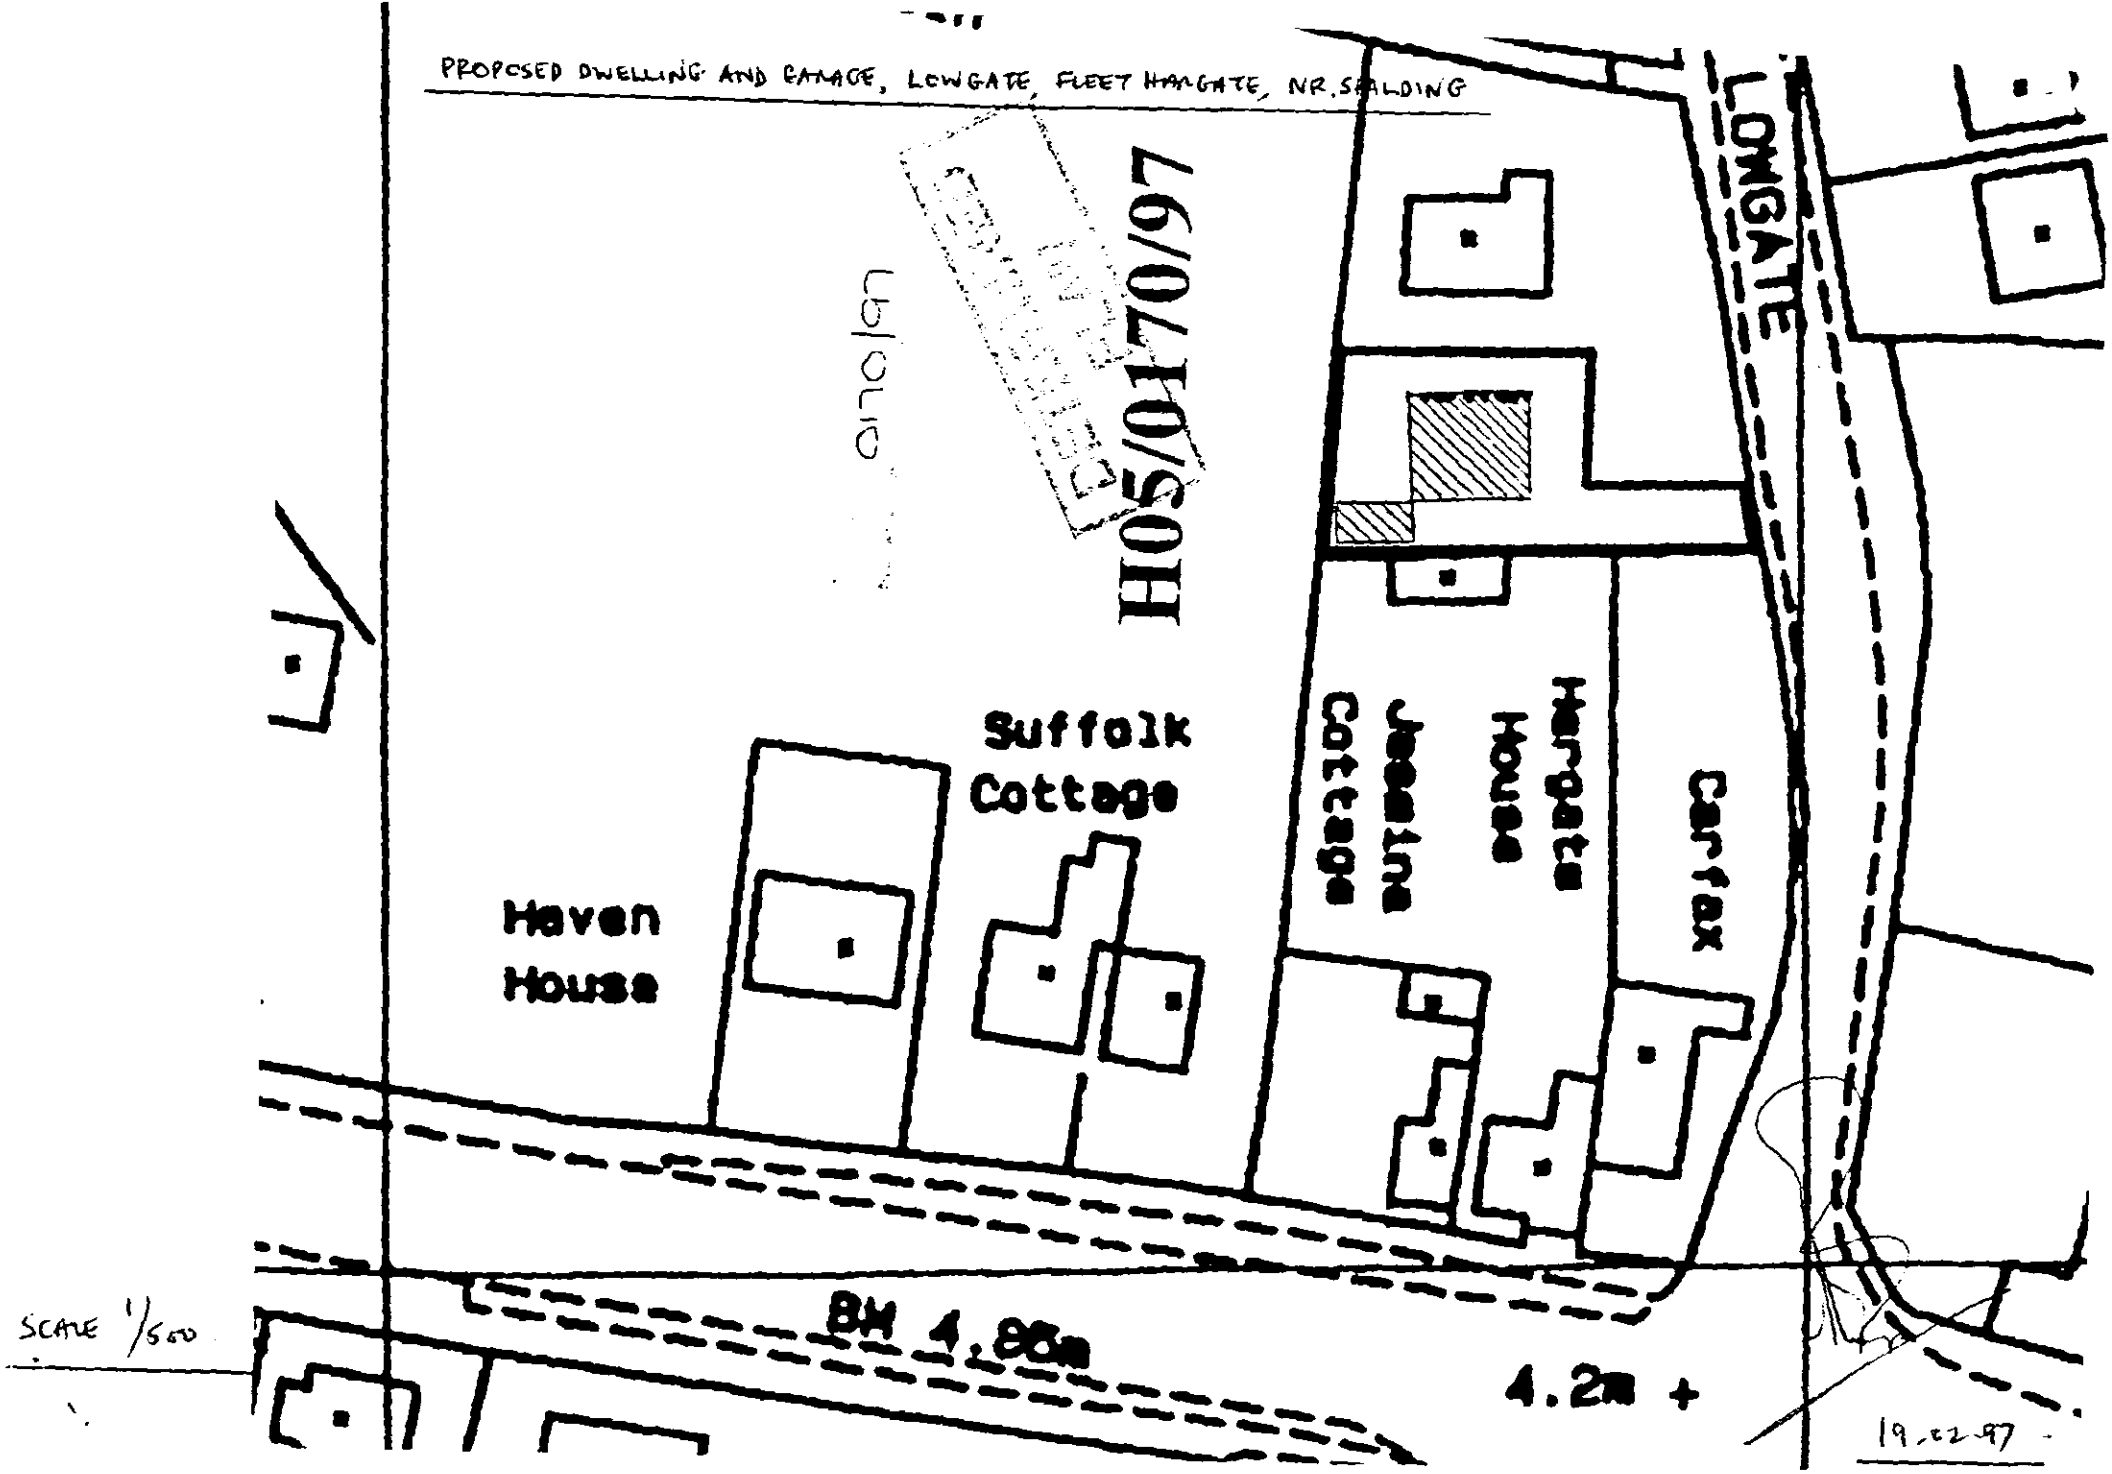

PROPOSED DWELLING AND GARAGE, LOWGATE, FLEET HARGATE, NR. SPALDING
H05/0170/97
LOWGATE
Suffolk Cottage
Haven House
Cottage
House
Carfax
BM 4.86m
4.2m +
SCALE 1/500
19.02.97