# L. A. Building Design


Architectural and Surveying Practice

55 Hannam Boulevard · Spalding · Lincolnshire · PE11 1LB

Telephone: Spalding (01775) 711437


**REPRODUCED FROM THE ORDNANCE SURVEY 1:1250 SCALE MAP WITH THE PERMISSION OF THE CONTROLLER OF HER MAJESTY'S STATIONERY OFFICE CROWN COPYRIGHT RESERVED**

**THIS PLAN IS FOR IDENTIFICATION PURPOSES ONLY**

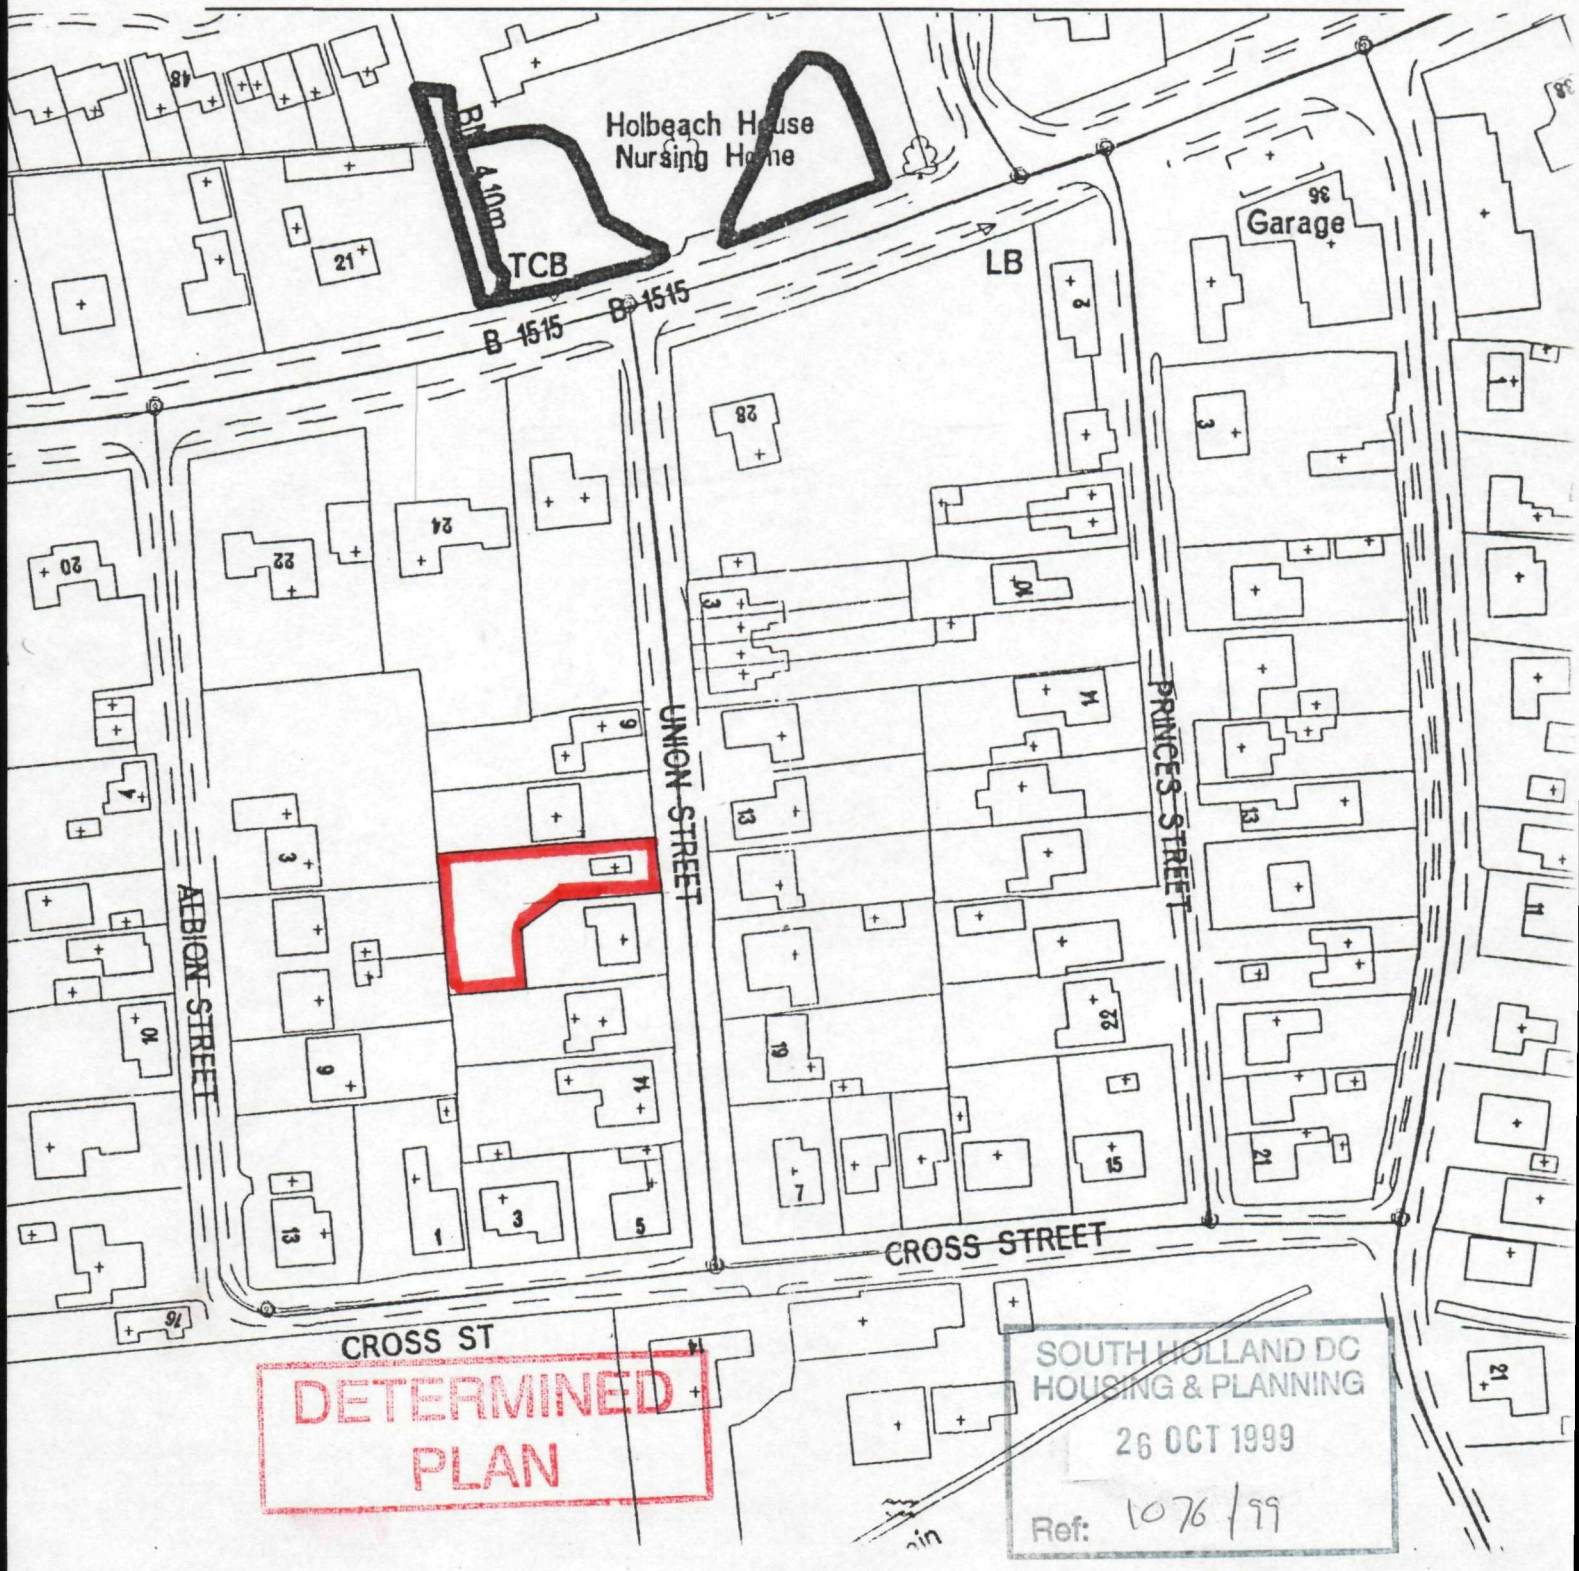



Principal: **Peter S. Lithgow**, MCIOB, MBIAT,

Member of the Chartered Institute of Building and Member of the British Institute of Architectural Technologists