

LANDSCAPE KEY




PROPOSED BUILDING LINE



PROPOSED TREE
To be selected from the following:
Carpinus betulus 'Frans Fontaine'
14-16cm RB



EXISTING TREE

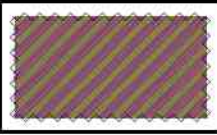


HIGH SCREENING HEDGING
To be selected from the following:
Taxus baccata (100%)

Sizes to be selected from:
120cm BR




LOW SCREENING HEDGING
To be selected from the following:
Taxus baccata (100%)


Sizes to be selected from:
80cm BR

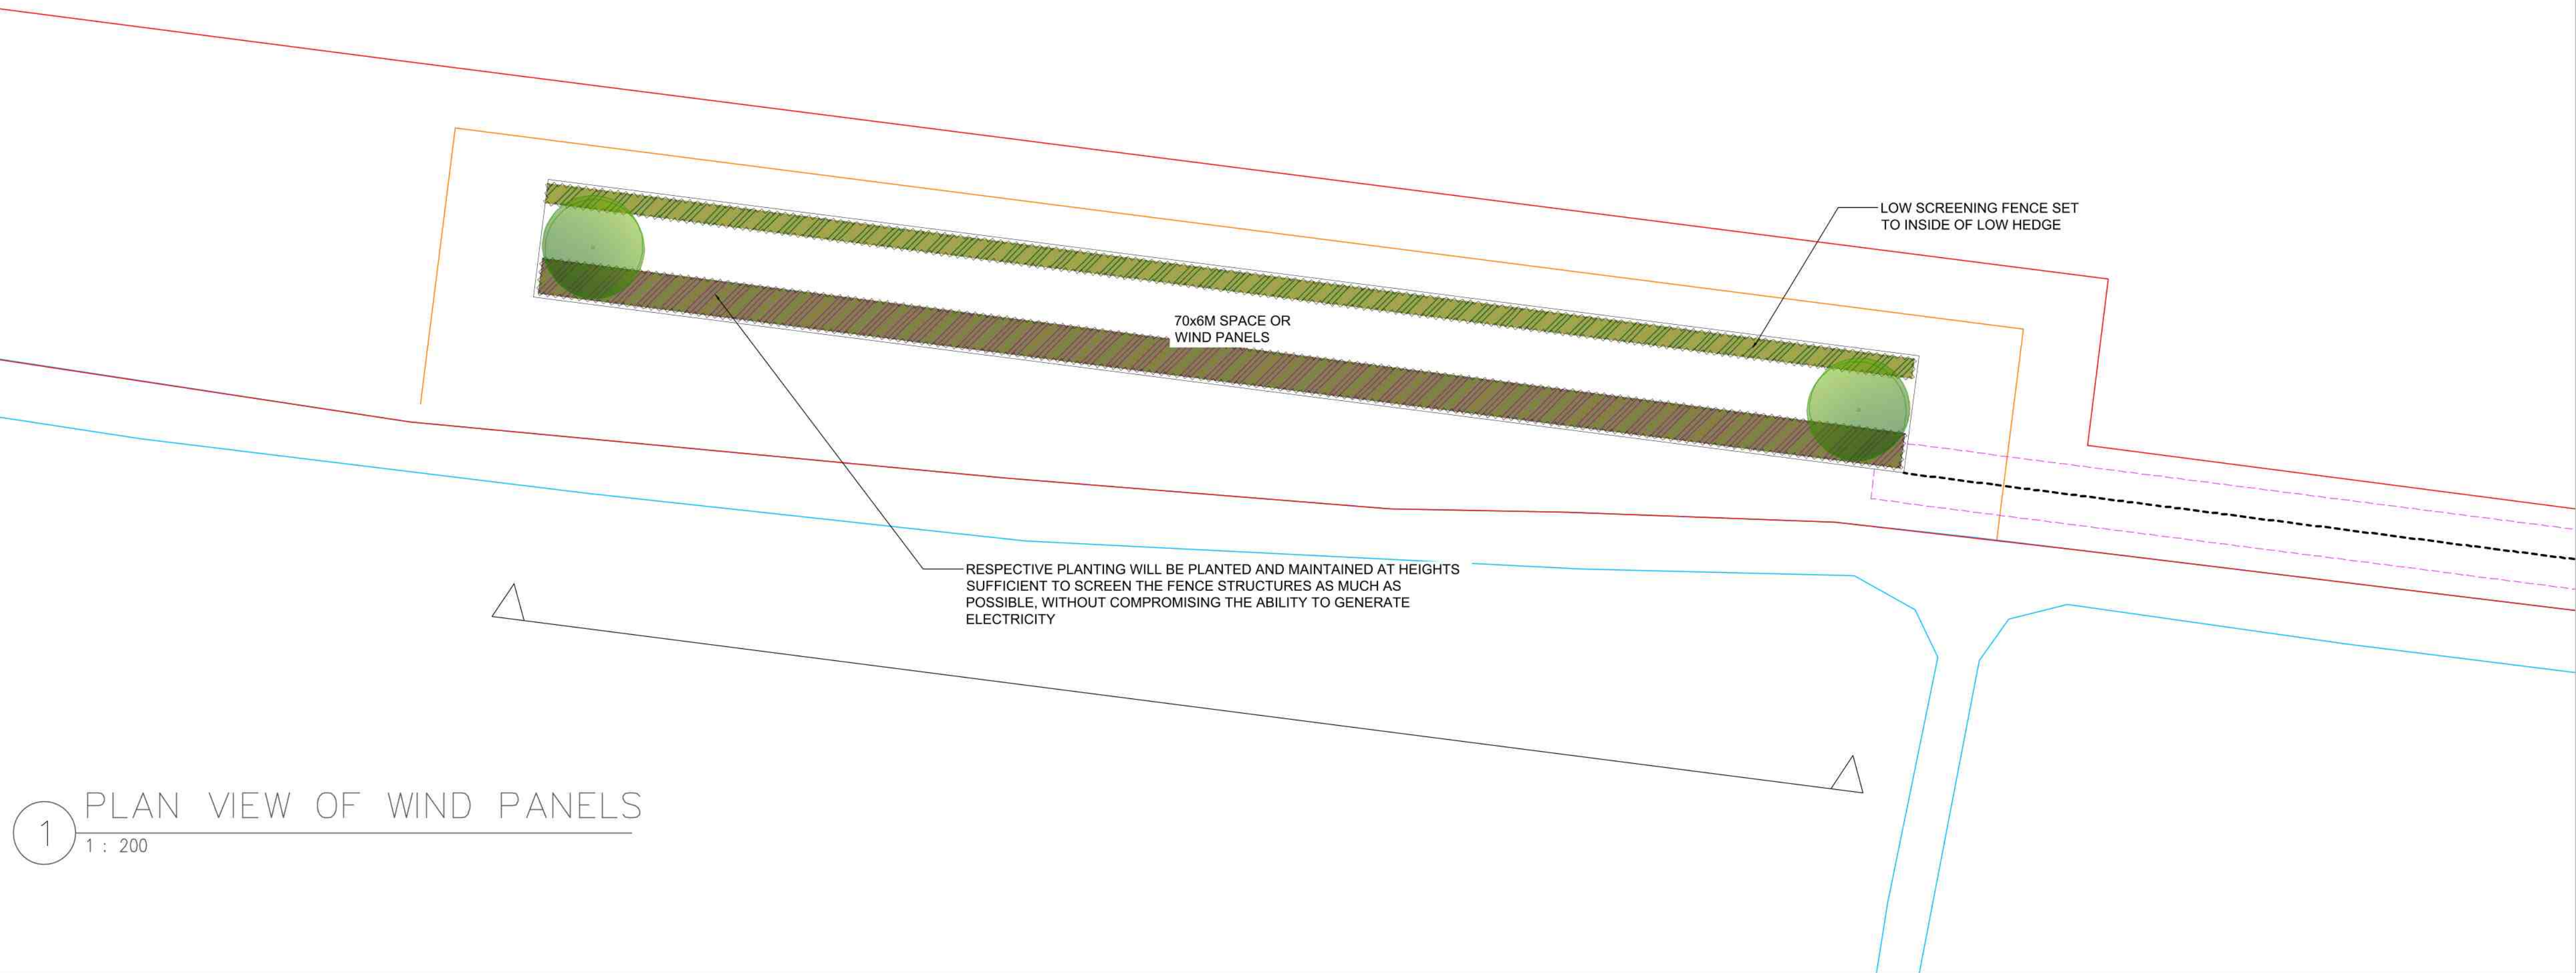

1 PLAN VIEW OF WIND PANELS
1 : 200

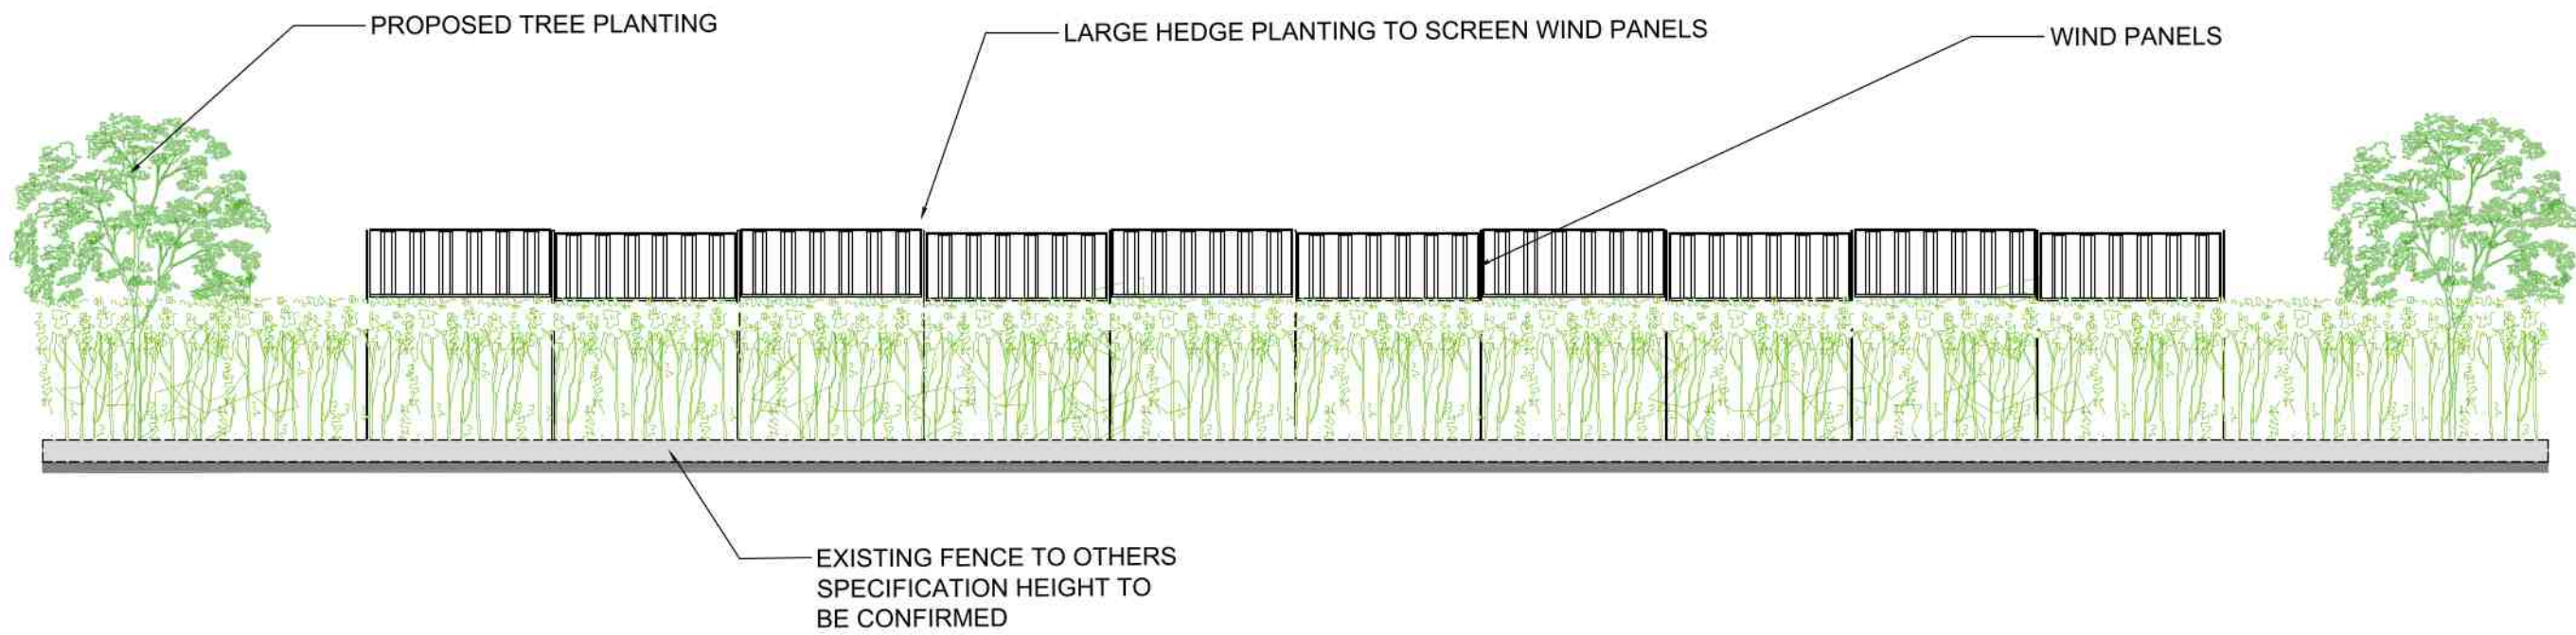

2 ELEVATION OF WIND PANELS
1 : 200

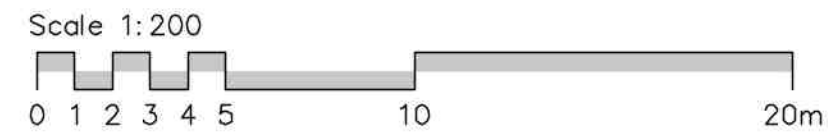

P03 01 02.2023 Added elevation to drawing JT
P02 31.01.2023 Text revisions & tree specification DC
P01 Initial Issue

revision / date / description / drawn

Gloucester House,
399 Silbury Boulevard,
Milton Keynes,
Buckinghamshire
MK9 2AH
T 01908 303701
W www.enplan.net



client
Larkfleet Group

project
Lowgate Fleet

scale
1:200 @ A1

date
JAN 2023

title
General Arrangement
Wind Panels

drawn
DC

checked
RH

drawing number
05-1071-302

revision
P03

issue
S3 - Suitable for Review & Comment

DO NOT SCALE FROM THIS DWG 1 DRAWING SUBJECT TO COPYRIGHT©