
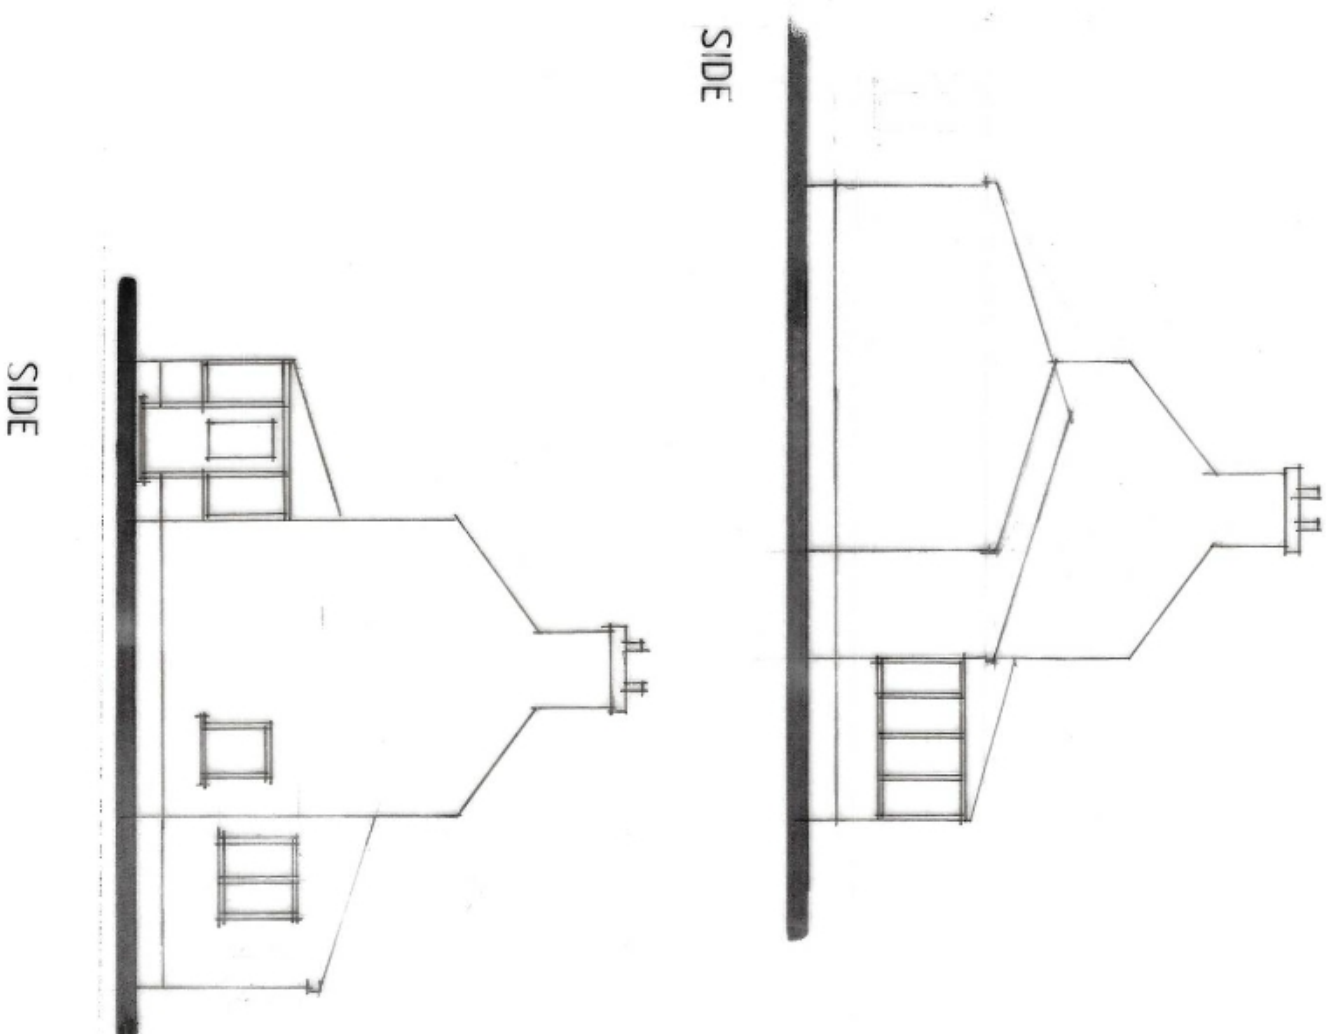


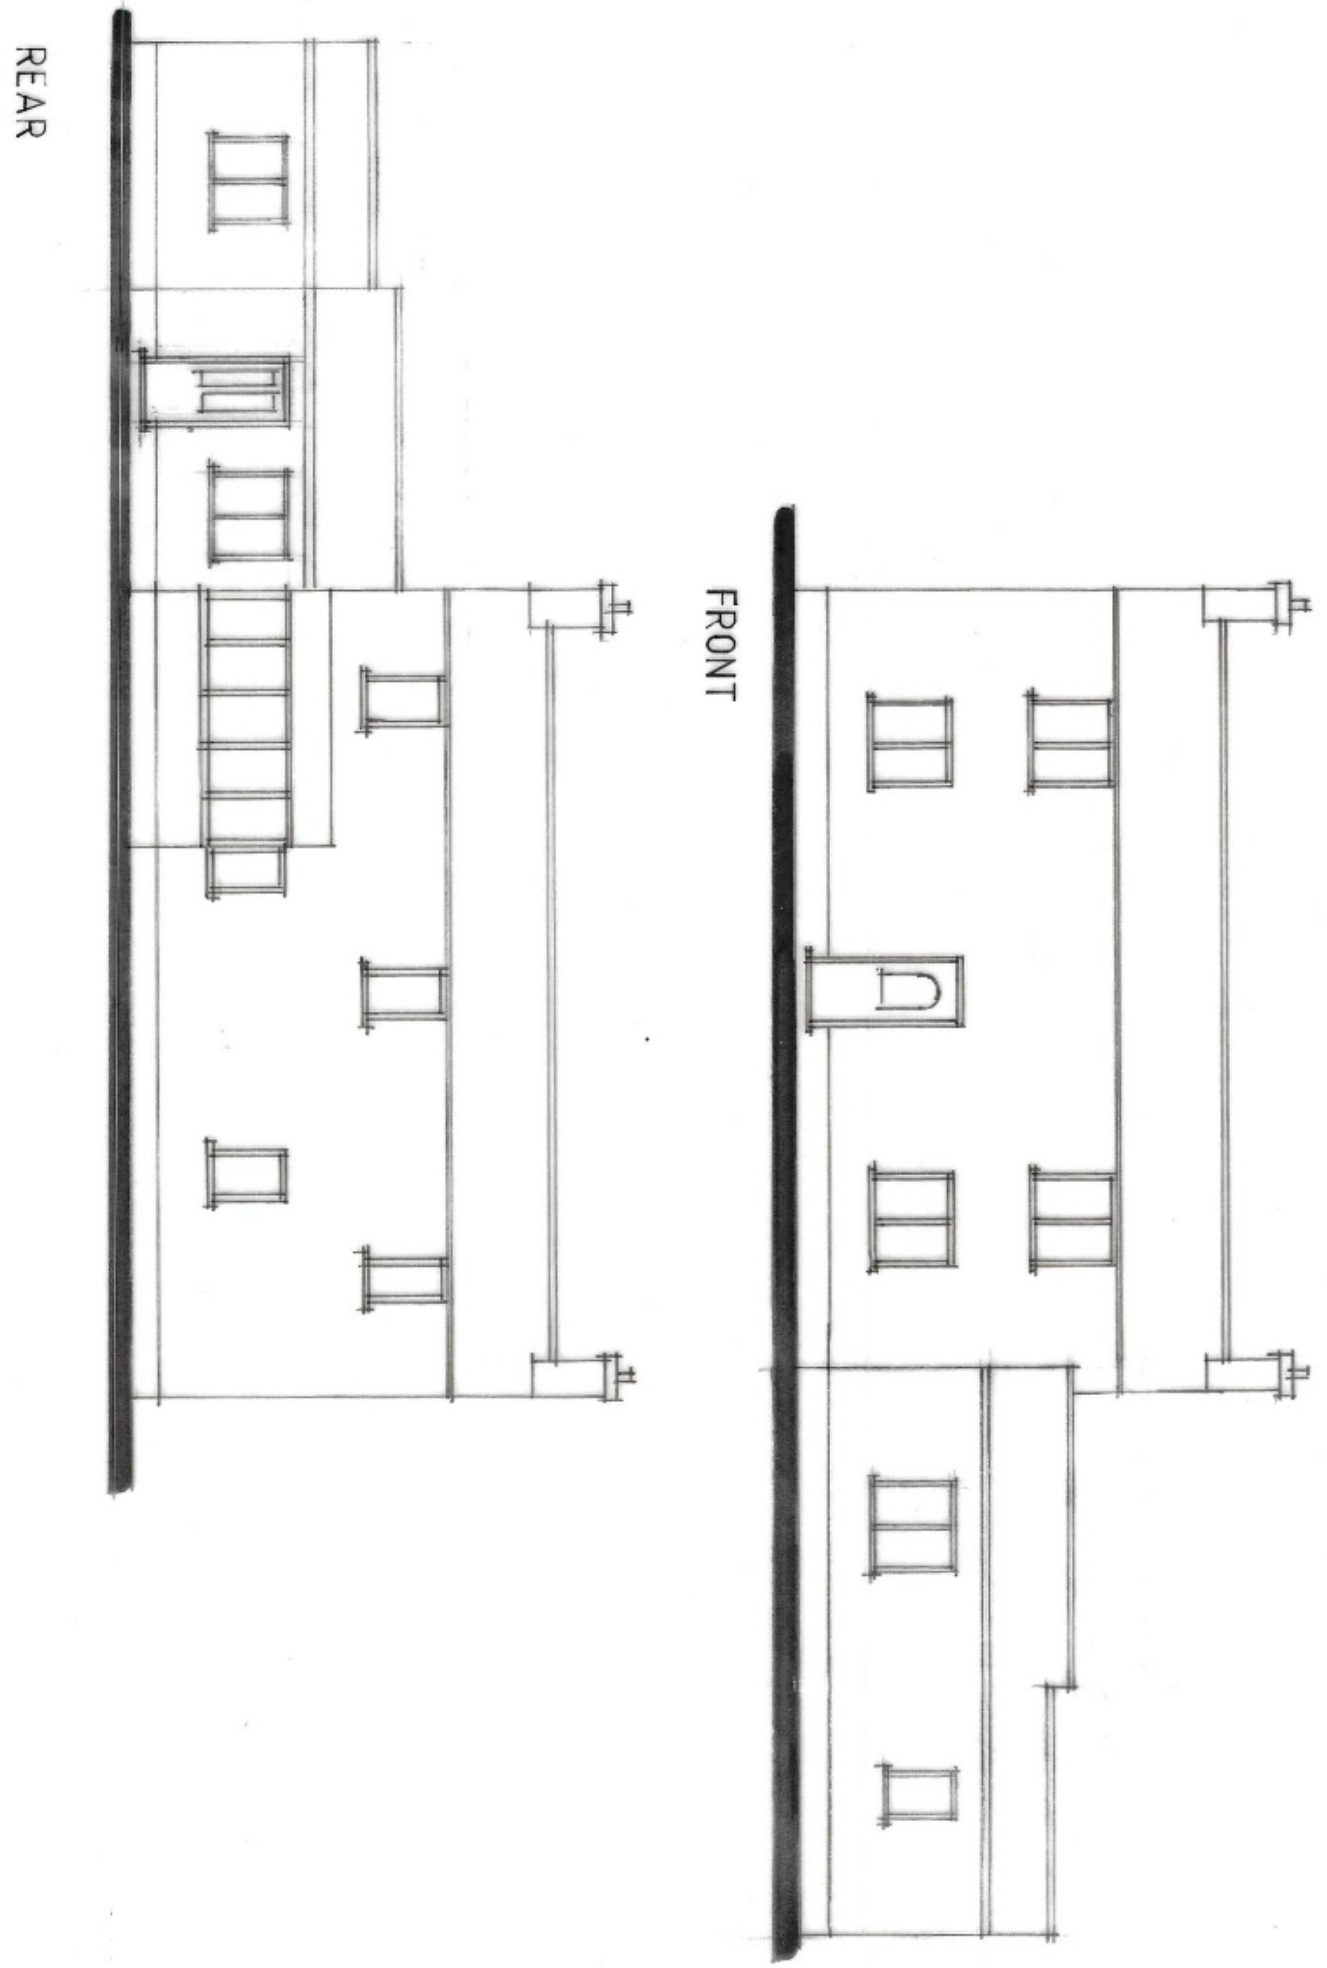

A - ALTS - 5.5.26

Status
DESIGN
CONSULTANTS IN ARCHITECTURE & PLANNING

PROPOSED EXTENSION AT
CREAM HOUSE, CHURCH
END FLEET FOR

MR. C. MOSS

ELEVATIONS AS PROPOSED

1:100 SD25-024/7

APRIL-26 B.GILHAM

Westfield Lodge, Low Lane, Hotham, Lincs. PE12 7PW
Tel: 01509 425263
Email: info@status-design.co.uk