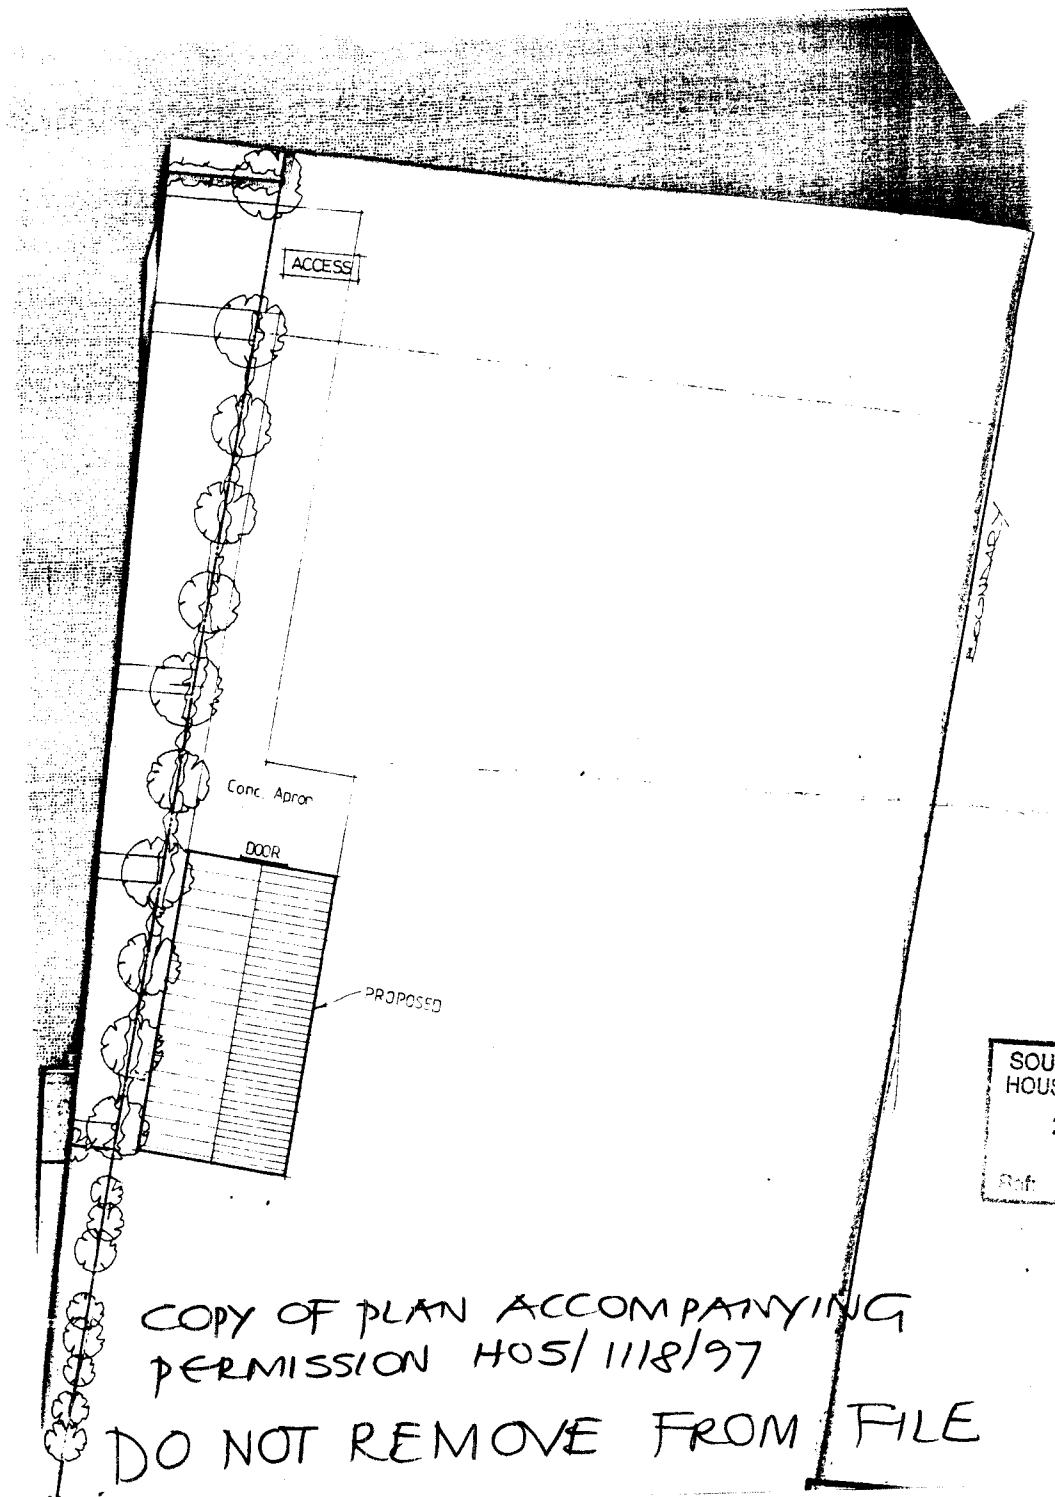


COPY OF PLAN ACCOMPANYING
PERMISSION HOS/1118/97

DO NOT REMOVE FROM FILE