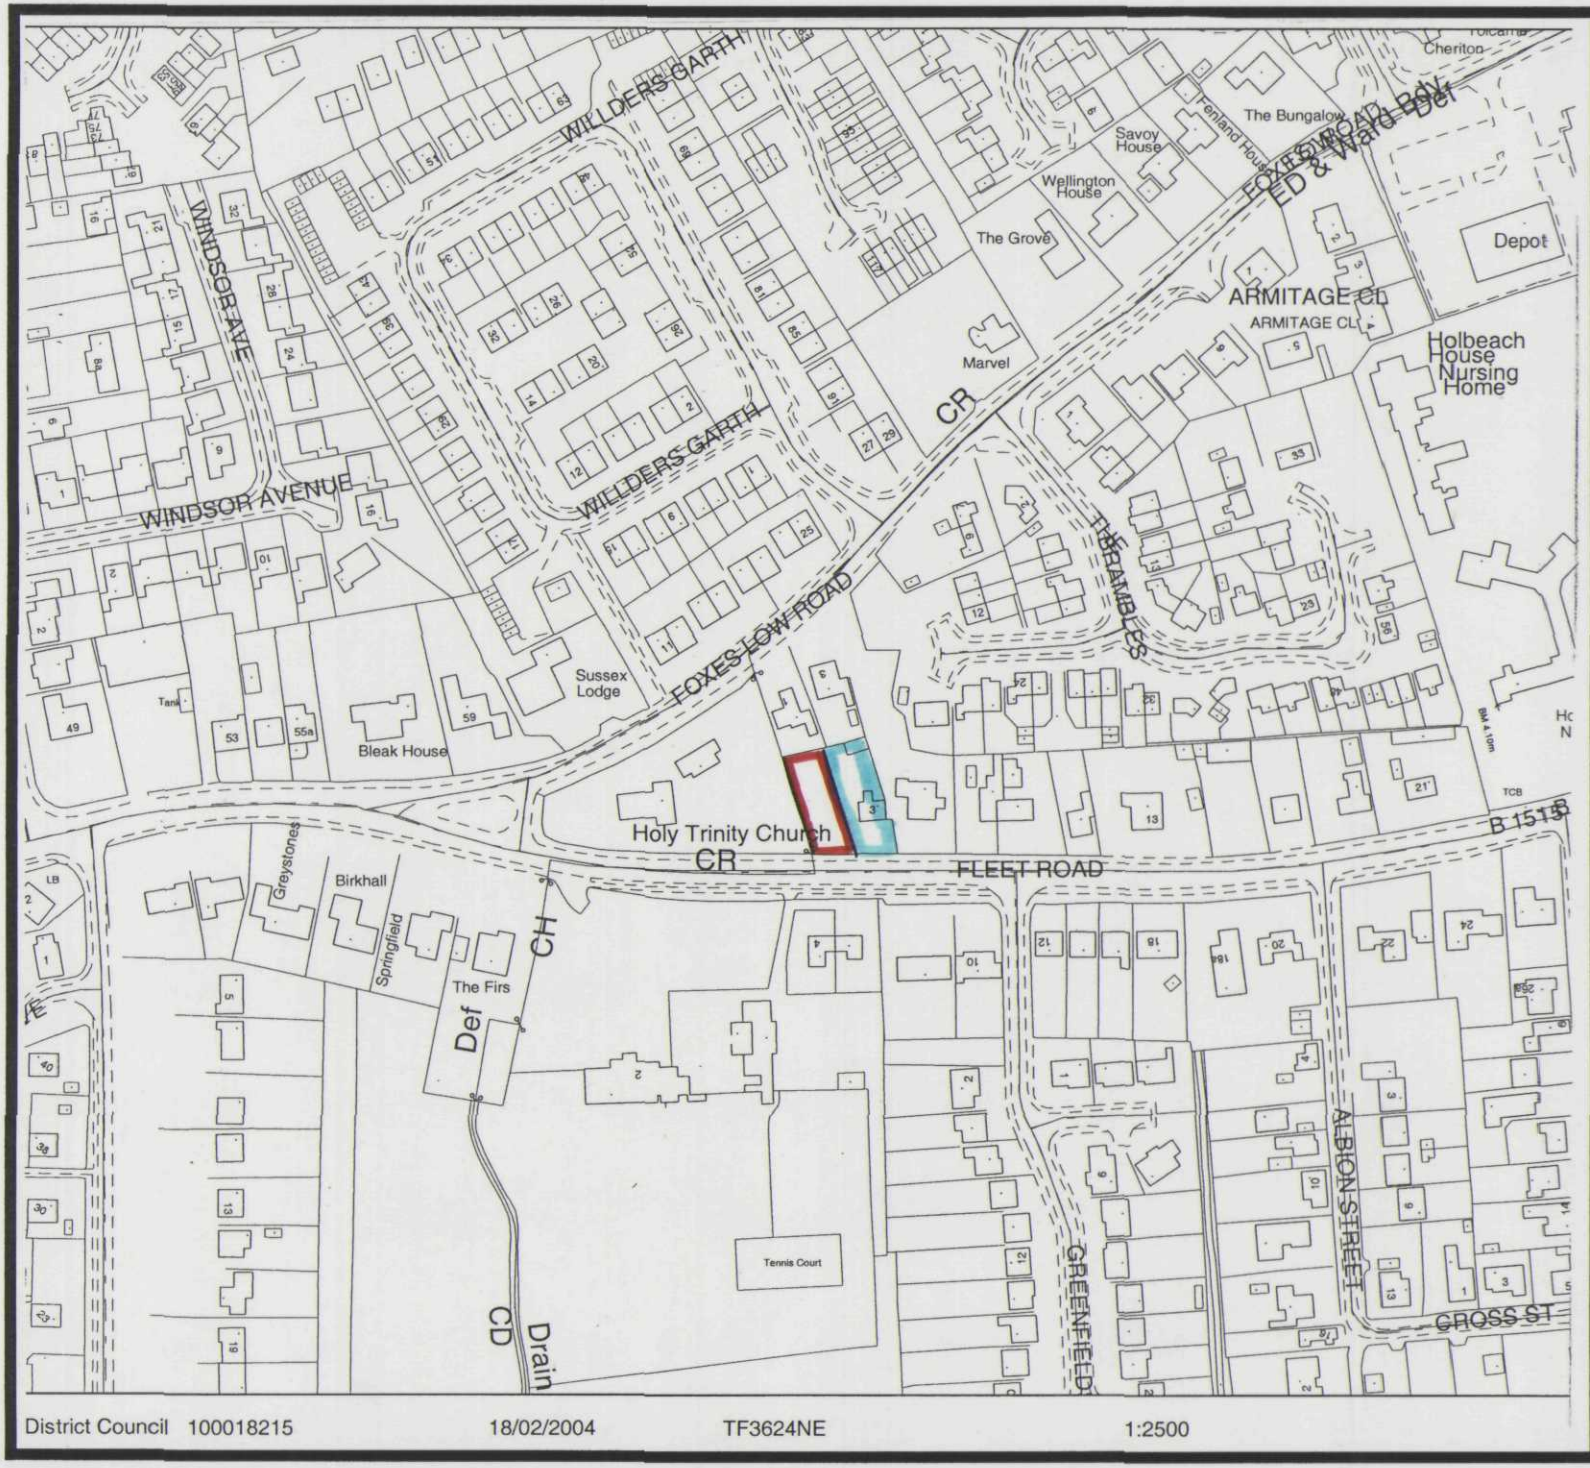


District Council 100018215 18/02/2004 TF3624NE 1:2500

South Holland District Council

Planning & Development

Appeal by

Exors of Mrs D Crawford

Appeal Site

Land also in ownership

Steve Williams
Head of Planning & Development
Council Offices,
Priory Road, Spalding, Lincs
PE11 2XE

Scale: 1:2500	Date: Feb 2004
Plan 'A'	North ↑