
STUDIO 11 ARCHITECTURE

All discrepancies are to be brought to the attention of the below office.

The copyright to this drawing is owned by Studio 11 Architecture.

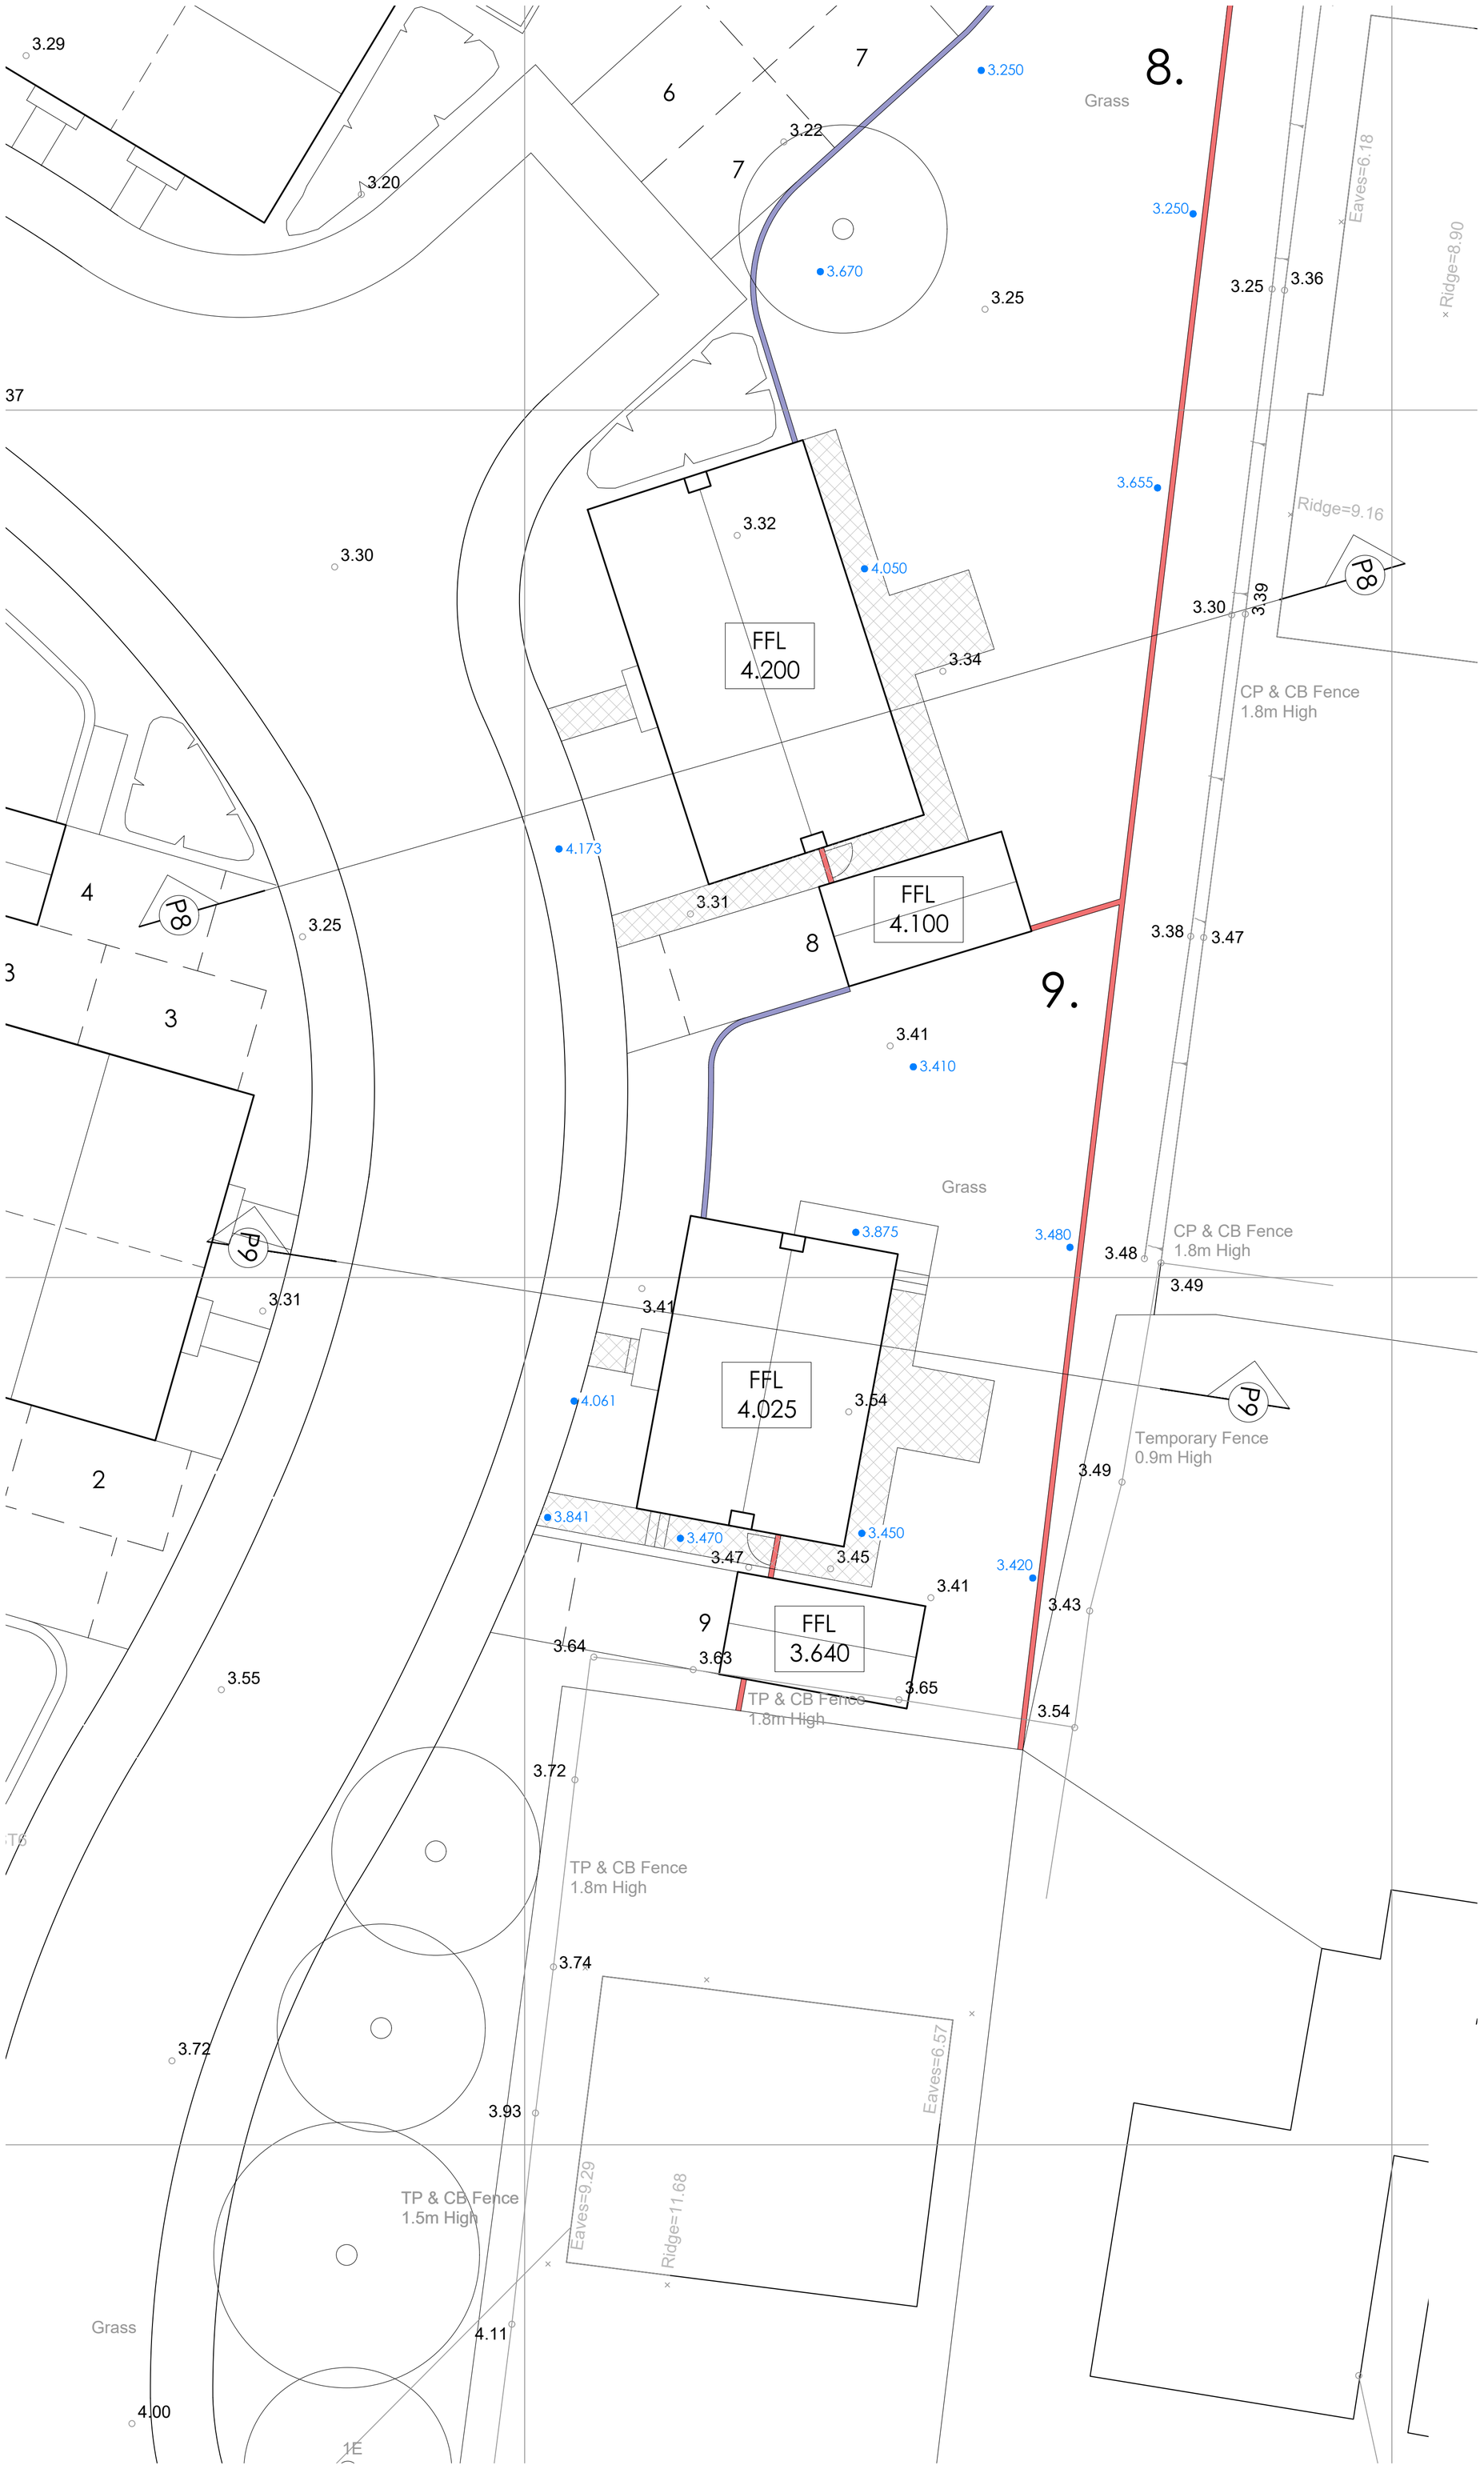

KEY

- Existing trees with Root Protection Areas
- ●3.116 — Proposed Spot Levels
- 3.30 — Existing Spot Levels
- FFL 4.425 — Finished Floor Level
- Proposed Concrete Slab Path/ Patio
- Timber Deck Steps
- Steps within Concrete Slab Footpath
- 600mm Gravel Board 1.8m Close Board Fence 600mm Trellis
- 2.0m Close Board Fence with 600mm Trellis

REVISION DATE DRAWN DESCRIPTION

STUDIO11 architecture

KING'S LYNN INNOVATION CENTRE,
INNOVATION DRIVE, KING'S LYNN,
PE30 5BY

T: 01553 970033
E: design@studio11architecture.co.uk
W: www.studio11architecture.co.uk

CLIENT Belmont Contractors Ltd

PROJECT Residential Development at Land Off Old Main Road, Fleet Hargate

DRAWING Plots 8 & 9 External Works Plan

DRAWN	PROJECT DESIGNER	PROJECT DIRECTOR
EG	KB	KB
DATE	**SCALE**	**PAPER SIZE**
09.09.2021	1:100	A1

DRAWING NUMBER 500.EWP.02

Working in partnership with **Ralph Charman Associates** & **Eleven Consultants**

ARCHITECTURE