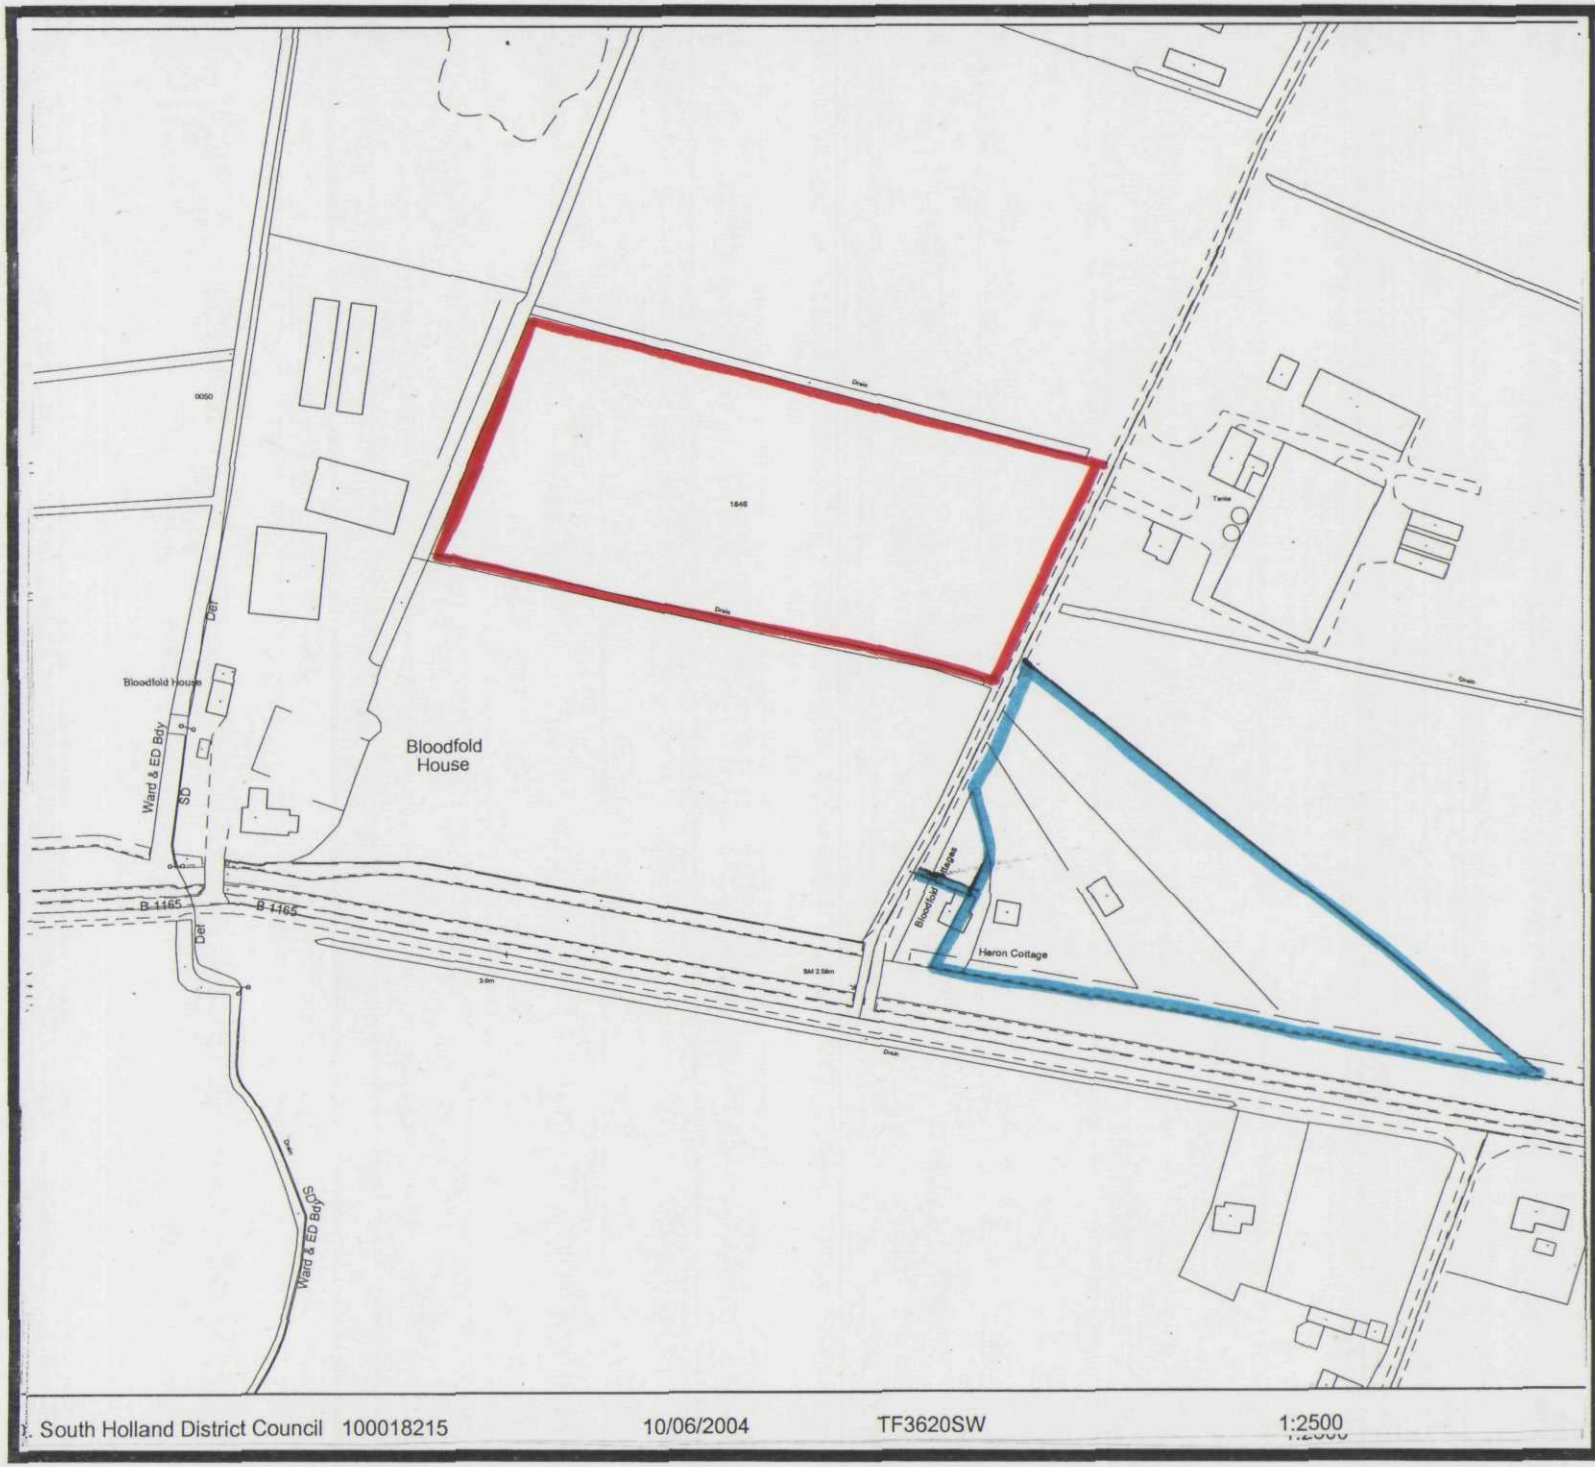


South Holland District Council

Planning & Development

Appeal by

Heron Cottage Camping

Appeal Site

Land also in ownership

Steve Williams
Head of Planning & Development
Council Offices,
Priory Road, Spalding, Lincs
PE11 2XE

Scale: 1:2500	**Date: June 2004**
Plan 'A'	**North ↑**