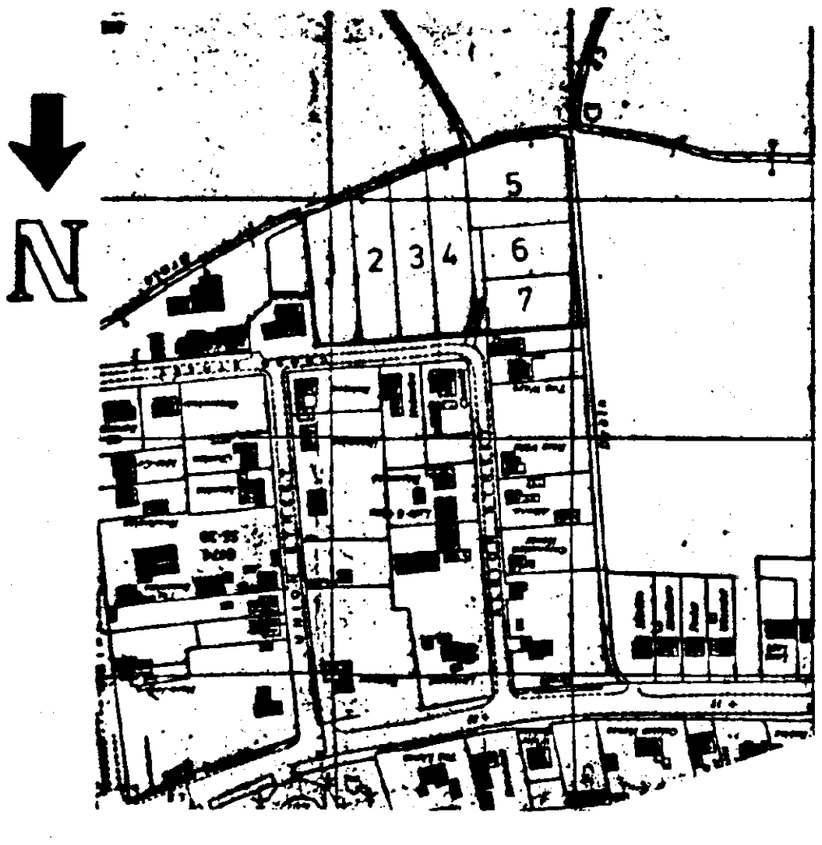


LOCATION PLAN 1:2500


All planting, seeding or turfing comprised in the approved details of landscaping shall be carried out in the first planting and seeding seasons following the occupation of the buildings or the completion of the development, whichever is the sooner; and any trees or plants which within a period of 5 years from the completion of the development die, are removed or become seriously damaged or diseased, shall be replaced in the next planting season with others of similar size and species, unless the Local Planning Authority gives written consent to any variation.


The permanent space to be reserved on the site for:

1. turning;


2. parking;

shall be provided before the use commences and thereafter used for no other purpose.

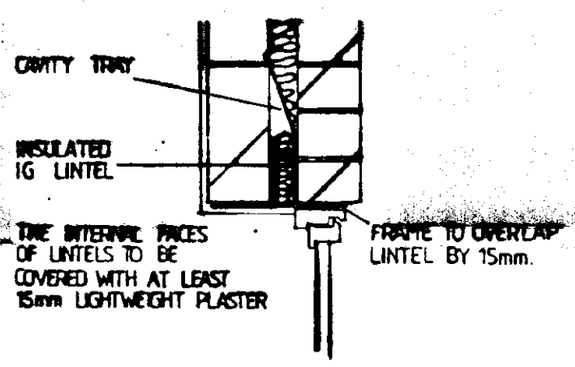


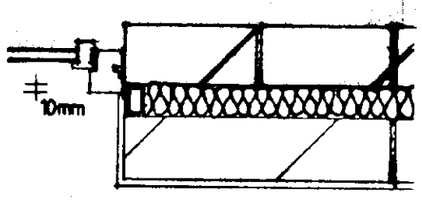

1:10 REVEALS

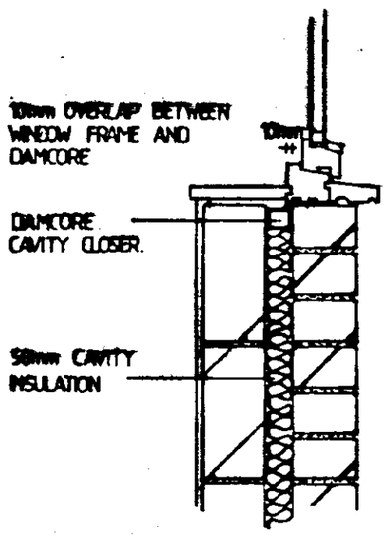


1:10 SILL AND LINTEL

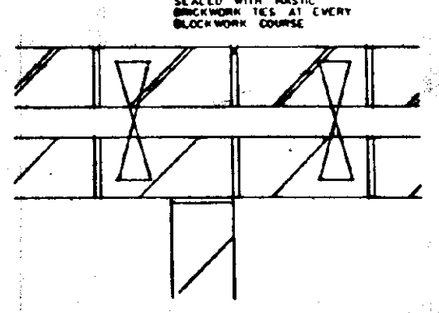


MOVEMENT JOINT


SOUTH HOLLAND DC
HOUSING & PLANNING
16 Nov 1998
Ref: 1132/98

TREE SCHEDULE		
TYPE	PLANTING HEIGHT	FULL HEIGHT
Whitebeam	1·600	20·000
Cherry	1·800	15·000

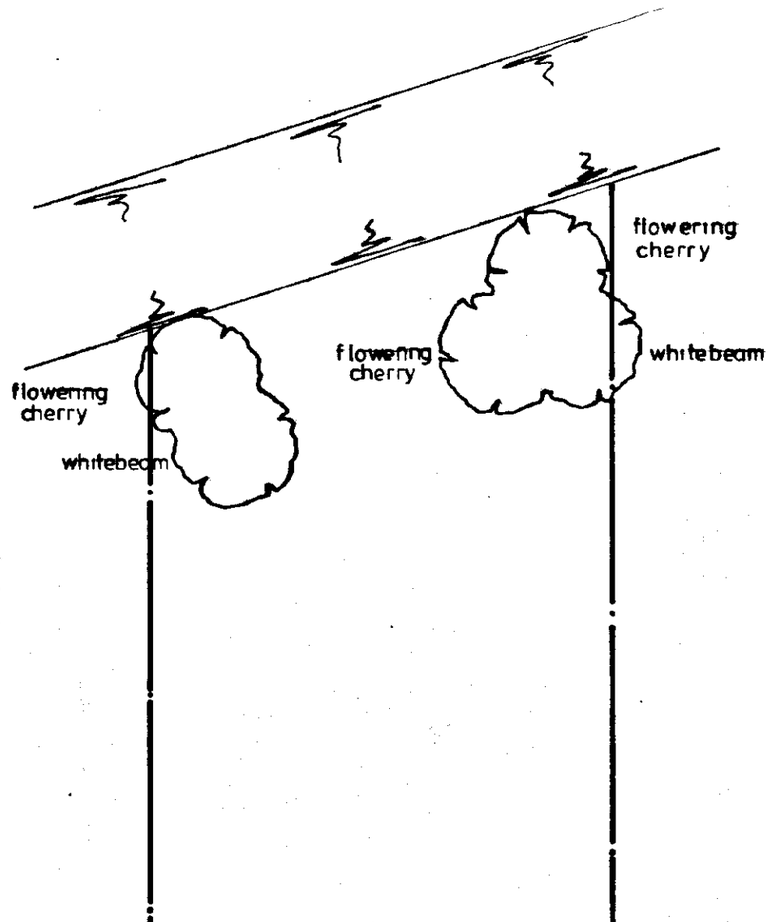

PLOT DIMENSIONS TO BE
TAKEN FROM CONVEYANCE
DRAWING 1321/3

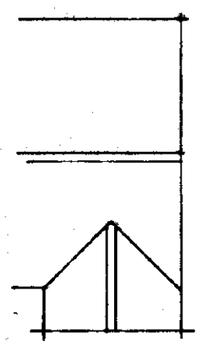

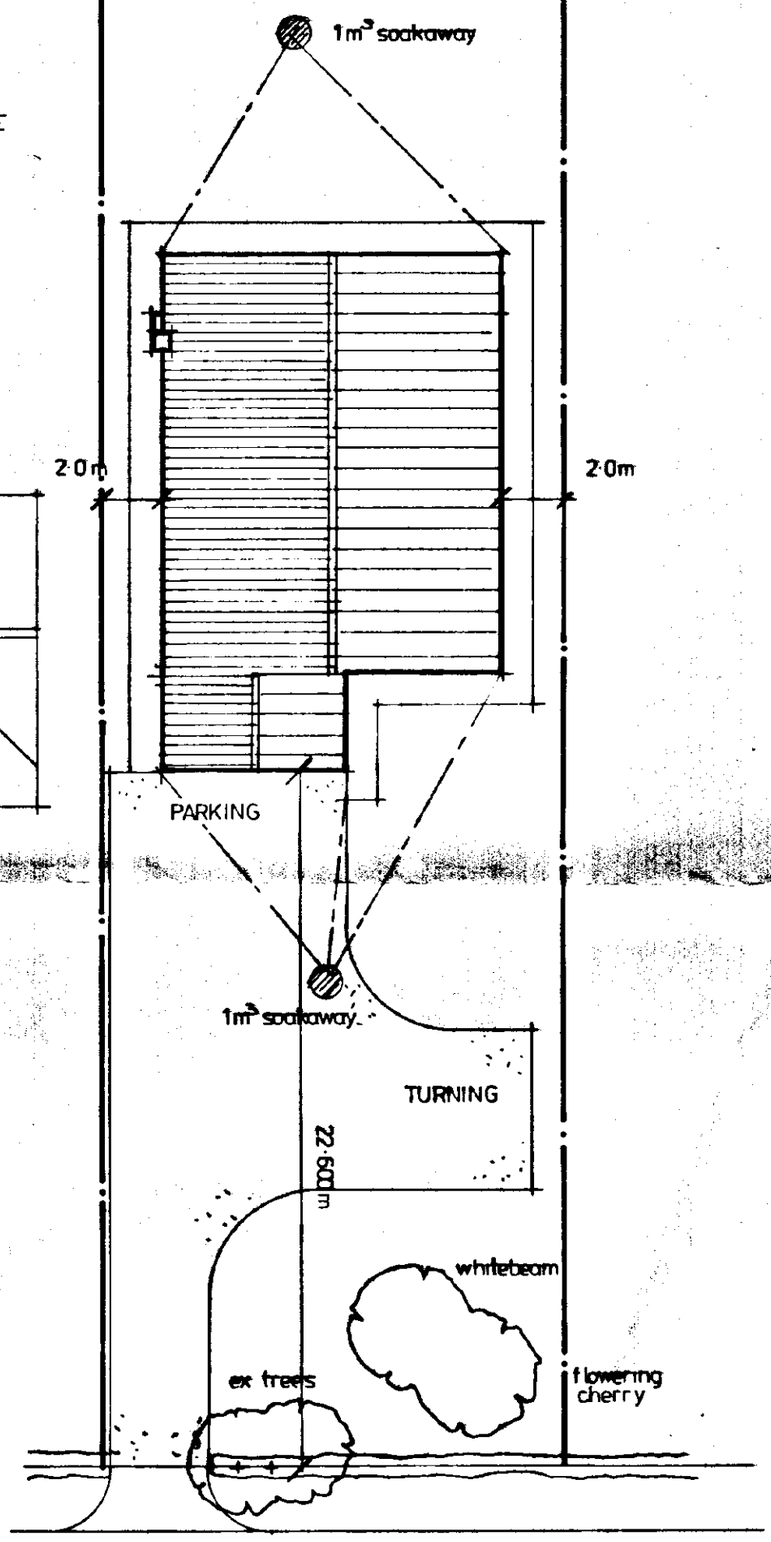

ELECTRICAL KEY	
SYMBOL	DESCRIPTION
	DOUBLE SOCKET
es	EXTERNAL DOUBLE SOCKET
	CEILING LIGHT
	WALL LIGHT
	EXTERNAL LIGHT
	LIGHT SWITCH
	PULL CORD LIGHT SWITCH
	FLUORESCENT LIGHT
	TELEPHONE POINT
	SMOKE DETECTOR
	COOKER POINT
D	DIMMER LIGHT SWITCH
	SINGLE SOCKET
	T.V AERIAL
	SINGLE RADIATOR
	DOUBLE RADIATOR

SITE PLAN 1:200

DETERMINED
PLAN

Peter Humphrey associates
19 Chapel Road,
Wisbech,
Cambridgeshire PE13 1RF
Telephone 01945 466966
Fax 01945 466433

PROJECT
Proposed Bungalow
Plot 3
Cross Street
Holbeach

CLIENT Kempston Homes

DATE	SCALE	JOB No
May 1998	1:50 1:100	1522/1

REVISED

British Institute of
Architectural Technologists

COPYRIGHT: THIS DRAWING MUST NOT BE ISSUED, LOANED OR COPIED WITHOUT THE CONSENT OF THE ABOVE PRACTICE.

DO NOT SCALE FROM THIS DRAWING