

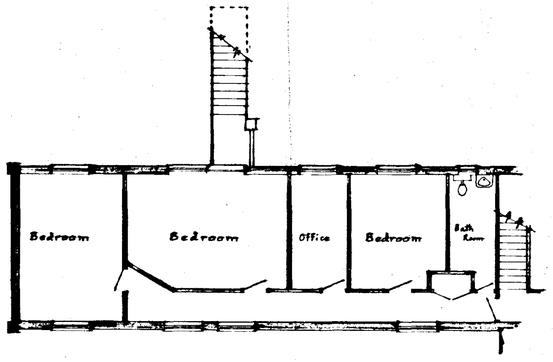



FIRST FLOOR

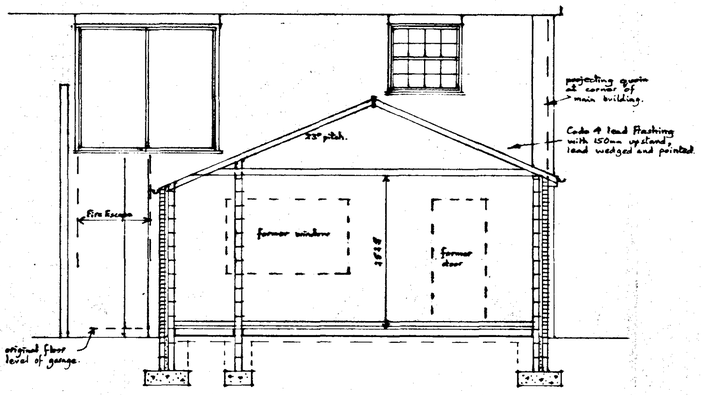


Cross Section.

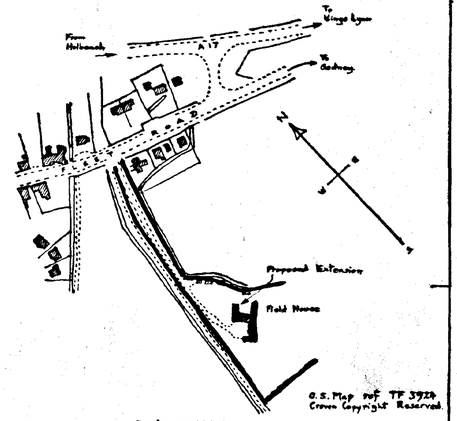

Scale 1:2500

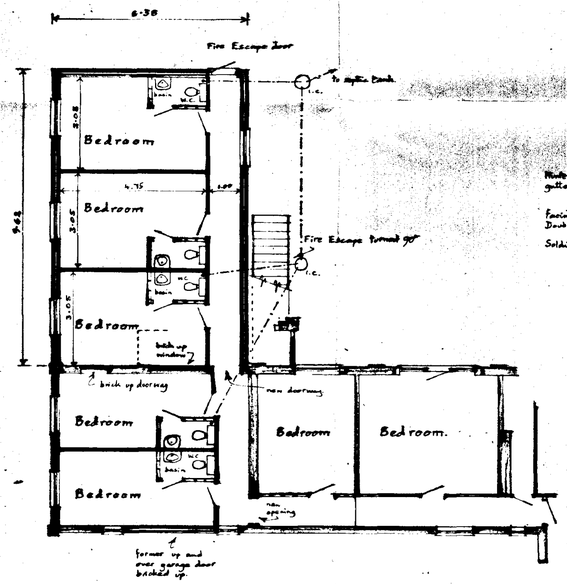


GROUND FLOOR

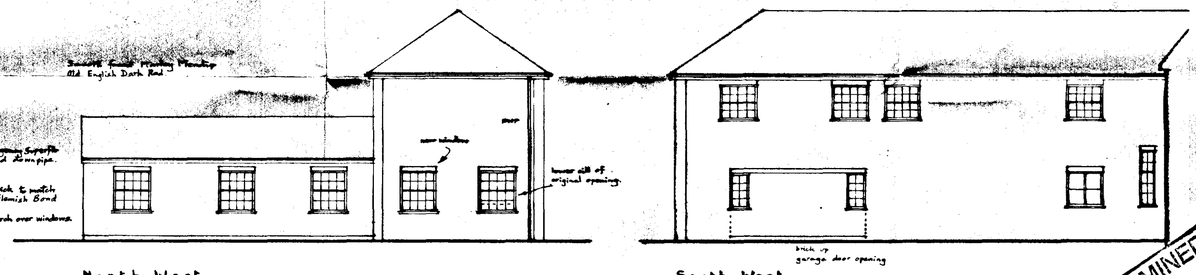


North West

South West

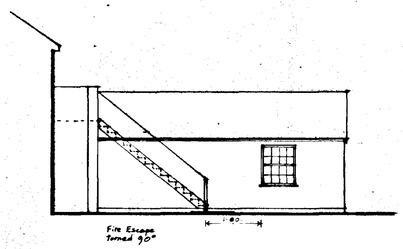

South East.

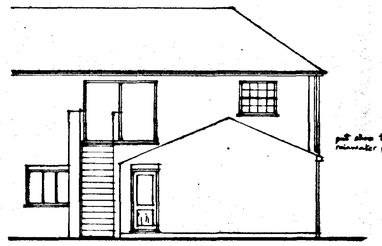

North East

DETERMINED PLAN

SOUTH HOLLAND DC
HOUSING & PLANNING
17 DEC 1996
Ref: 1153/96

Field House Residential Home
Old Main Road, FLEET HARGATE, Holbeach.

Extension.

Written dimensions to be used in preference to scaled, and all measurements to be verified by checking on site.	Scale 1:100
Local Authority Ref. Planning	Drawing No. 961216
Building Regulations	Date December 1996

A. ROFFE
BUILDING DESIGN & PLANS
1, Green Lane,
SPALDING, Lincs. PE11 2YB
Tel: 01775-723 680 ©

SUMMITT
2141 4957