You Garden, Kingfisher Nurseries, Long Lane, Gedney Hill, PE12 0PP

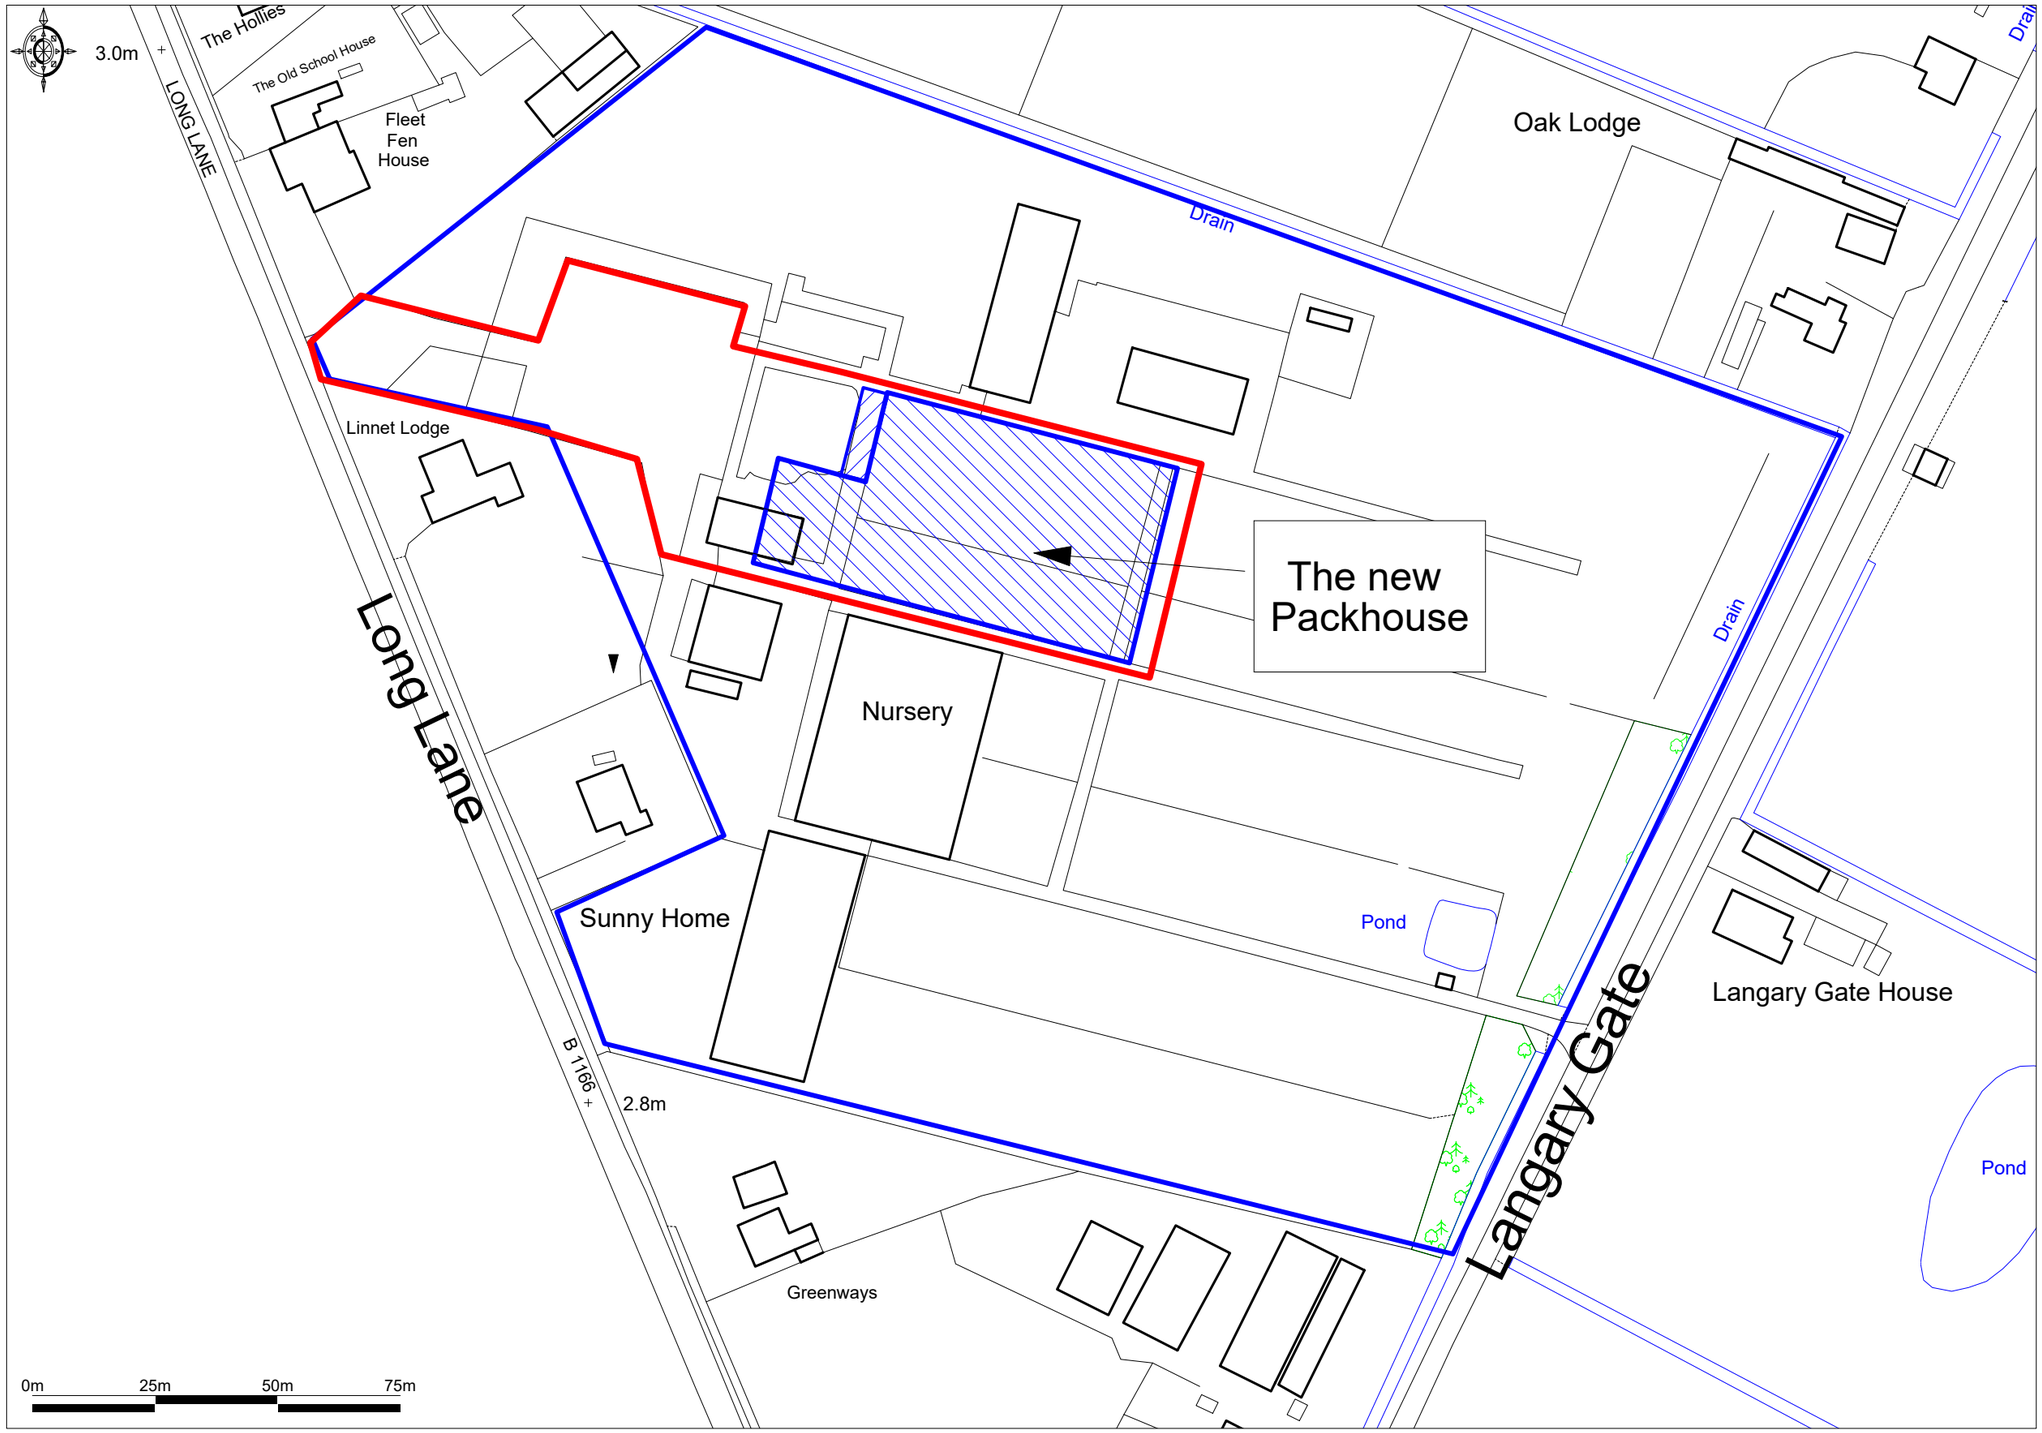

Promap®
Ordnance Survey © Crown Copyright 2017. All rights reserved. Licence number 100022432. Plotted Scale - **1:1250**

Drawing 2 - Block Plan

matrix planning

(prints to 1:1250 at A3)