You Garden, Kingfisher Nurseries, Long Lane, Gedney Hill, PE12 0PP

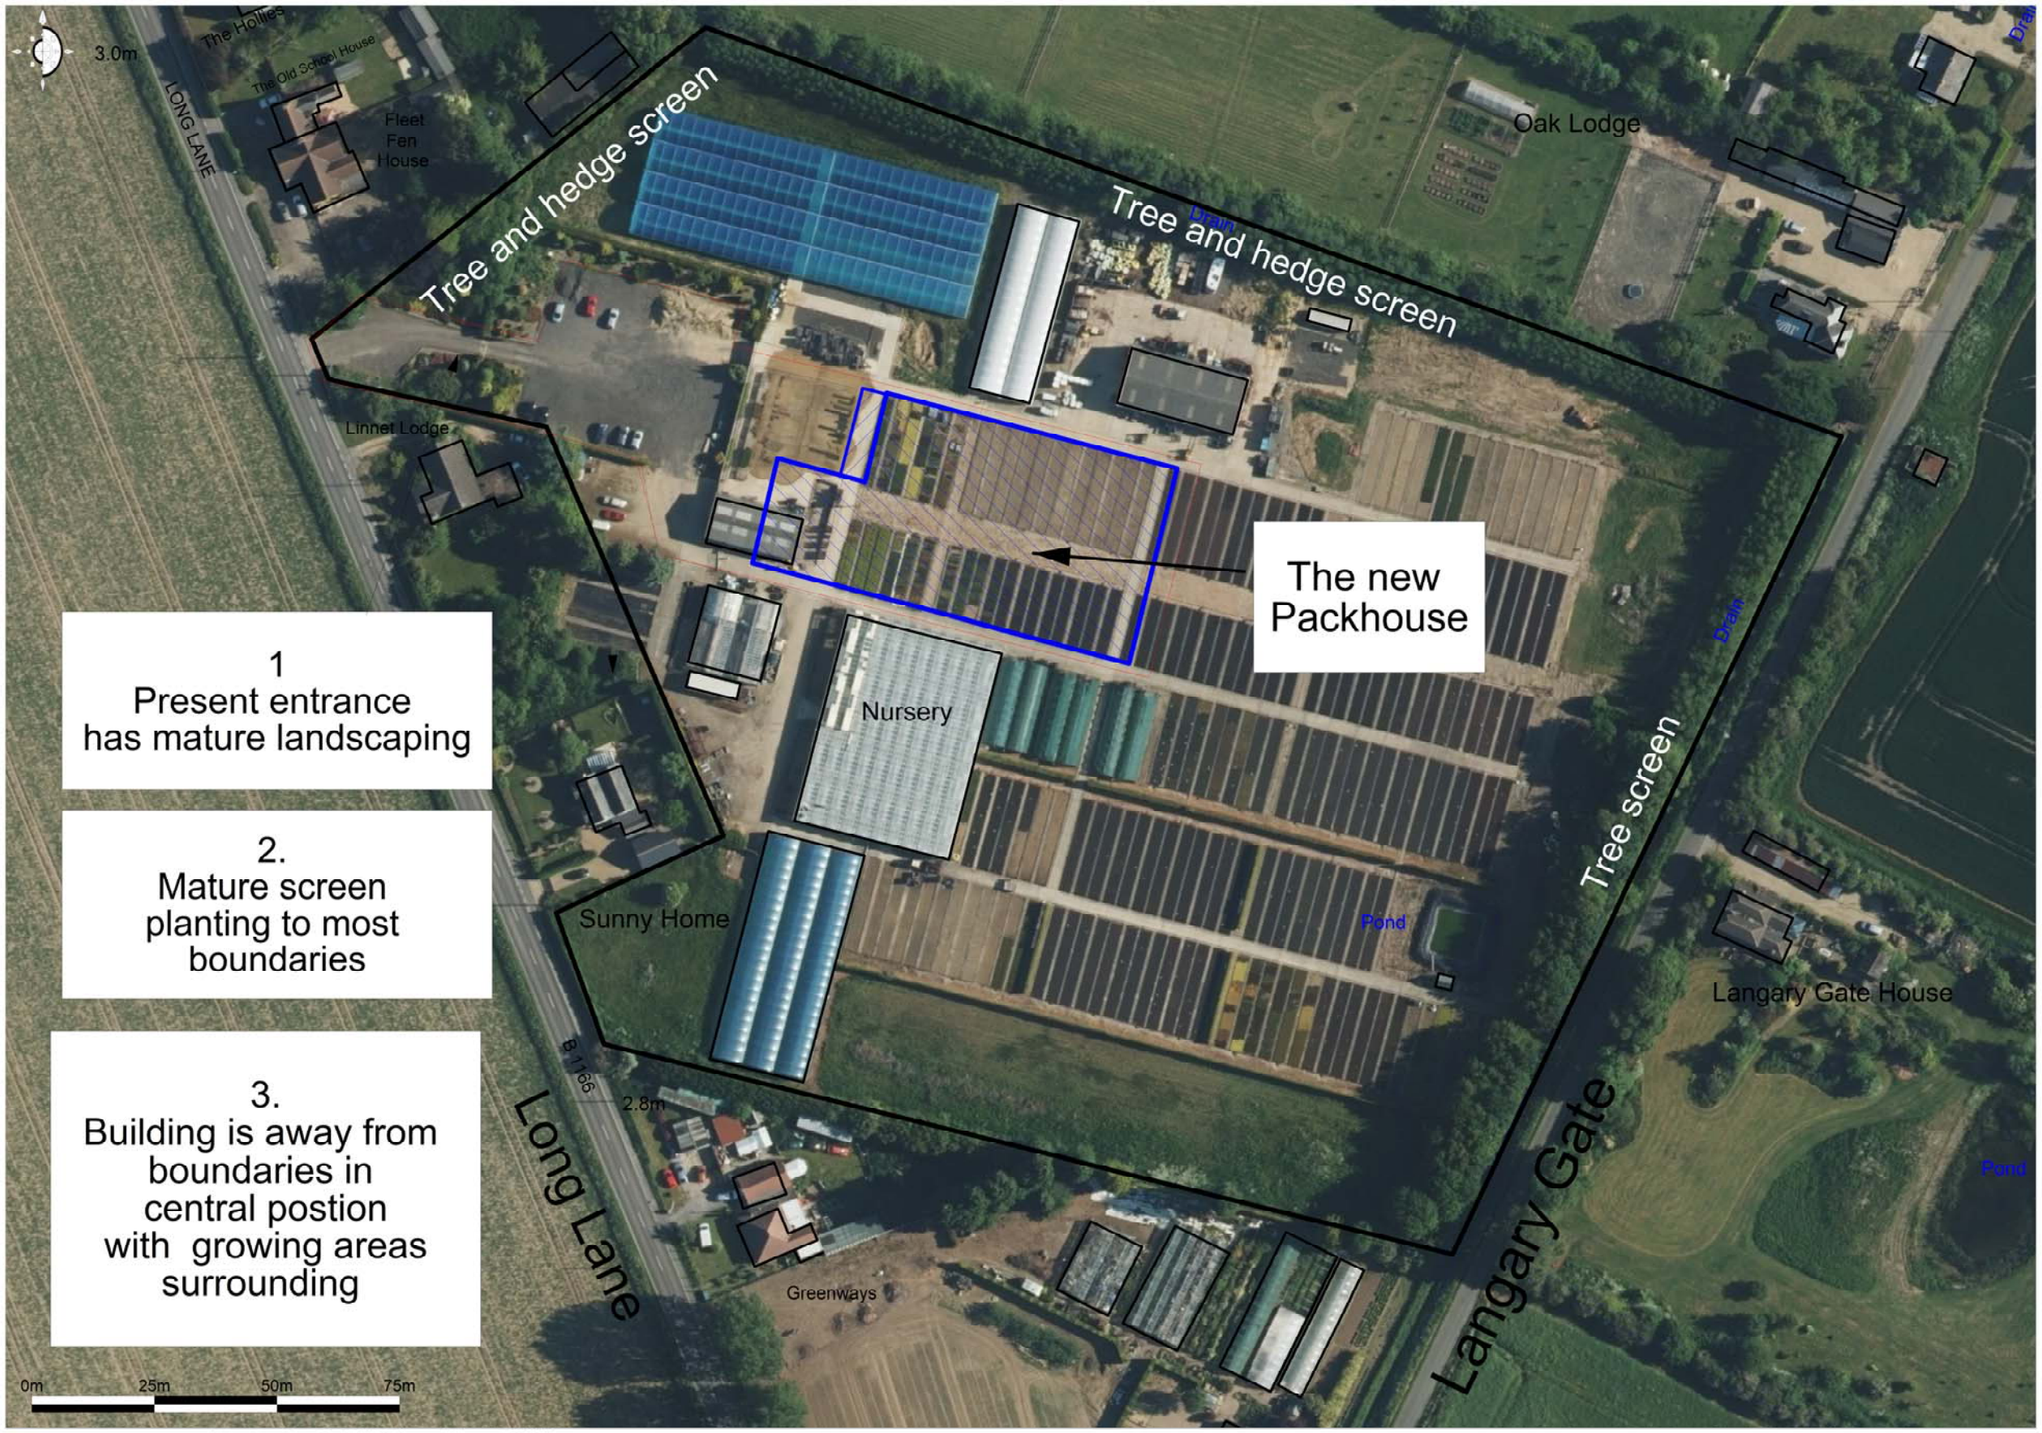

Promap®
Ordnance Survey © Crown Copyright 2017. All rights reserved. Licence number 100022432.
Getmapping plc 2017. Plotted Scale - 1:1250

Drawing 3 - Key visual features.

(prints to 1:1250 at A3)

matrix planning