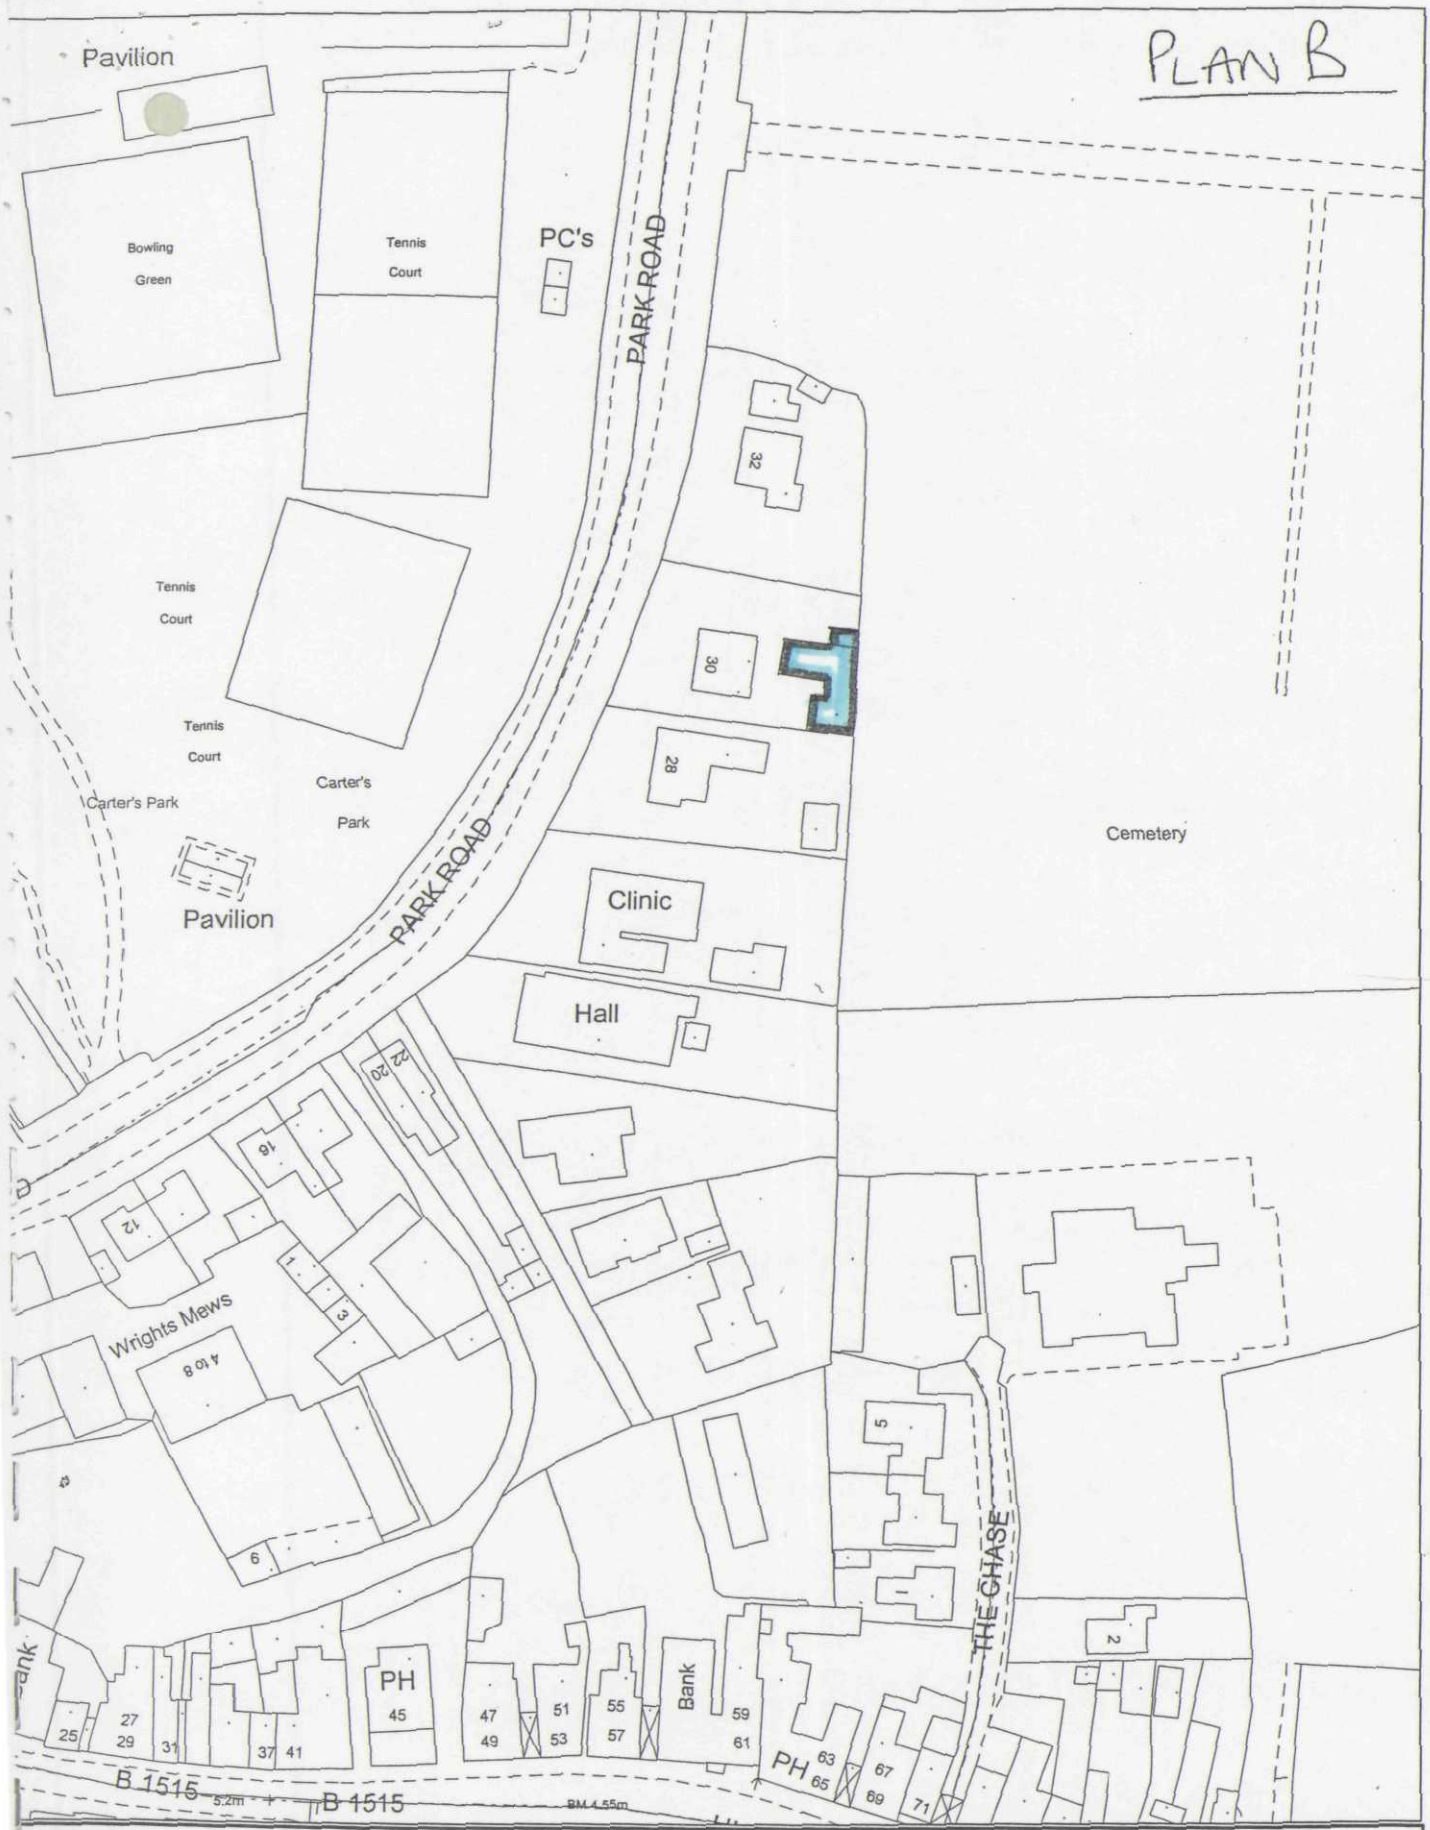


Scale: 1:1250

March 2003

This map is reproduced from Ordnance Survey material with permission of Ordnance Survey on behalf of Her Majesty's Stationery Office (c) Crown copyright. Unauthorised reproduction infringes Crown copyright and may lead to prosecution or civil proceedings. South Holland District Council LA079413 2003

U T H
L A N D
CT COUNCIL
and Development
Offices, Priory Road, Spalding, Lincolnshire
KE