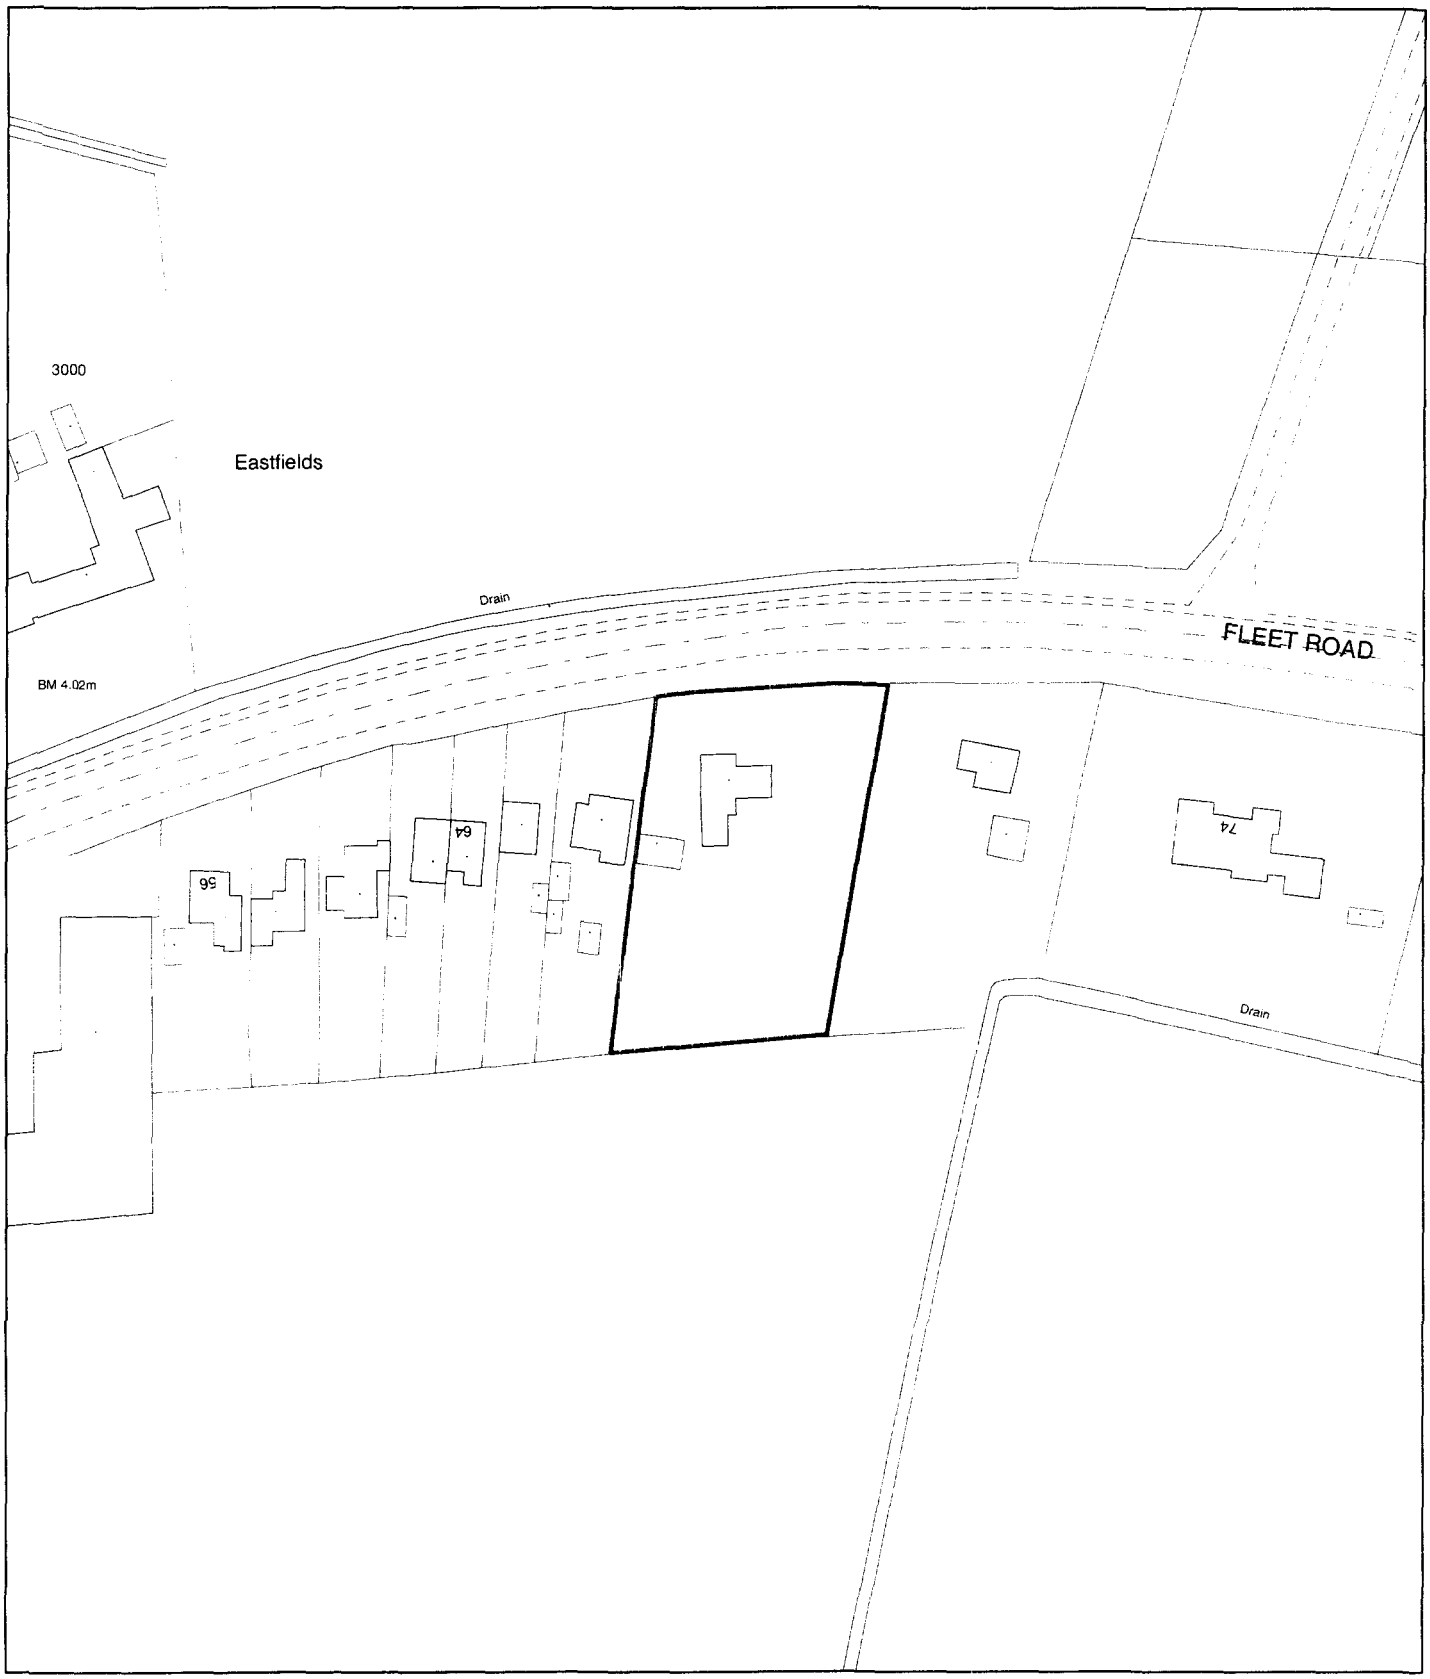


Planning Application Location Plan
Ward Member Notification

FILE COPY

H05/1160/01

Scale: 1:1250

~~Housing and Planning Services Department~~


Council Offices, Priory Road, Spalding, Lincolnshire

PLEASE DO NOT COPY THIS PLAN
This map is reproduced from Ordnance Survey material with permission of Ordnance Survey on behalf of Her Majesty's Stationery Office (c) Crown copyright. Unauthorised reproduction infringes Crown copyright and may lead to prosecution or civil

Mr & Mrs R. Rusman
To Fleet Road
Holbeach.
Lincs.



Location Plan. 1:2500

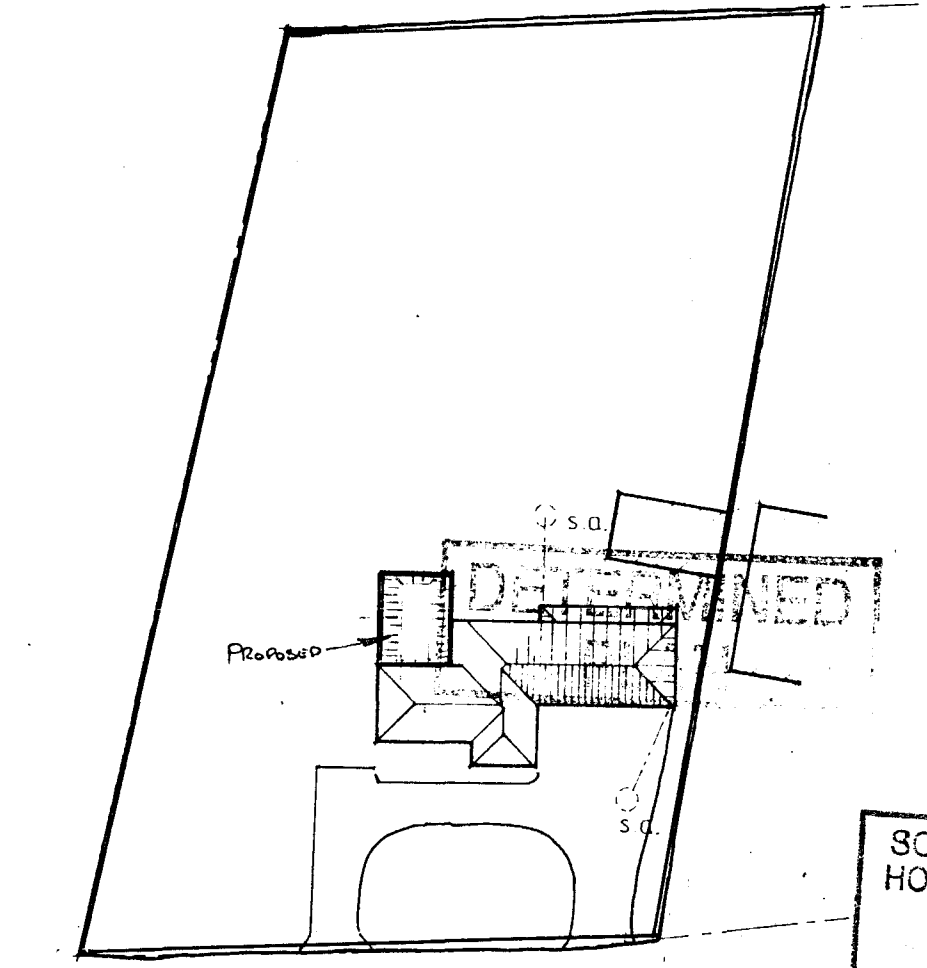

Block Plan 1:500

SOUTH HOLLAND DC
HOUSING & PLANNING
28 SEP 2001
Ref: H/0401