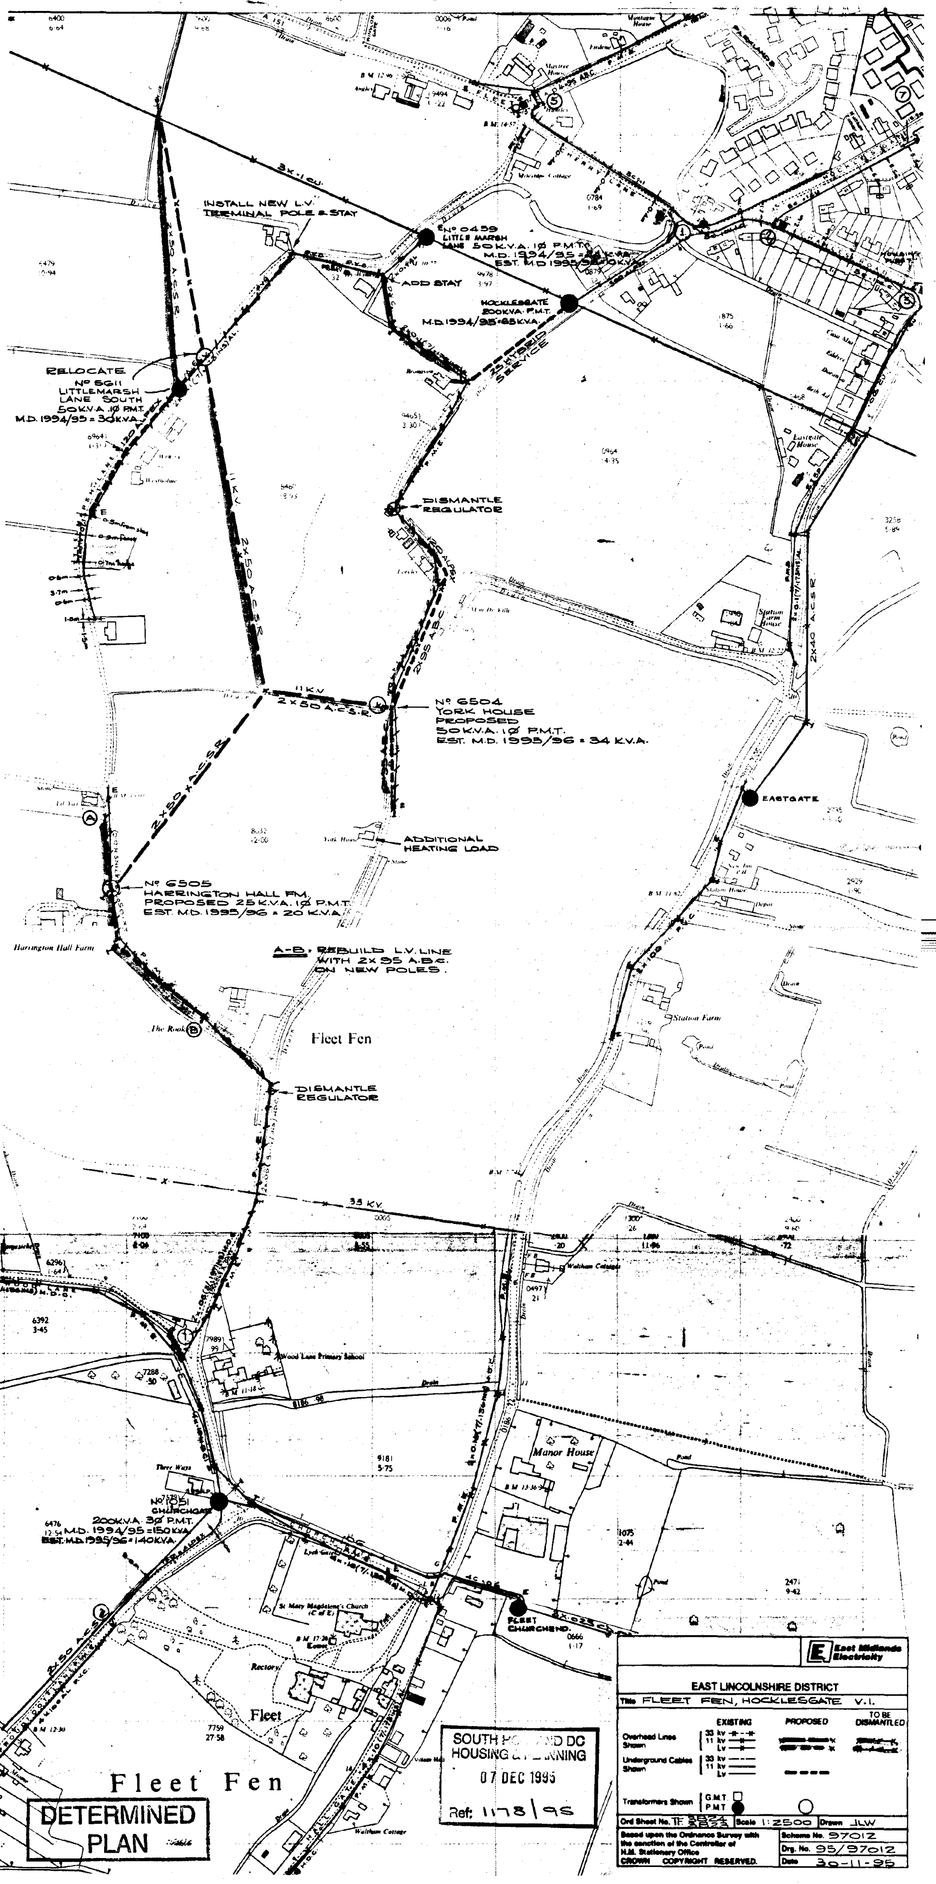


East Midlands Electricity

EAST LINCOLNSHIRE DISTRICT

Title FLEET FEN, HOCKLESGATE V.I.

		EXISTING	PROPOSED	TO BE DISMANTLED
Overhead Lines Shown	33 kv			
	11 kv			
	LV			
Underground Cables Shown	33 kv			
	11 kv			
	LV			
Transformers Shown	GMT			
	PMT			

Ord Sheet No. TF 3853 Scale 1:2500 Drawn JLW

Based upon the Ordnance Survey with the sanction of the Controller of H.M. Stationery Office CROWN COPYRIGHT RESERVED.

Scheme No. 97012

Drg. No. 95/97012

Date 30-11-95