


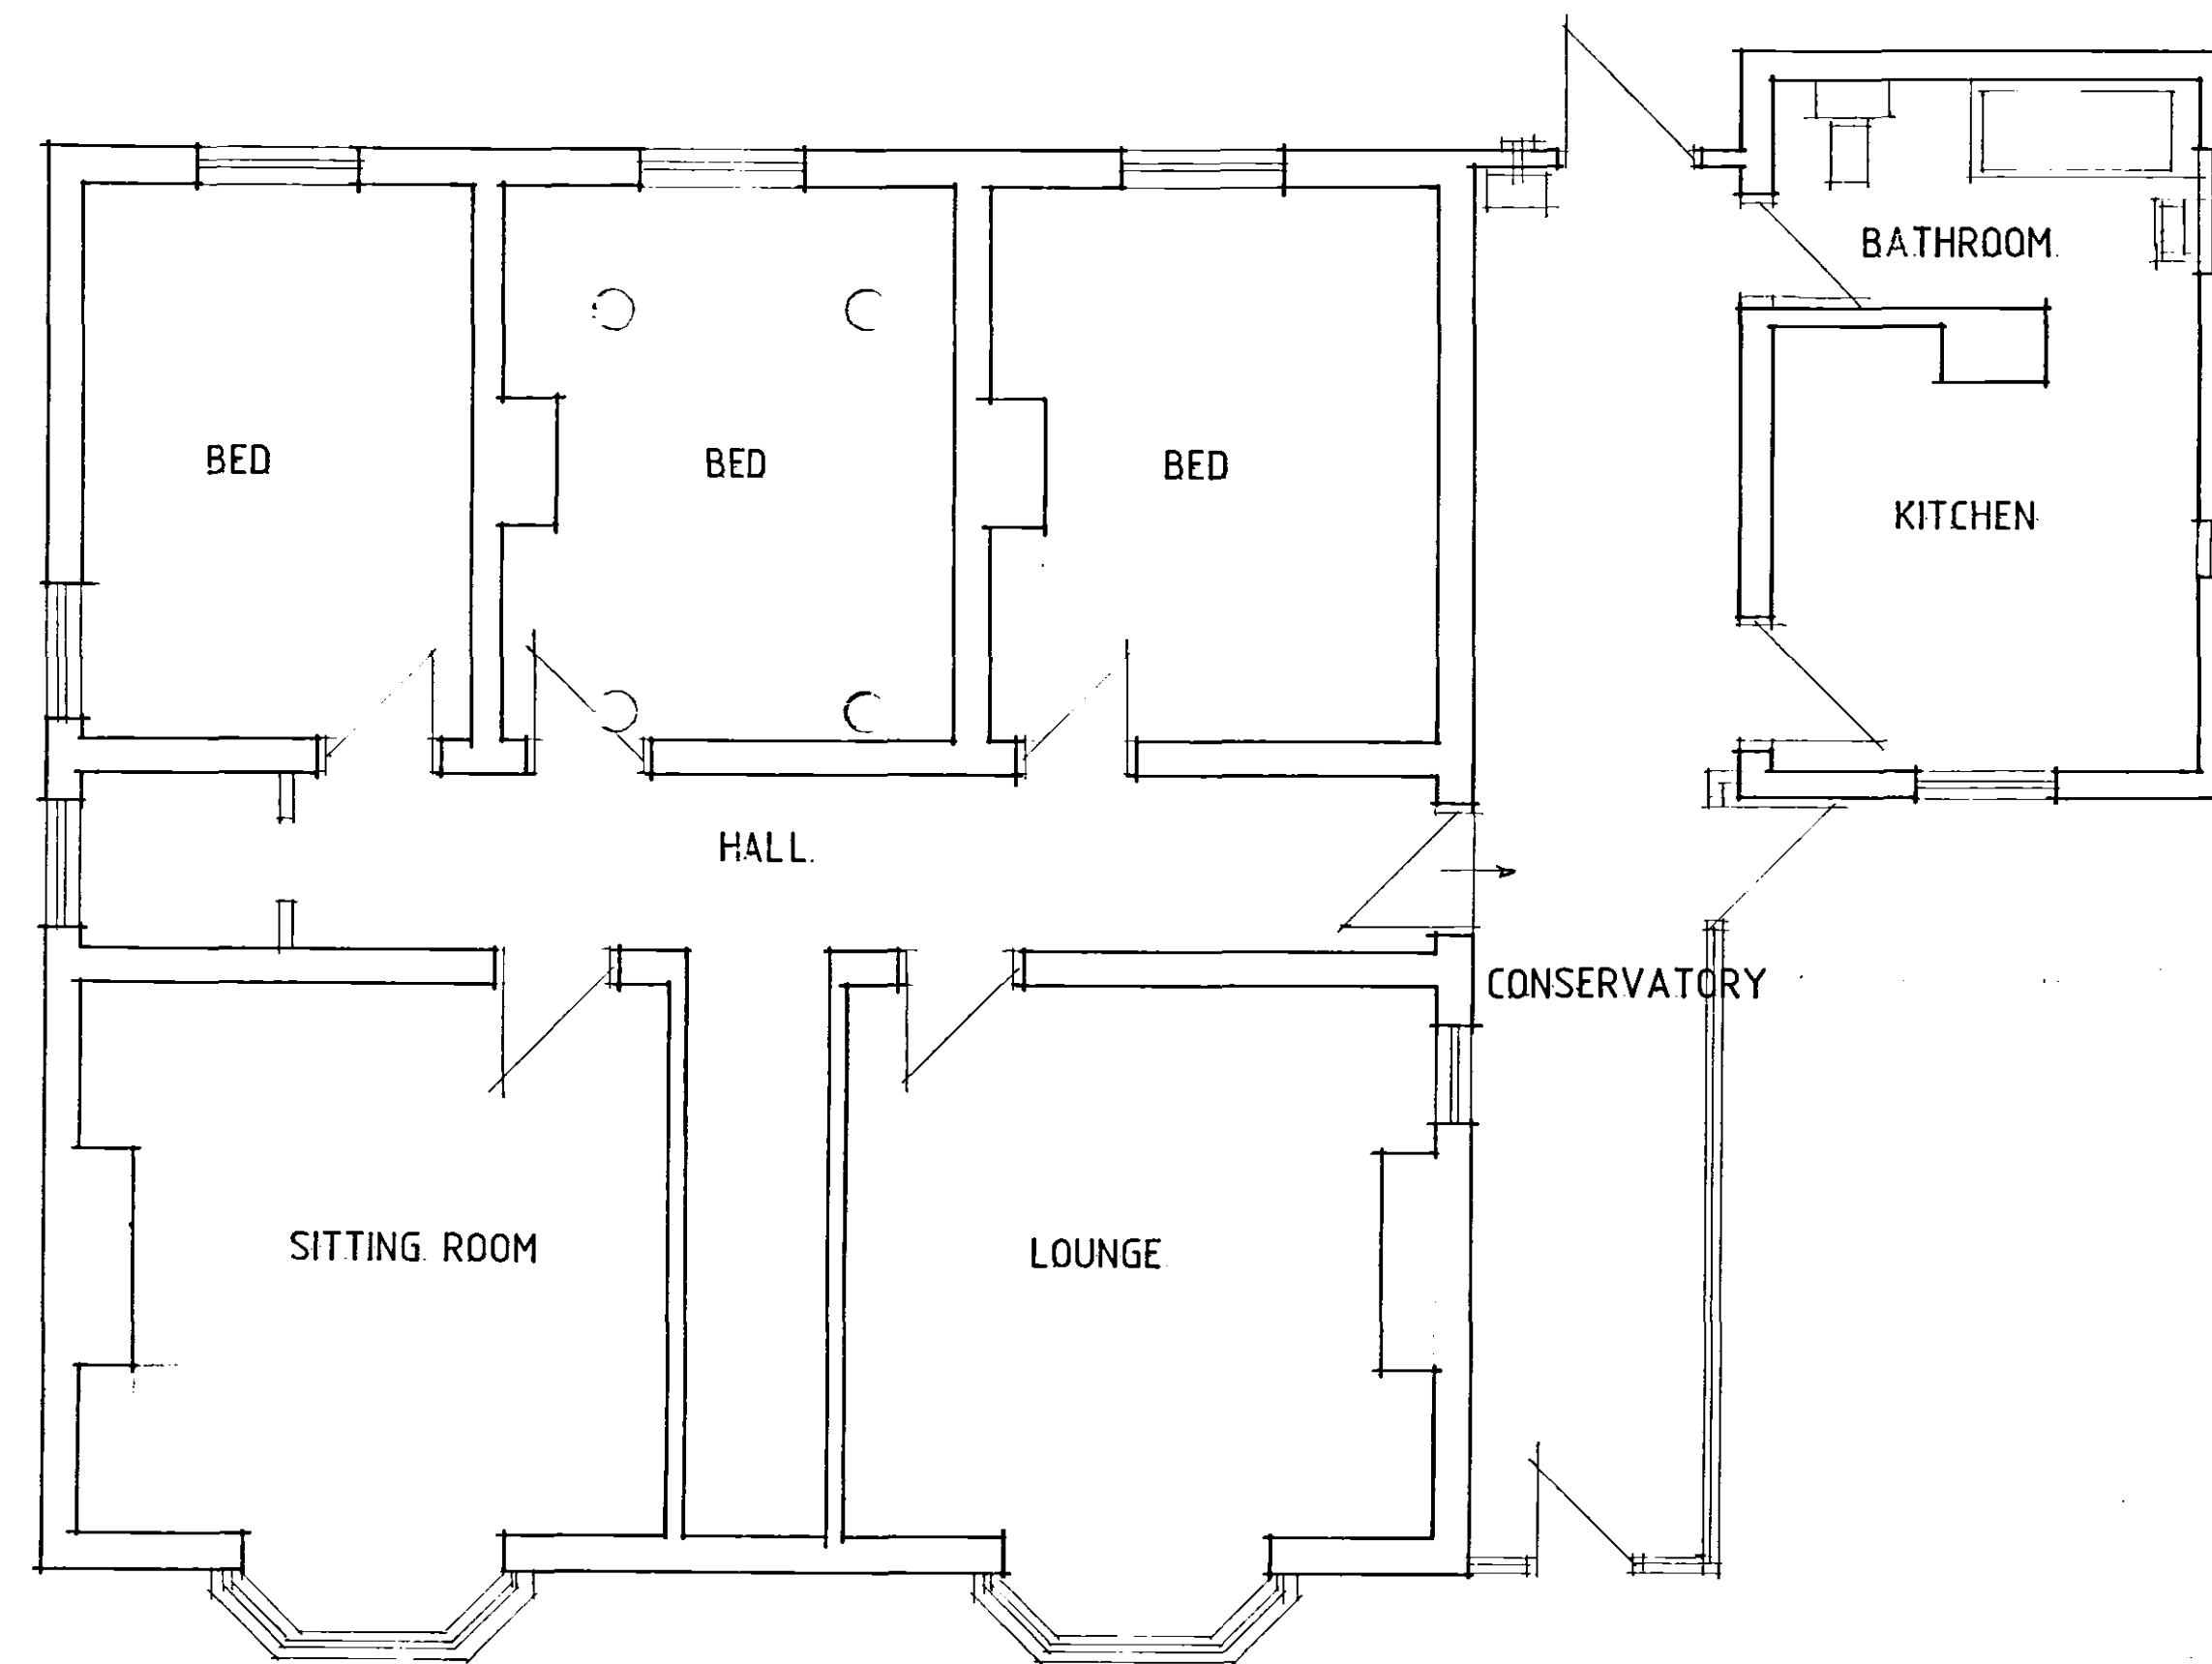

PLAN

Status
DESIGN
CONSULTANTS IN ARCHITECTURE & PLANNING

PROPOSED ALTERATIONS &
GARAGE AT SUNNY HOME,
LONG LANE, GEDNEY HILL
FOR

MR. P. TOURLE.

PLAN AS EXISTING

1:50

SD06-047/1

JUNE-06

B.GILHAM.

2 Edinburgh Walk, Holbeach,
Spalding, Lincs. PE12 7AP
Tel: 01406 424363 Fax: 01406 490702

