





FRONT




SIDE

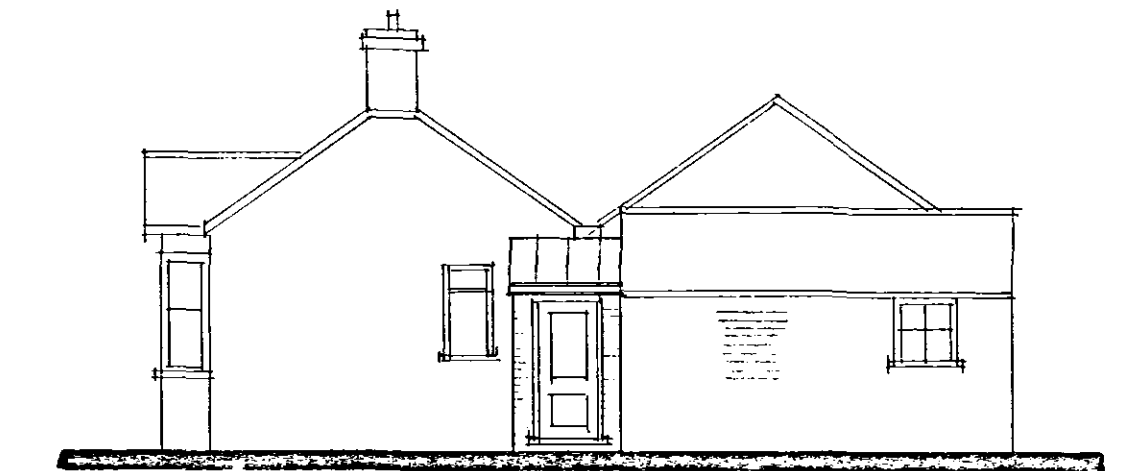


REAR

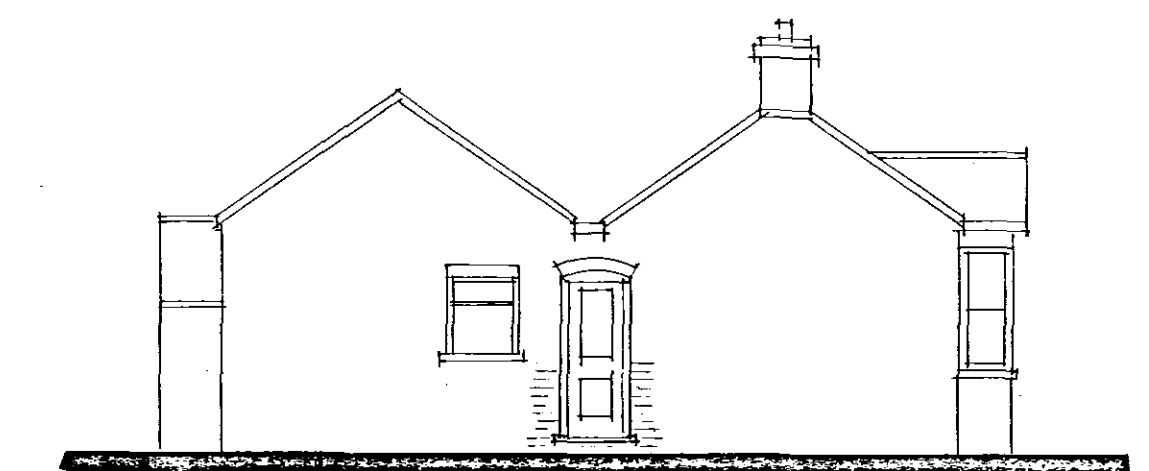

SIDE

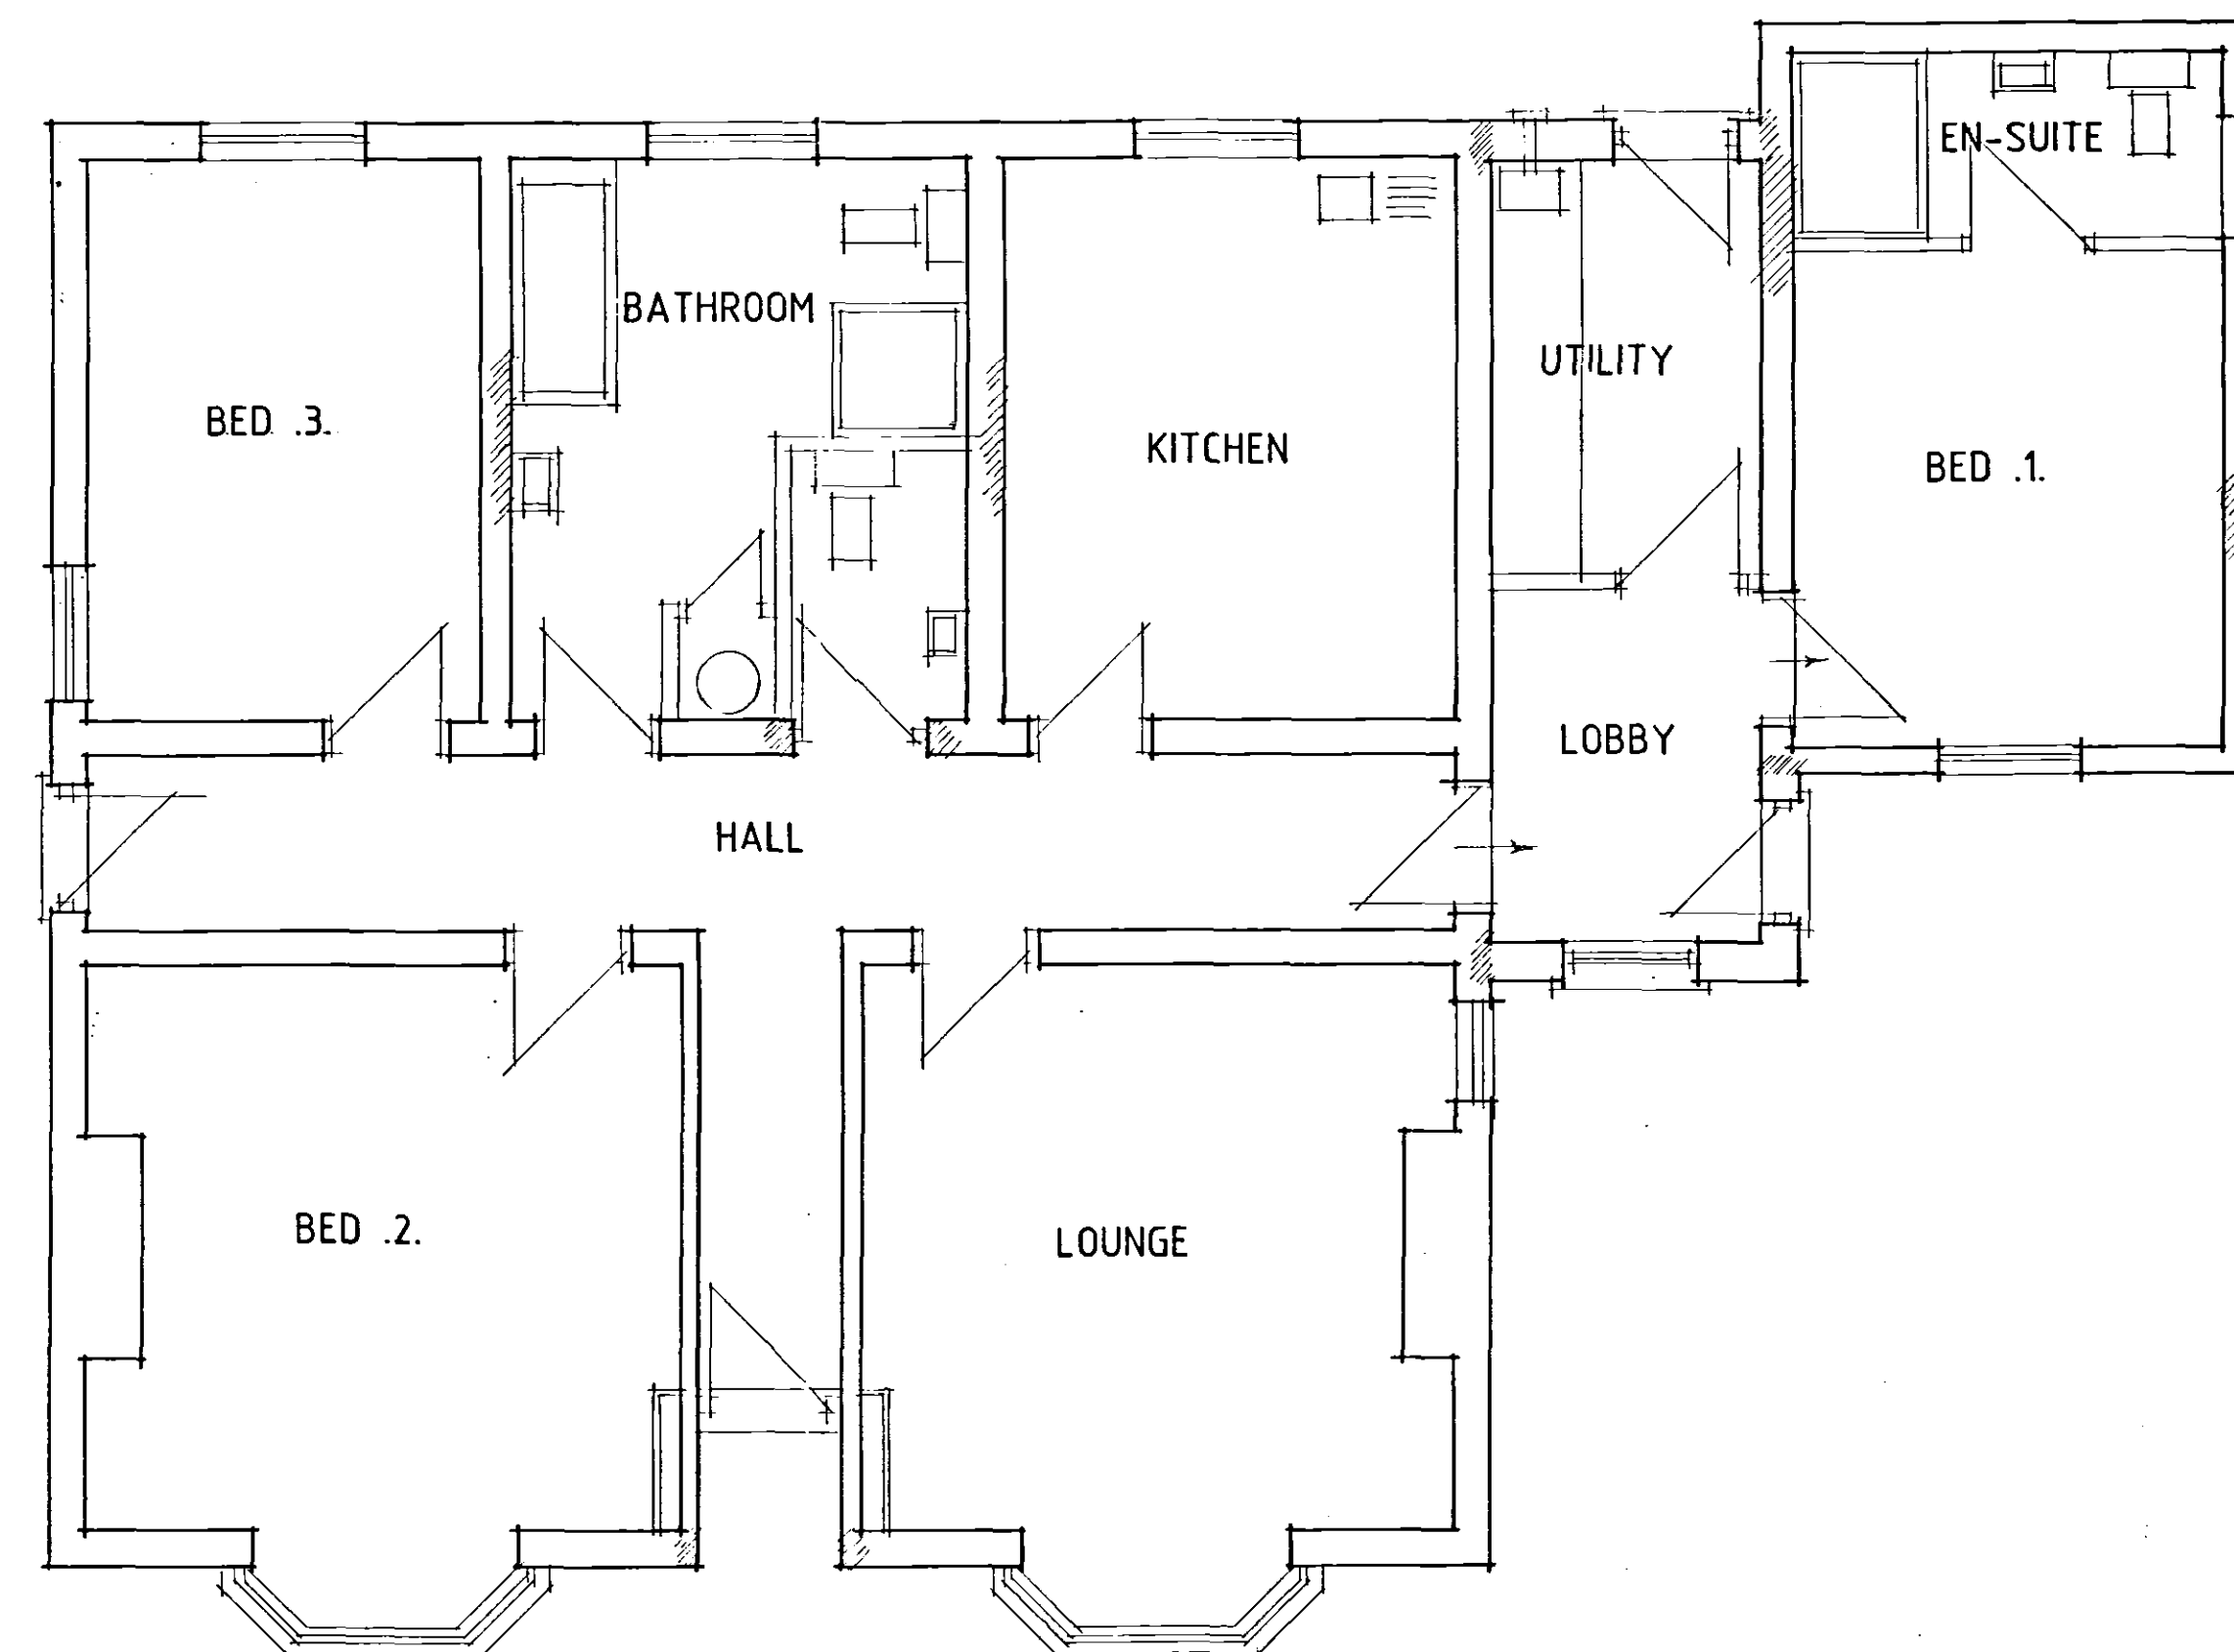

PROPOSED PLAN

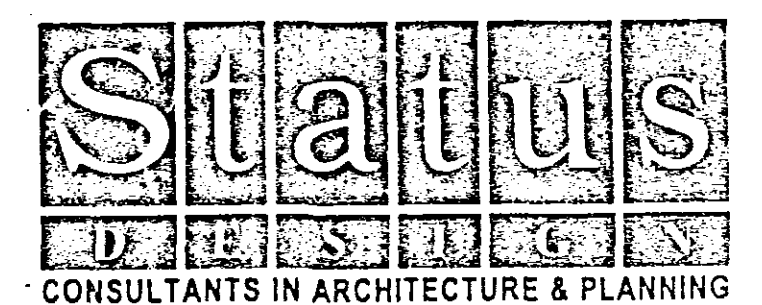

PROPOSED ALTERATIONS &
GARAGE. AT SUNNY HOME,
LONG LANE, GEDNEY HILL
FOR

MR. P. TOURLE.

PLAN AS PROPOSED
SKETCH

1:50 1:100 SD06-047/2.
JUNE -06 B.GILHAM..

2 Edinburgh Walk, Holbeach,
Spalding, Lincs. PE12 7AP
Tel: 01406 424343 Fax: 01406 490702

