


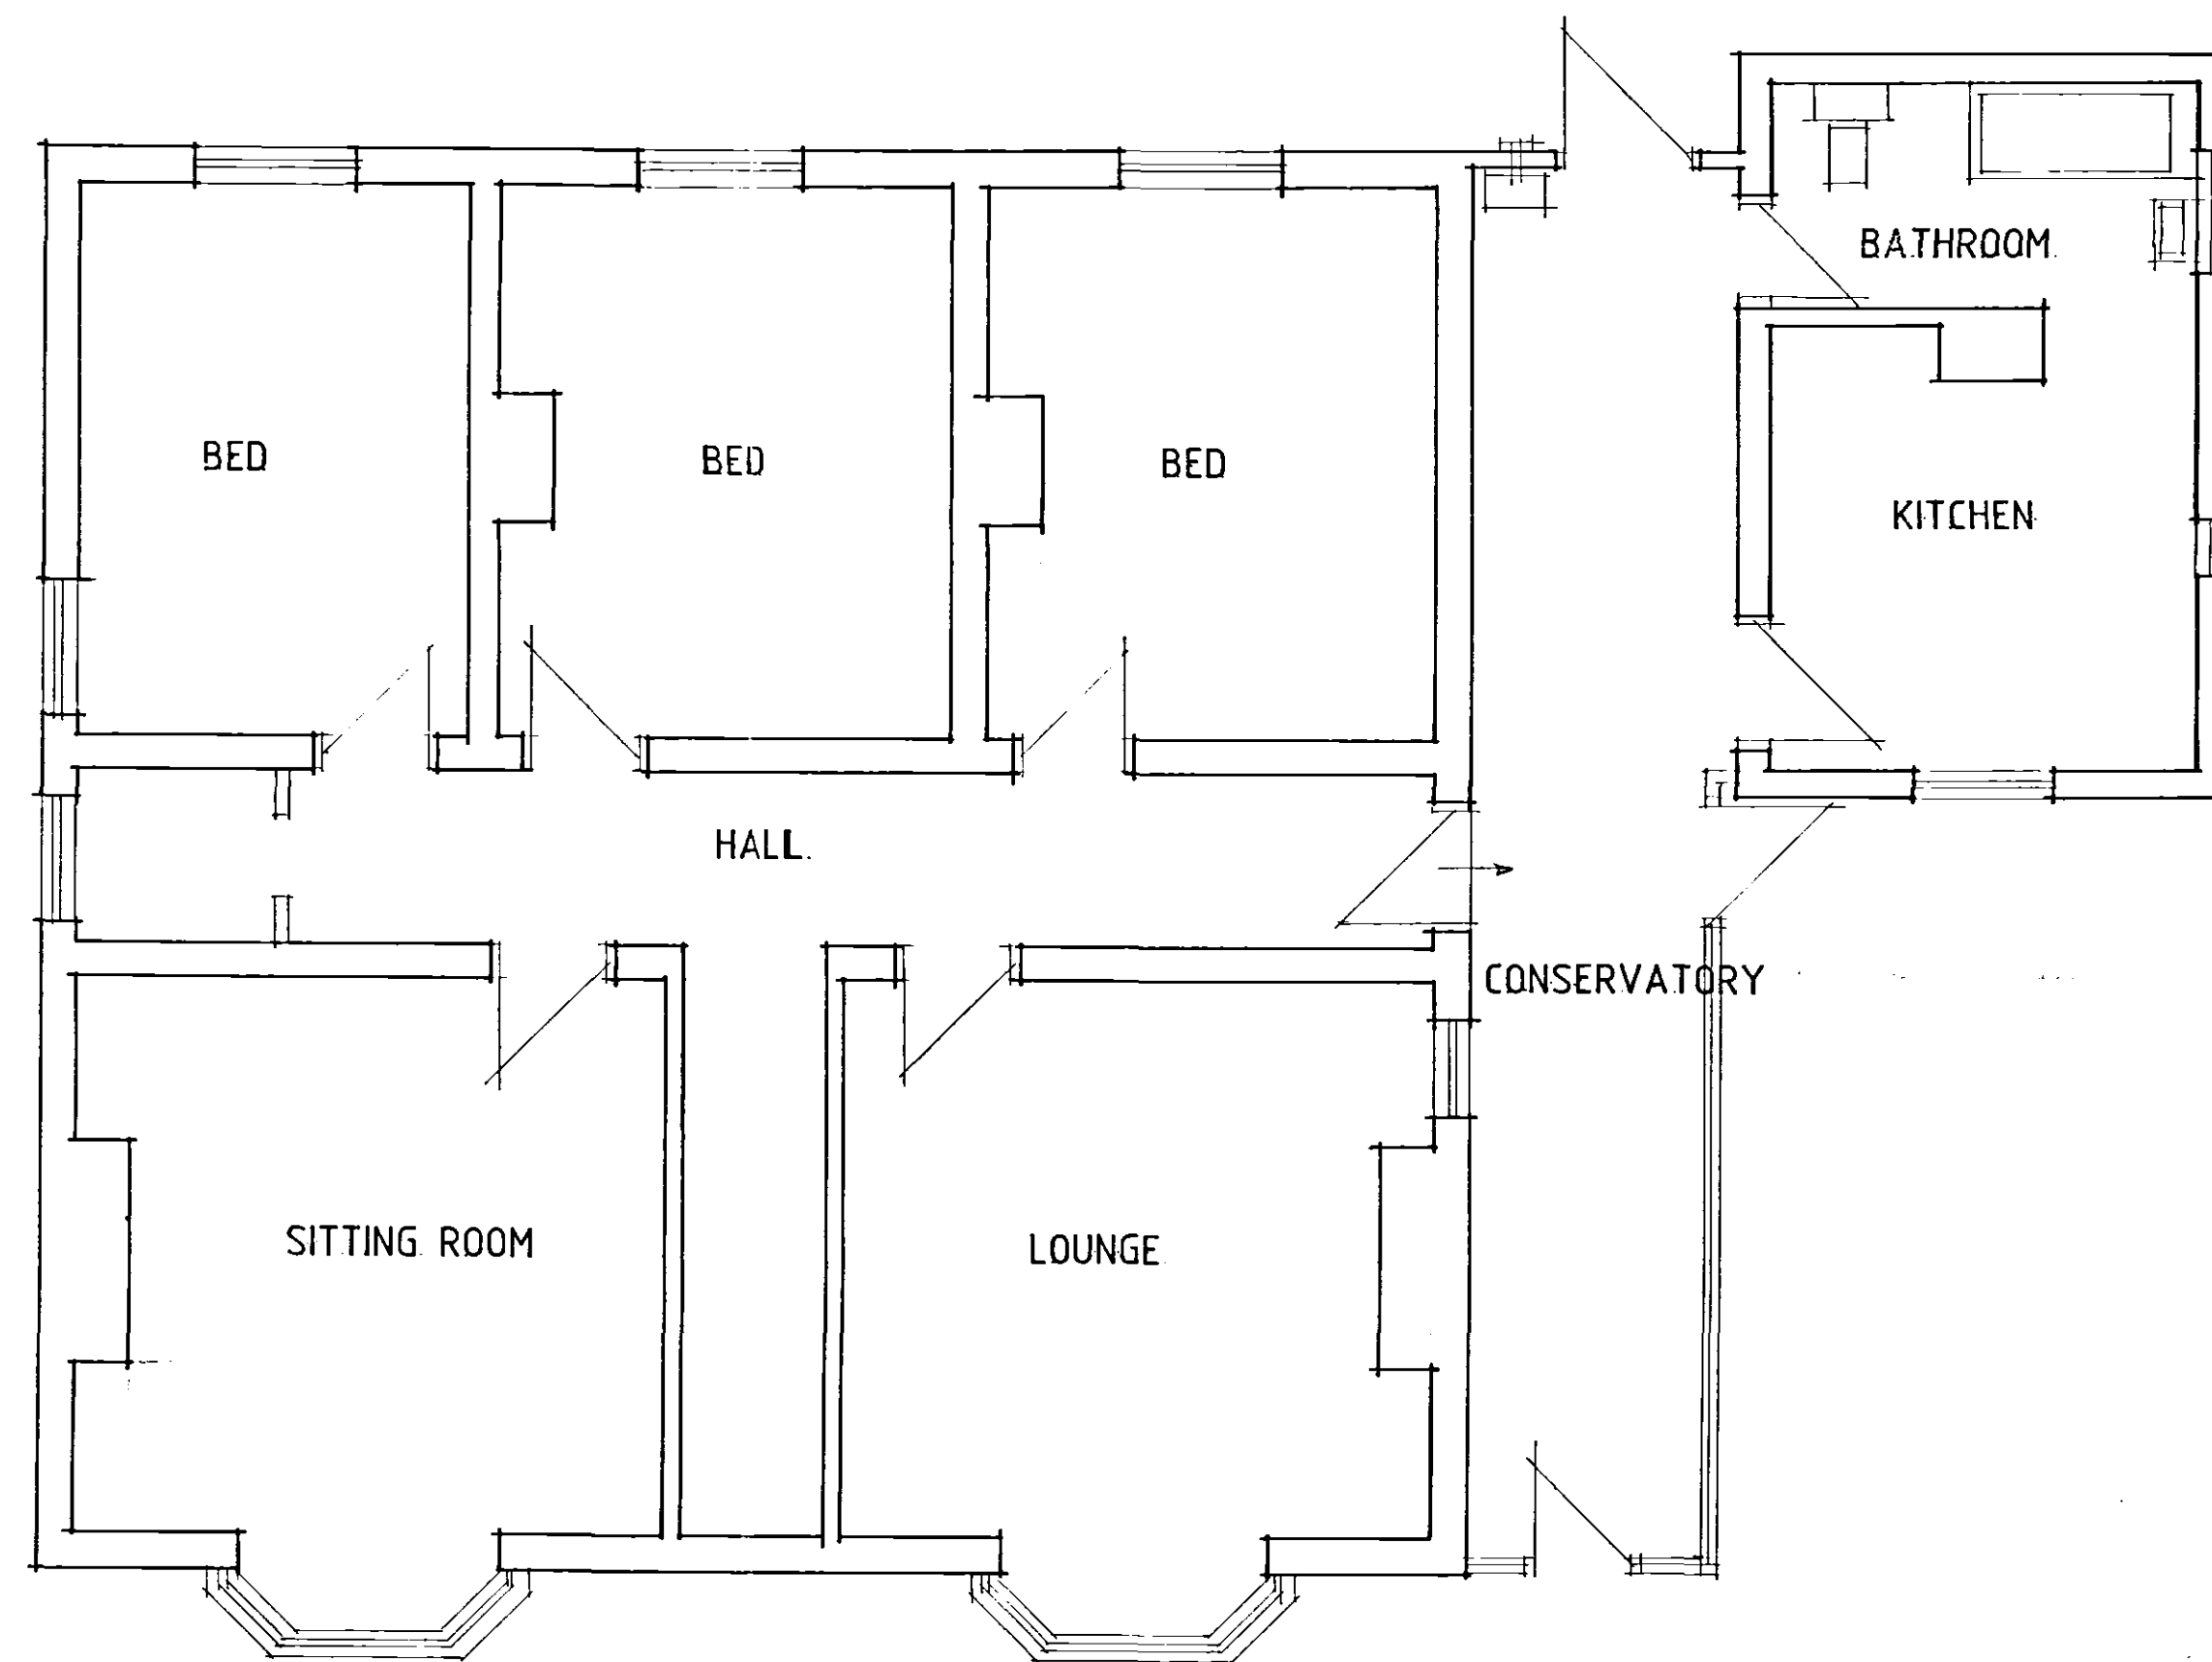

PLAN

SHDC
PLANNING & DEVELOPMENT
24 AUG 2006
Ref. 1182106

Status
DESIGN
CONSULTANTS IN ARCHITECTURE & PLANNING

PROPOSED ALTERATIONS &
GARAGE AT SUNNY HOME,
LONG LANE, GEDNEY HILL
FOR

MR. P. TOURLE.

PLAN-AS-EXISTING
REVISED
PLAN
1:50
JUNE-06

B.GILHAM.

