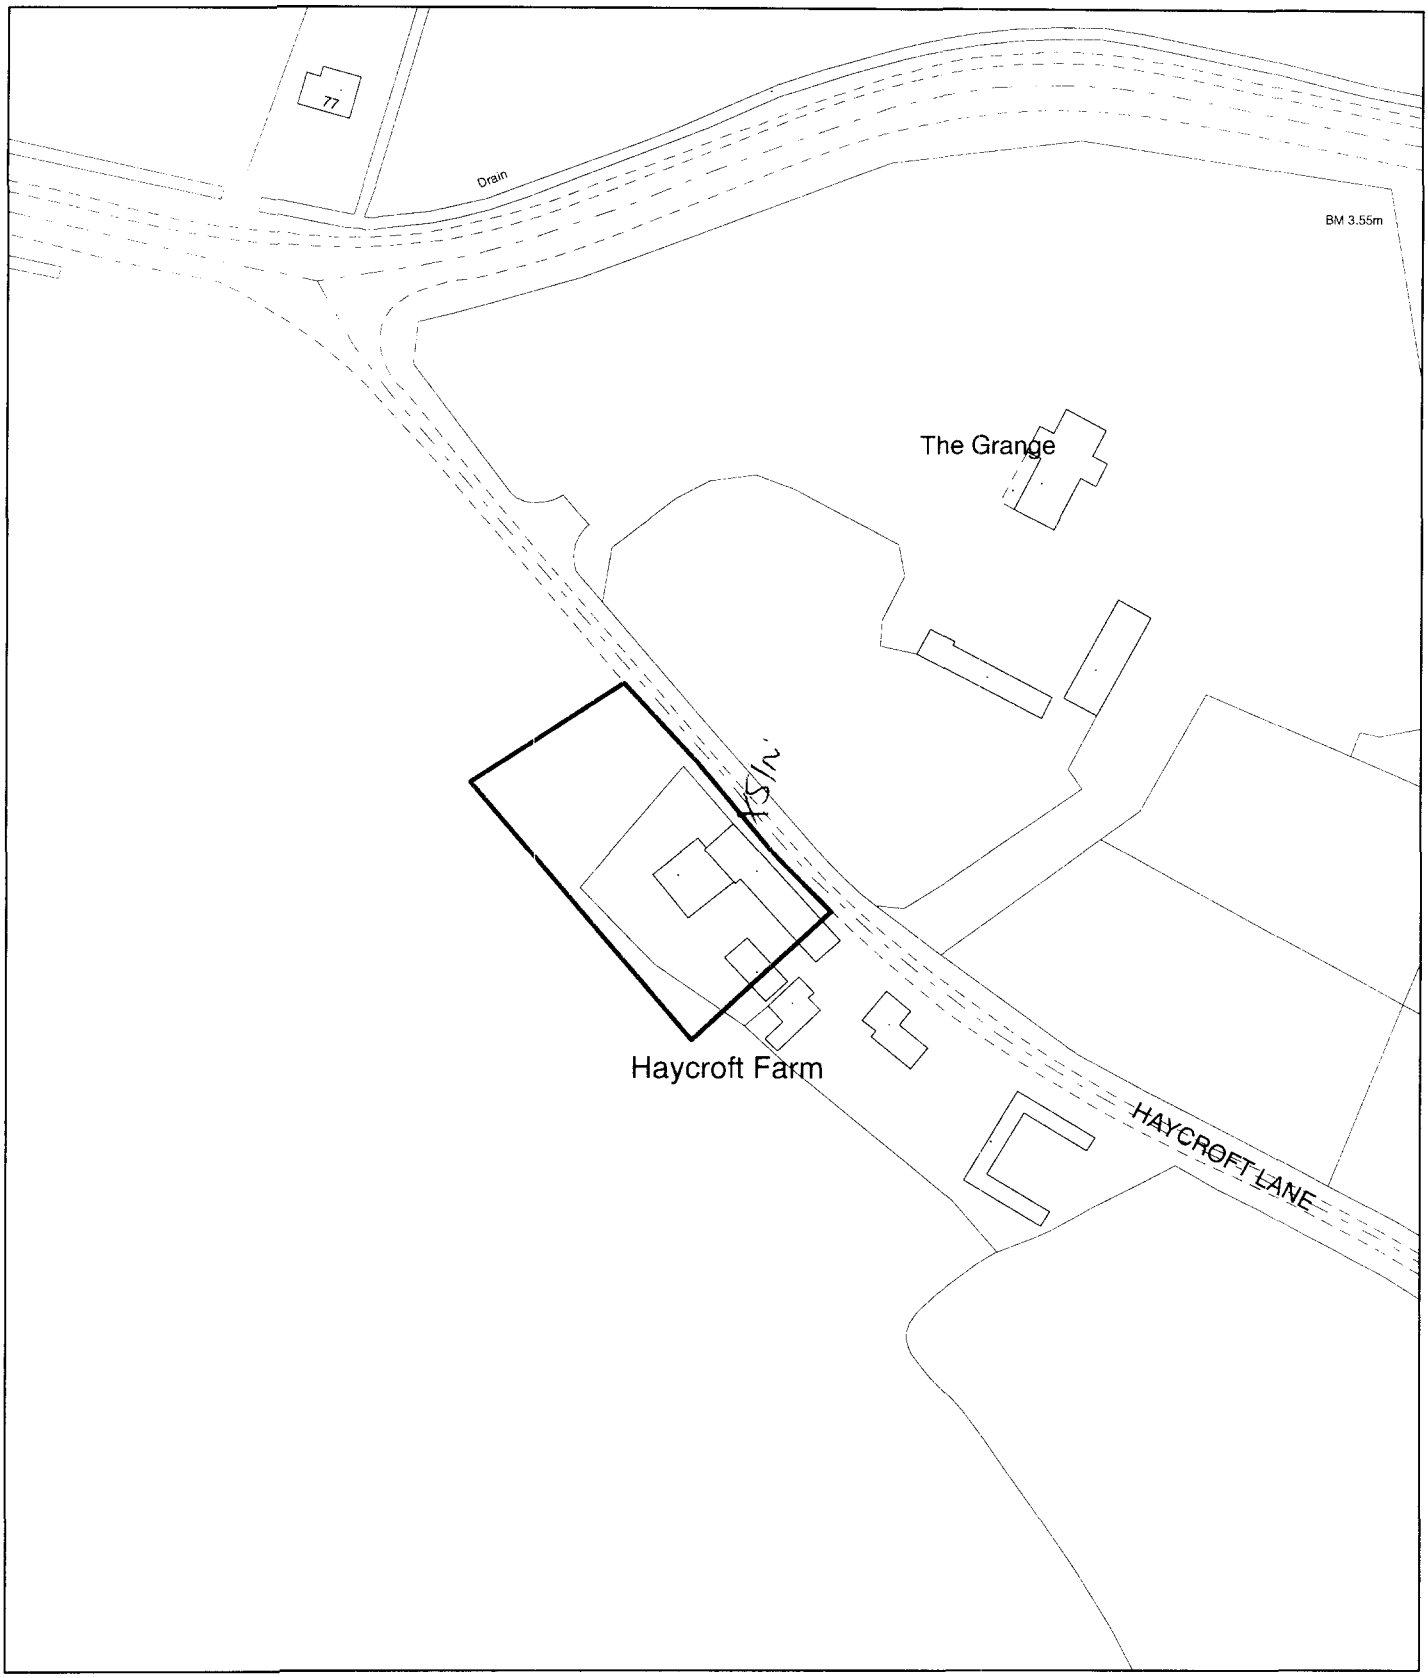



**Planning Application Location Plan**
**Ward Member Notification**

FILE COPY **H05/1184/01**

Scale: 1:1250

~~Housing and Planning Services Department~~

Council Offices, Priory Road, Spalding, Lincolnshire

PLEASE DO NOT COPY THIS PLAN
This map is reproduced from Ordnance Survey material with permission of Ordnance Survey on behalf of Her Majesty's Stationery Office (c) Crown copyright. Unauthorised reproduction infringes Crown copyright and may lead to prosecution or civil