

Inset 6

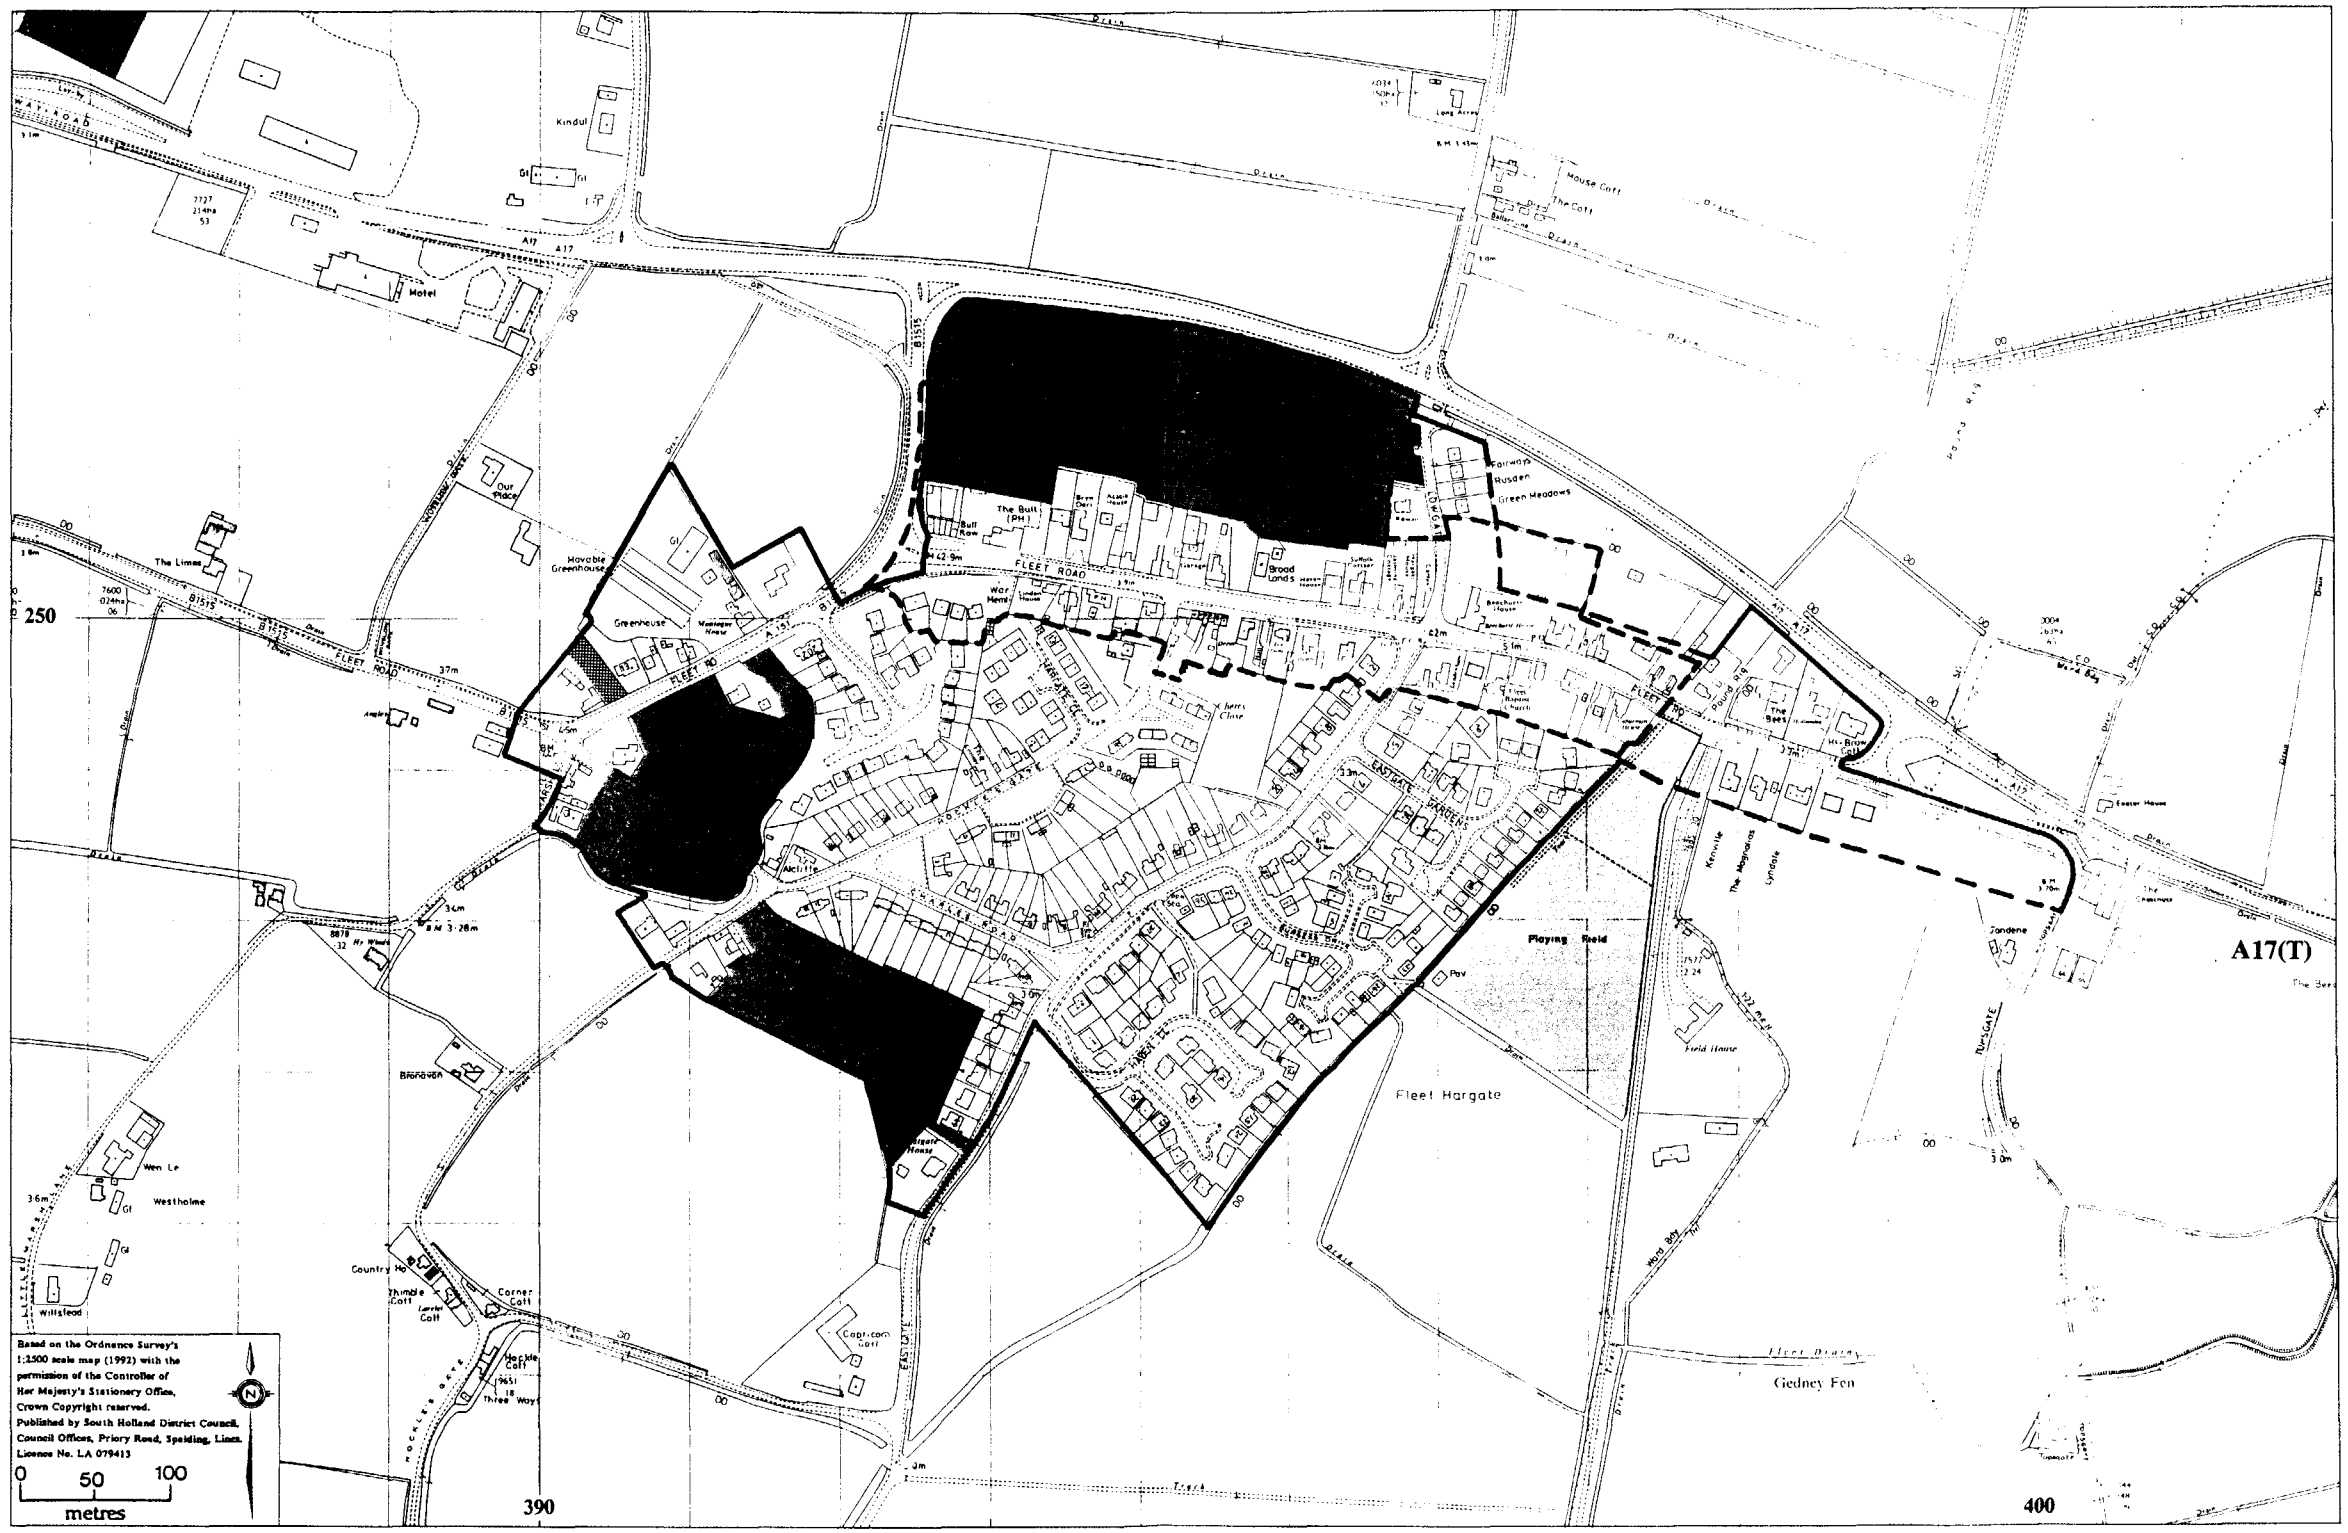


South Holland District Local Plan
Deposit Draft September 1995

Inset 6
Fleet Hargate

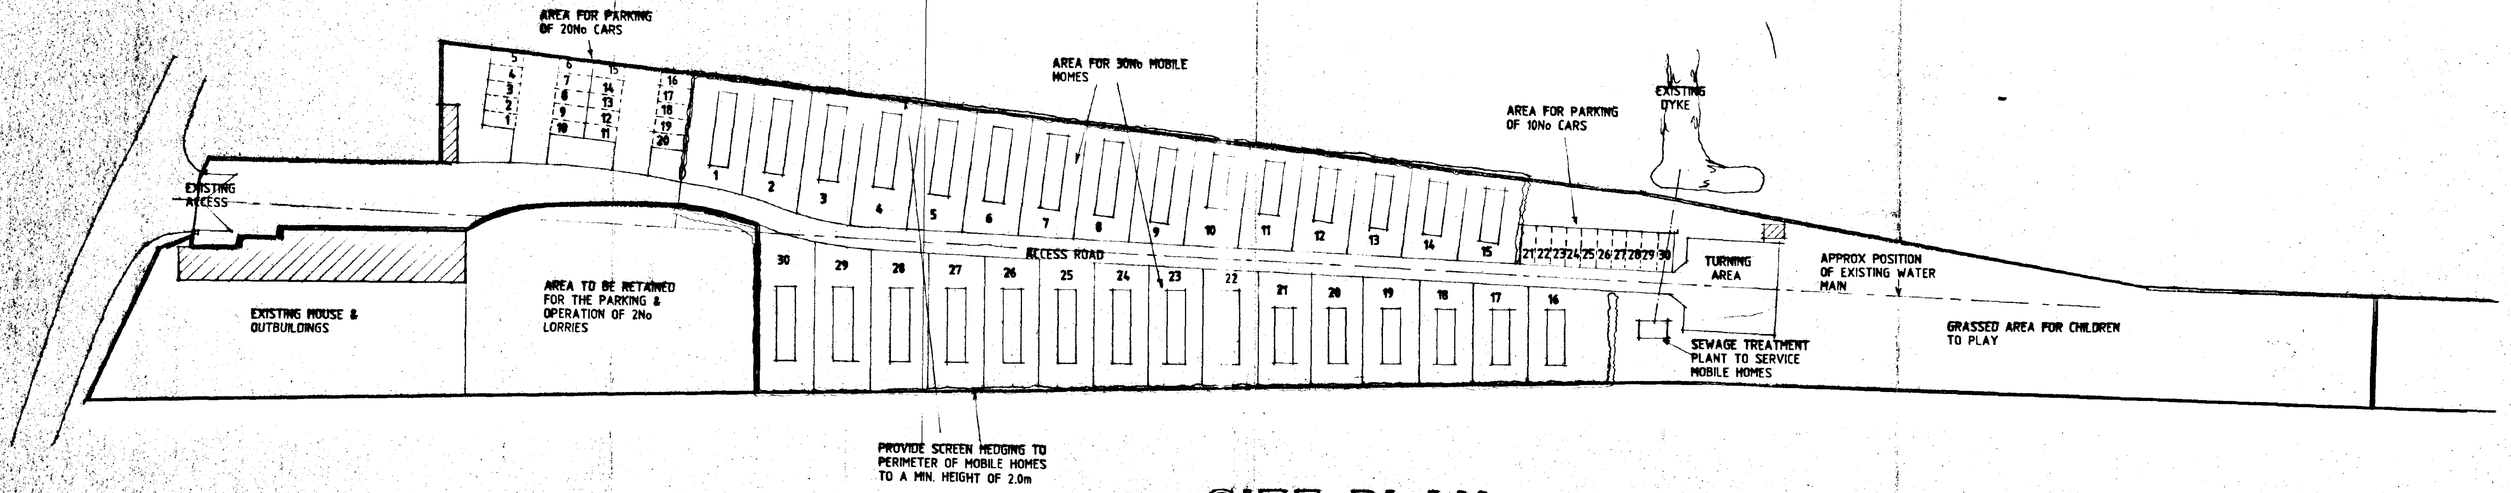

SITE PLAN

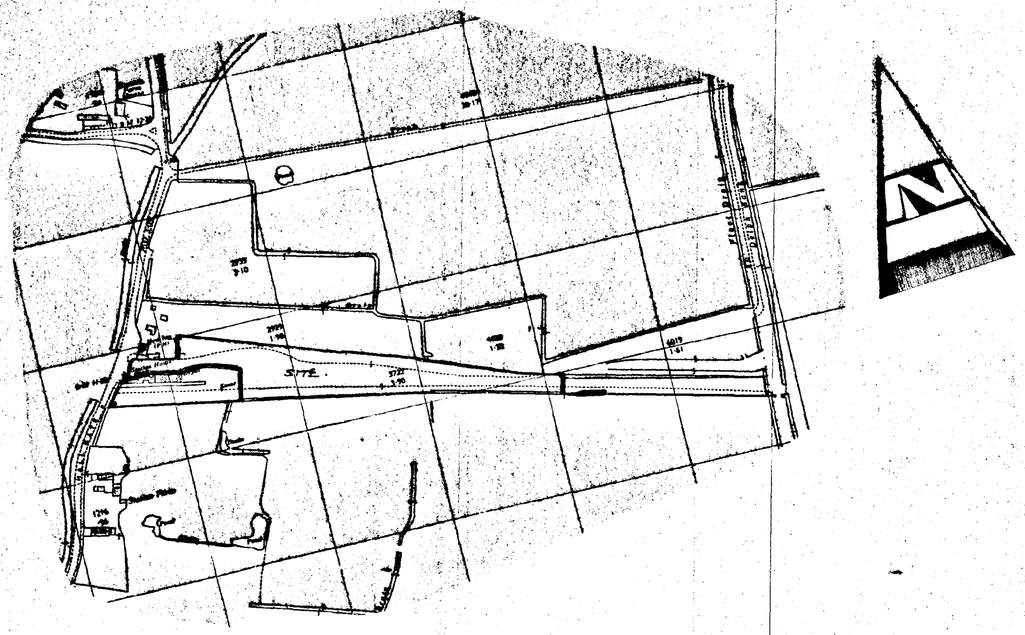

LOCATION PLAN

NOTES

ENSURE A DISTANCE OF 5.0m IS MAINTAINED BETWEEN WATER MAIN & MOBILE HOMES

MOBILE HOMES TO BE A MIX OF 1 & 2 BEDROOM UNITS

SPACE BETWEEN MOBILE HOMES TO BE MIN. 6.0m

MOBILE HOMES TO STAND ON CONCRETE HARDSTANDING SIZE TO MATCH MOBILE HOME

ACCESS ROAD TO BE MIN. 3.7m WIDE

MAX. 1No CAR PARKING SPACE ADJ. EACH MOBILE HOME

SITE TO COMPLY WITH 'CARAVAN SITES & CONTROL DEVELOPMENT ACT, 1960'

SOUTH KESTEVEN HOUSING DISTRICT COUNCIL
14 DEC 1995
Ref: 1206/95
DETERMINED PLAN
DETERMINED PLAN

Do not scale from this drawing.

This drawing is copyright and may not be altered, traced, copied, photographed or used for any purpose other than that for which it is issued without written permission from Messrs. Status Design.

The General Contractor is to check all dimensions on site and report discrepancies to the Architect.

All details shown on this drawing are based upon typical site conditions related to the area. No responsibility can be accepted for abnormal conditions unless reported to the Architects, so that design amendments may be considered.

Please note: This drawing is not a conveyance drawing.

DESIGN Status
CONSULTANTS IN ARCHITECTURE & PLANNING

PROPOSED CHANGE OF USE OF PART OF HAULAGE DEPOT TO RESIDENTIAL MOBILE HOME SITE FOR 30 No MOBILE HOMES AT STATION HOUSE, HALLGATE, FLEET FOR

MR. C. H. CARTER

1:500 1:2500	771872/1	
DEC-95	B.GILHAM.	

Status House, 4 Princes Street, Holbeach, Lincs. PE12 7BB
Tel: 01406 424343 Fax: 01406 490702