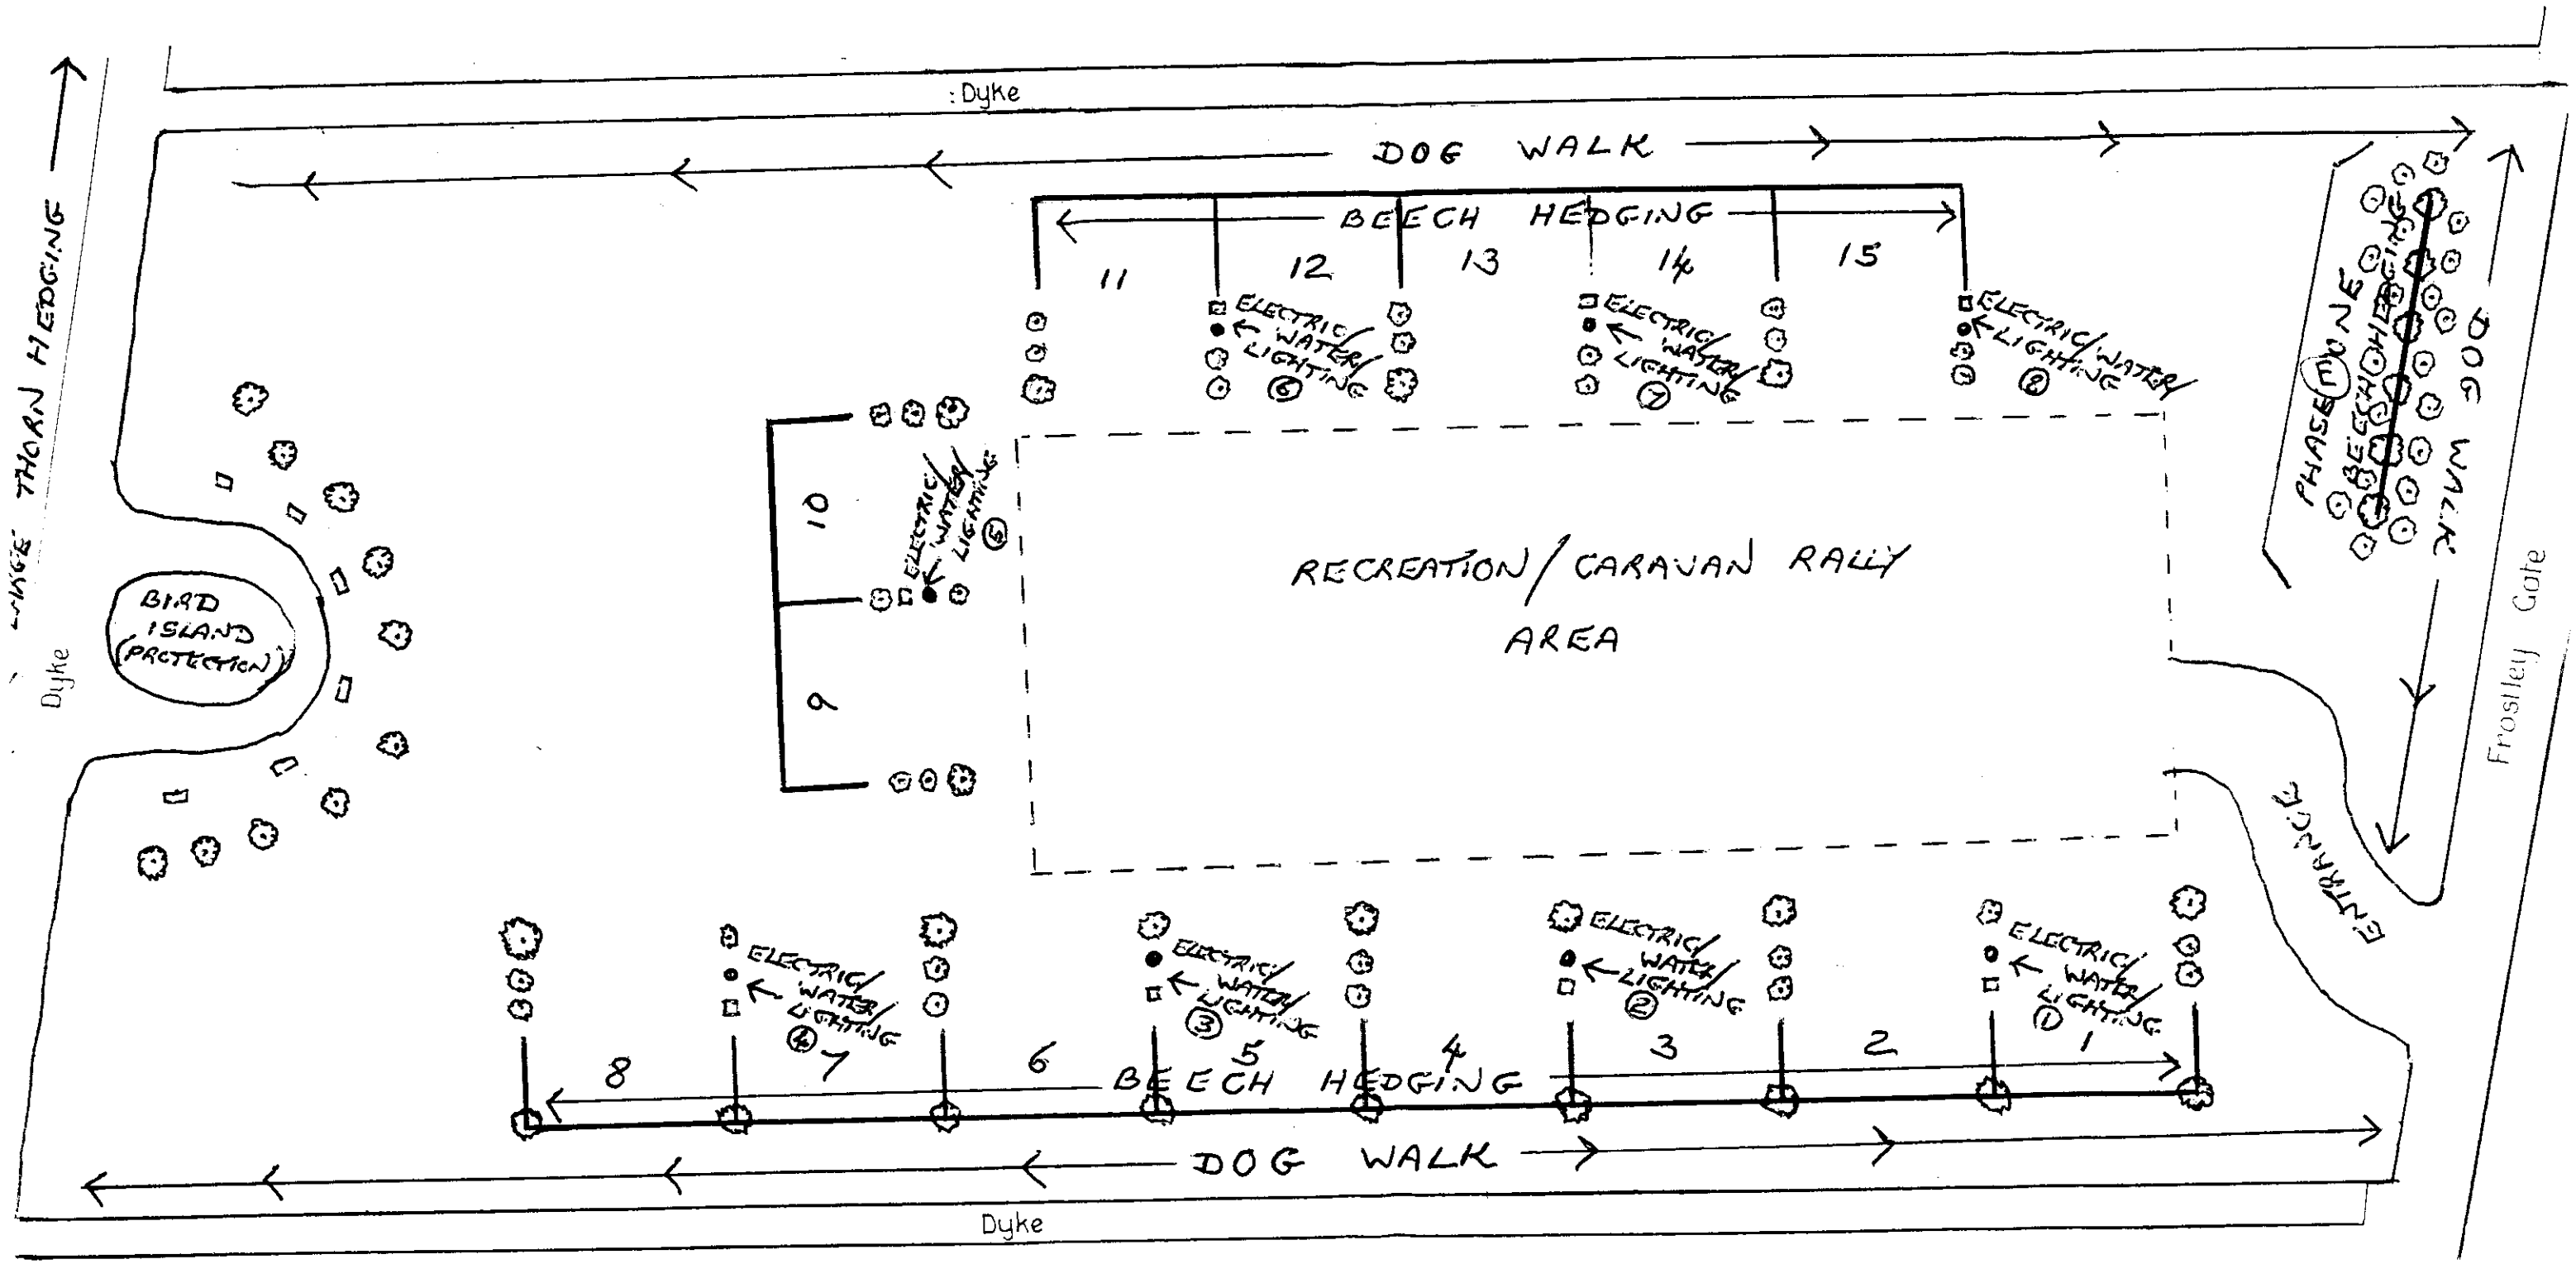

Plan :- Scale 1/500.

HERON COTTAGE

CAMPING AND CARAVANNING PARK (EXTENSION)

(PLANNING PERMISSION H05/0966/99)

SOUTH HOLLAND DC
HOUSING & PLANNING
17 OCT 2001
Ref: 1218/01