DIRECTORY/FILE NAME	Drawing No.	

NOTES

1. All dimensions in milllimetres unless stated otherwise.

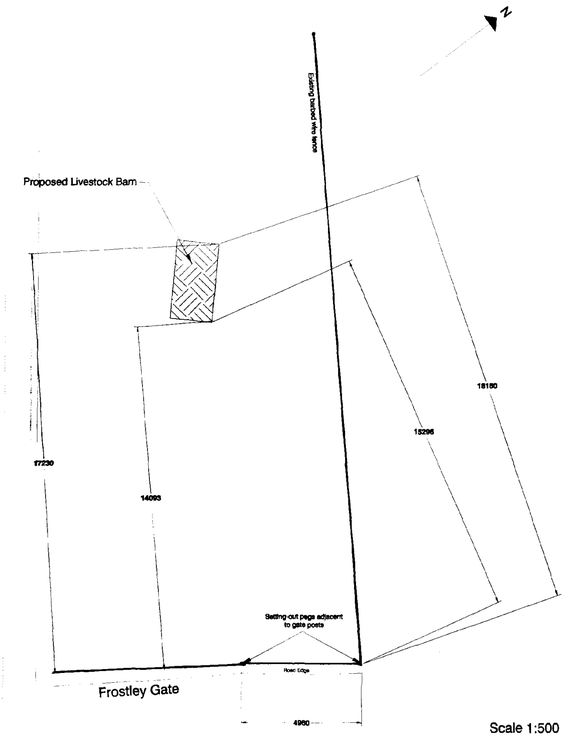

Scale 1:500

SETTING OUT PLAN

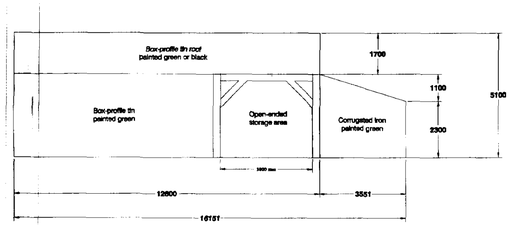

Rear Elevation

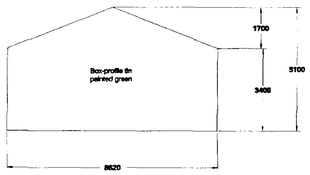

Left Side Elevation

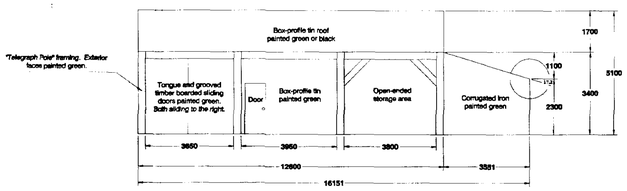

Front Elevation

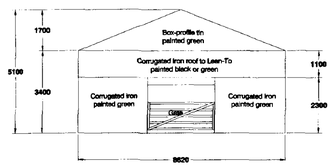

Right Side Elevation

Scale 1:100

LIVESTOCK BARN

SOUTH HOLLAND DC
HOUSING & PLANNING
-6 DEC 1999
Ref: 1224/99

DETERMINED PLAN

PROPOSED LIVESTOCK BARN
FROSTLEY GATE, HOLBEACH

Designed	SRD	Nov 1999
Drawn	SRD	Nov 1999
Checked		
Approved		
Date Issued		

Scale	As Shown	Drawing No.	