
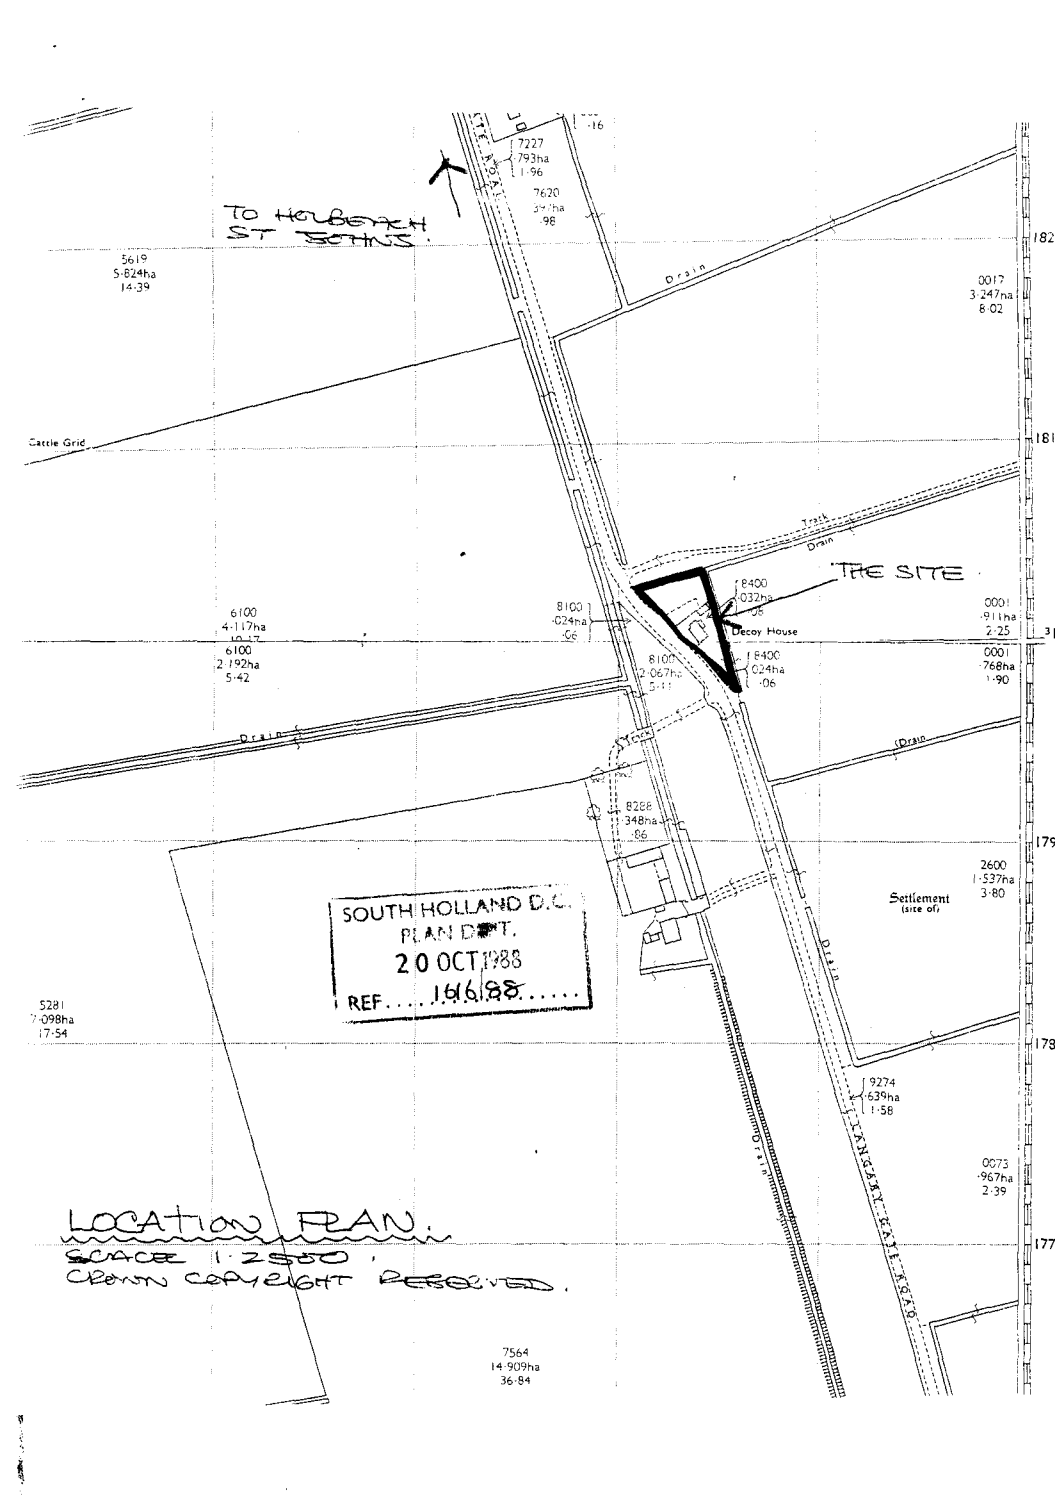


LOCATION PLAN.
SCALE 1:2500.
CROWN COPYRIGHT RESERVED.

88/1911

SOUTH HOLLAND

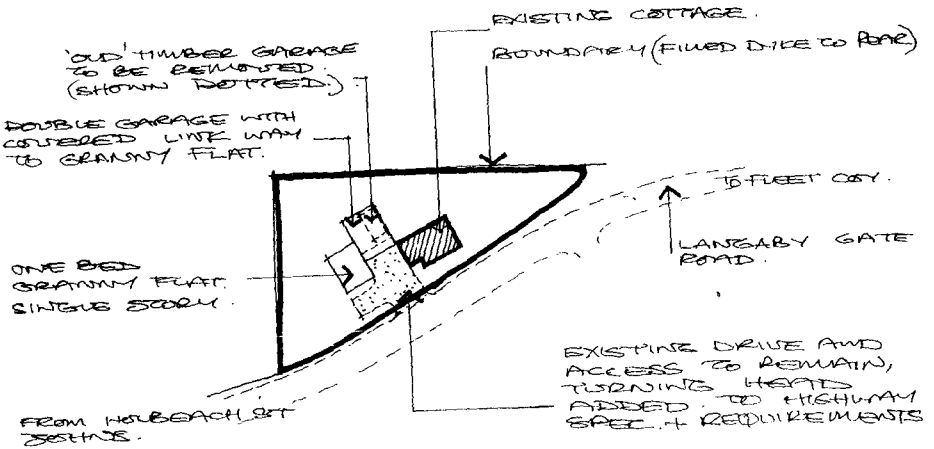

BLOCK PLAN. to give better idea of outline proposal.

LOVETH COWLING DESIGN. 4. VICTORIA ST. HOLBEACH. LINCS.