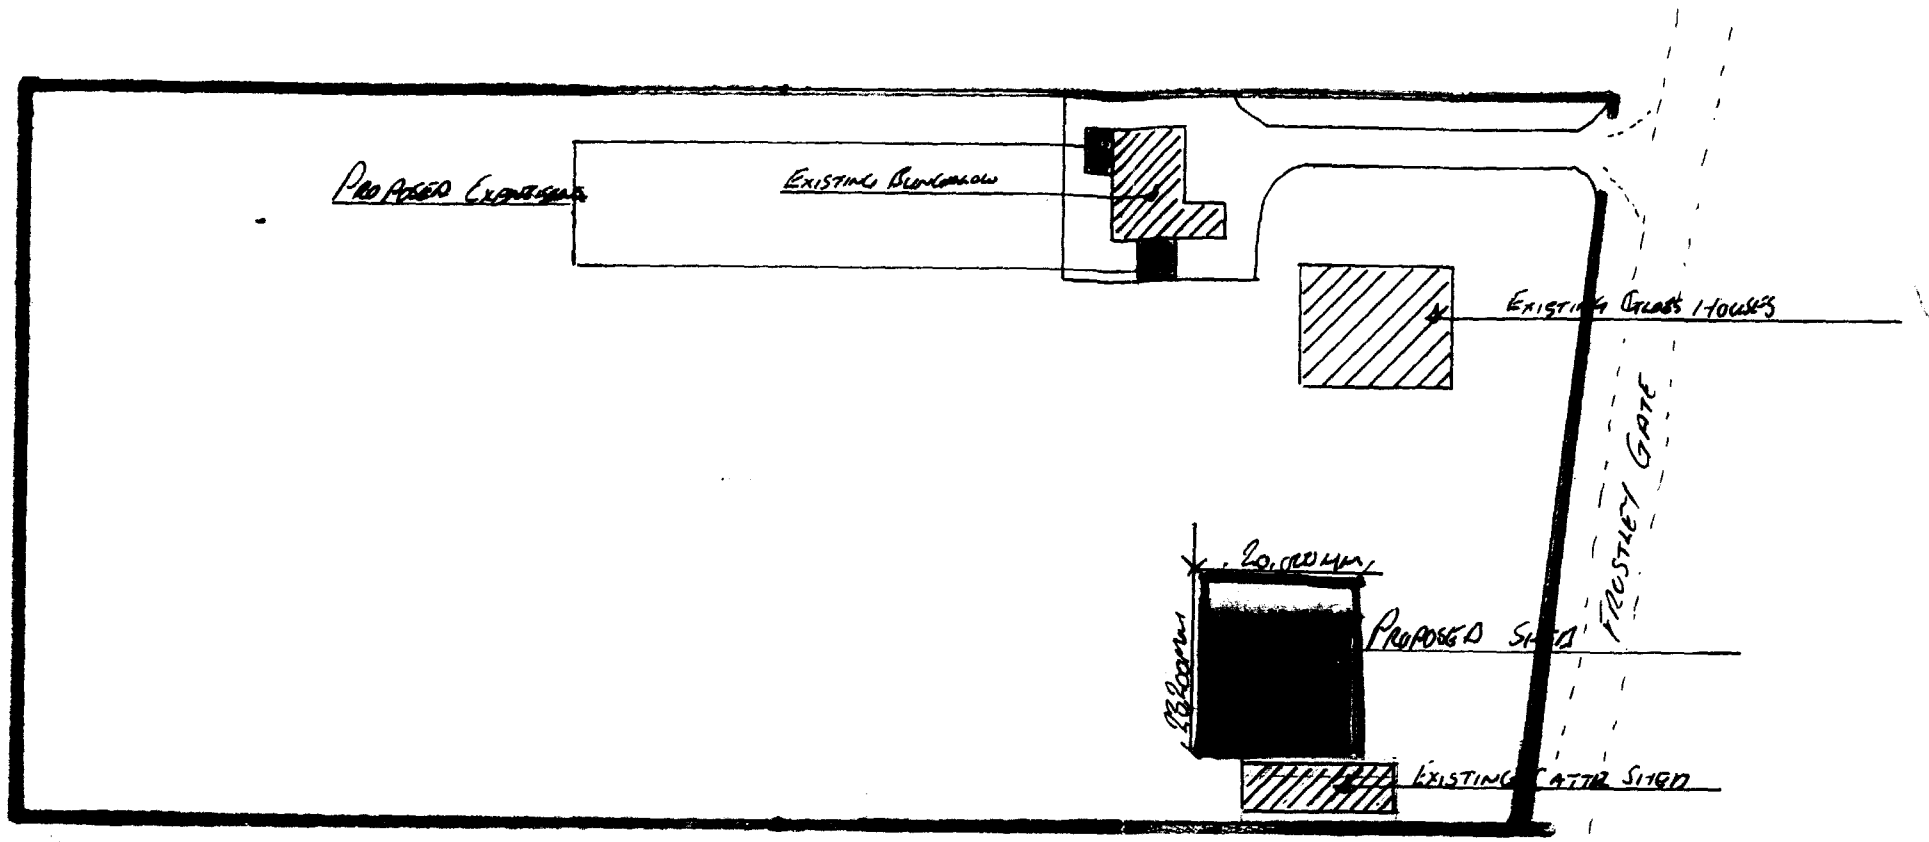

Proposed Building Construction

Steel frame Galvanised (Intumed Steel Work)
Asbestos Cladding to from Roof and Walls to meet Current Bs Standards.

26 NOV 1997
Ref: R42/97.

LOOP No. OF

AREA COVERED
FROSTLEY GATE
FLEET FEN

PROJECT:
PROPOSED SHED FOR Agricultural USE

CLIENT:
MR RILEY

DRN: MG DAVIES
DATE: 13th Oct 1997
ORDER NO:
CHKD: SCALE: 1:1000
DIMENSIONS IN mm
DO NOT SCALE OFF DRG

NOTES:
The proposed building is for Agricultural use. Building dimensions 20,000mm wide 23,200mm Length and not more than 4000 mm in height. At no point within 20,000 mm of the nearest By way (road)

REVISIONS:

NO	DETAIL	BY

GENT
LEICESTER . ENGLAND

21085