



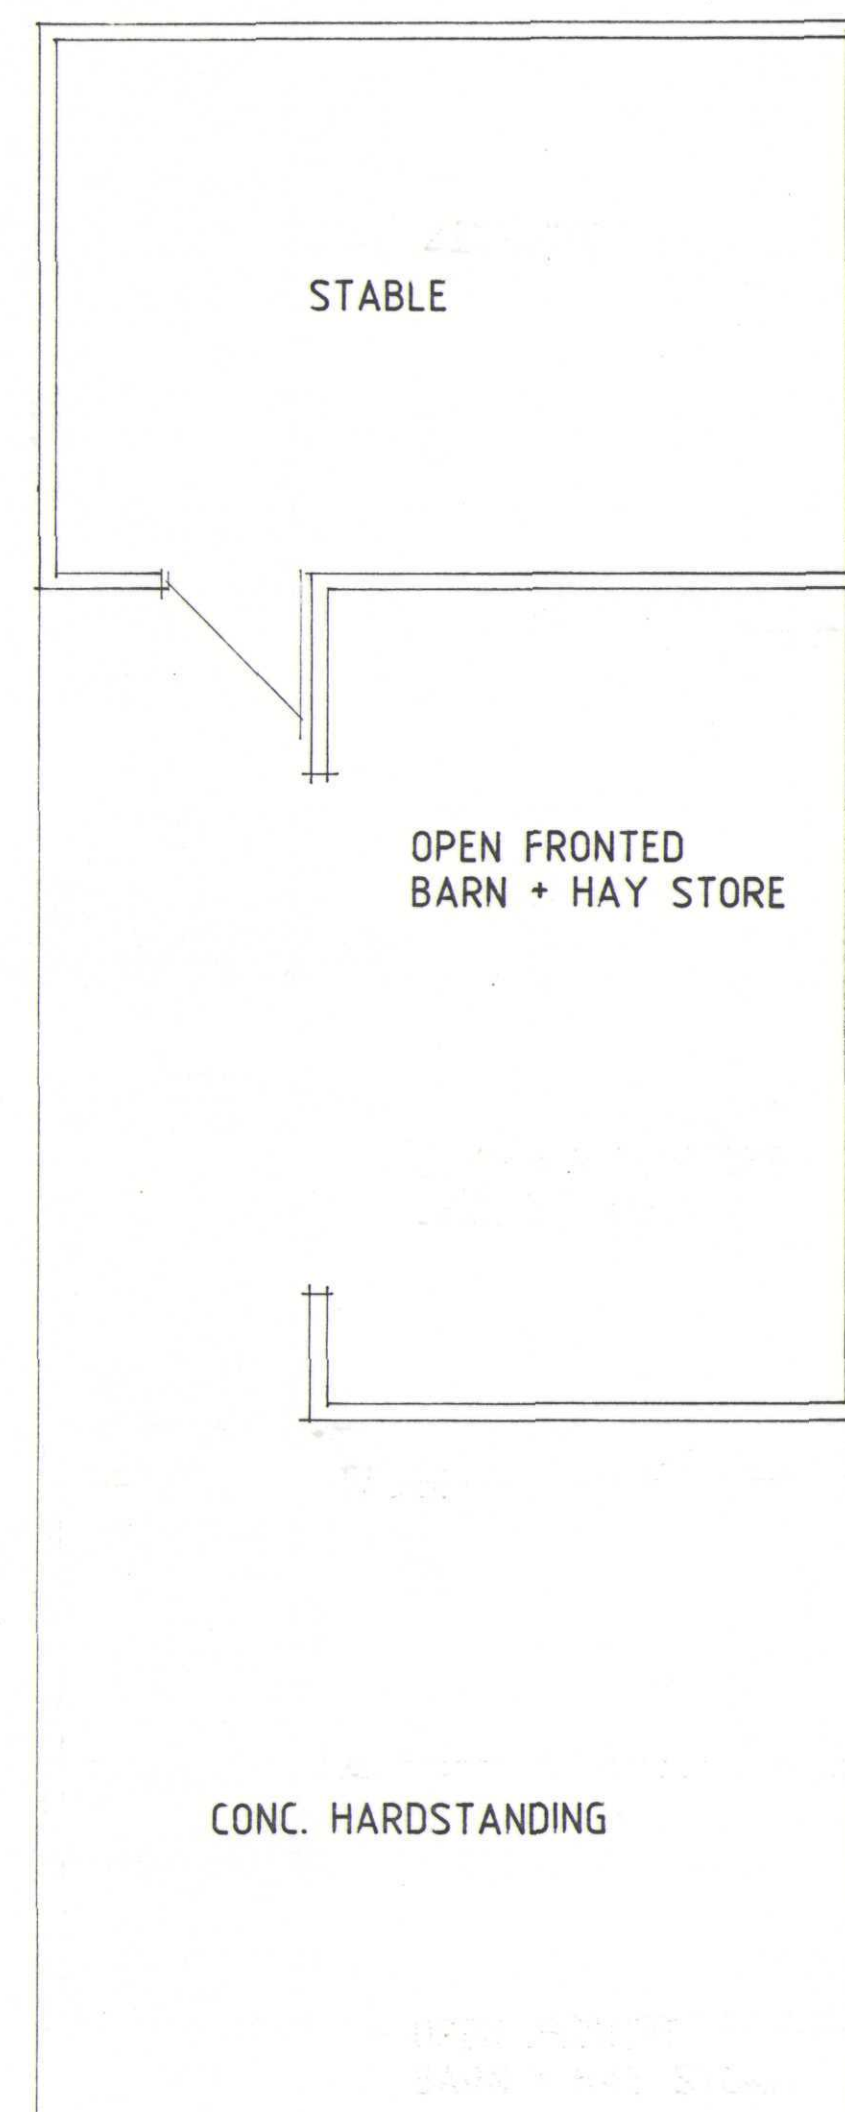

FLOOR PLAN

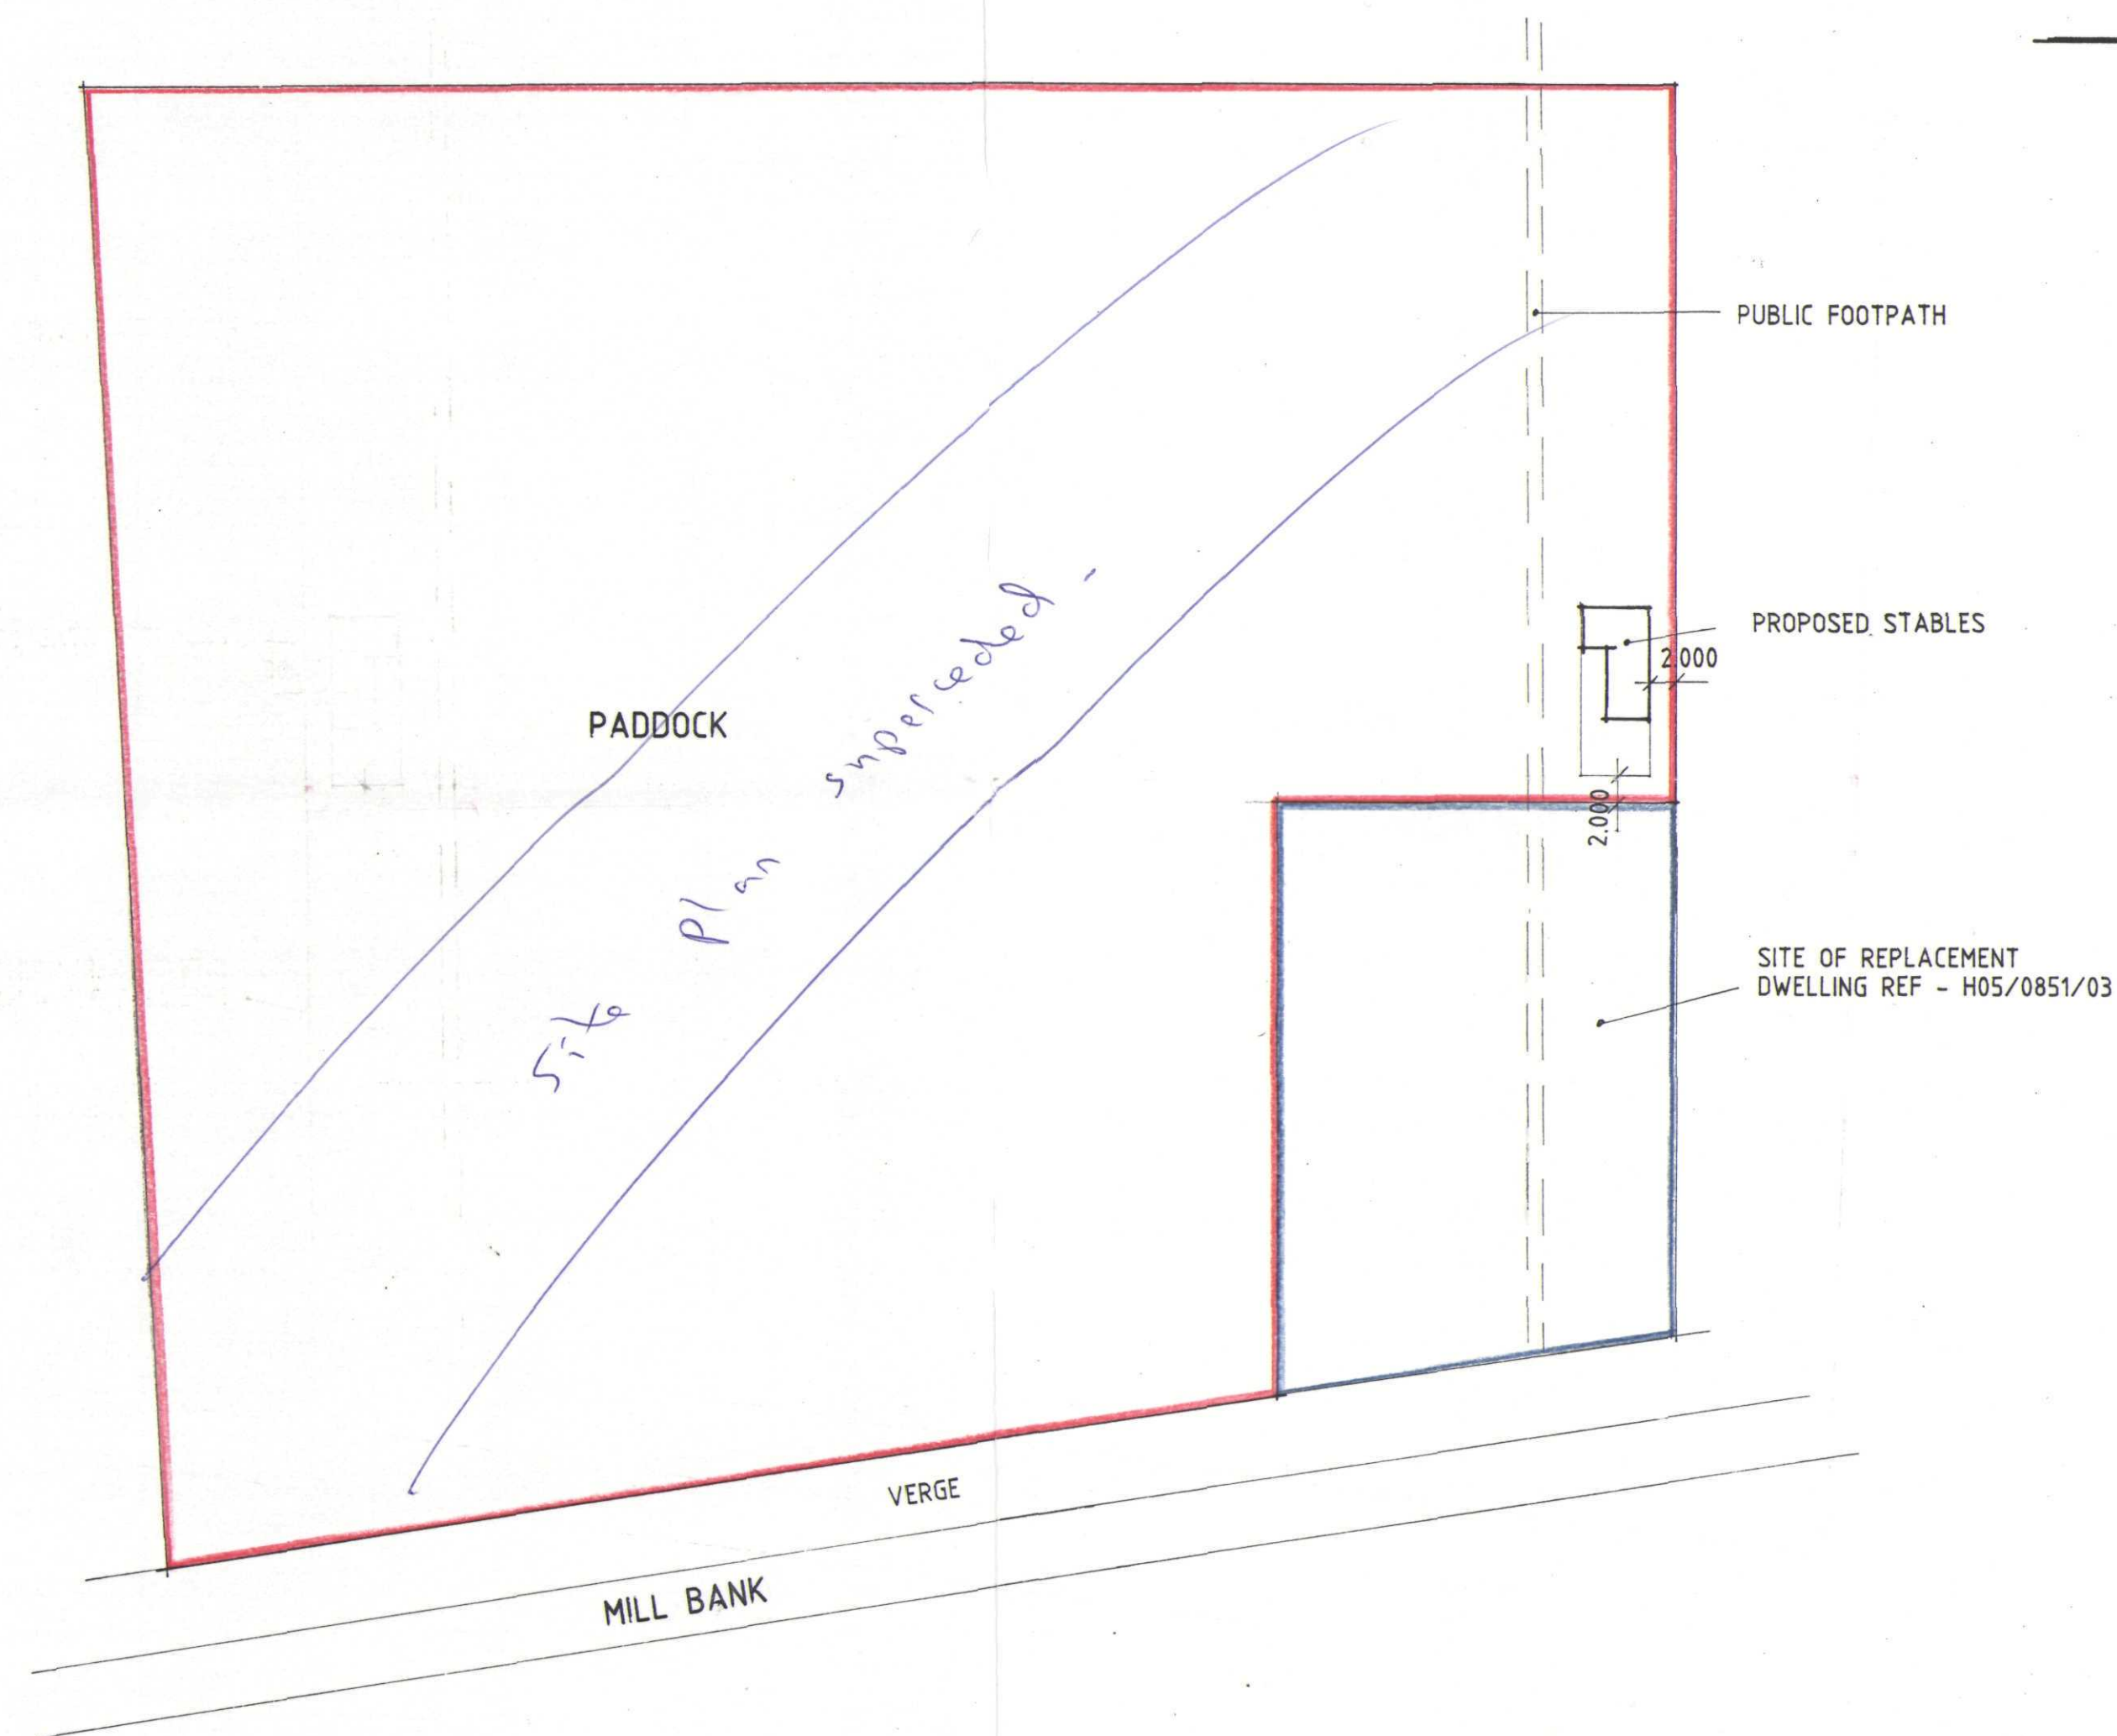


site plan


TO ALL BOUNDARYS OF PADDOCK
PROVIDE POST & RAIL FENCE

TO FRONT & REAR BOUNDARYS
OF PADDOCK PROVIDE A MIXTURE
OF SILVER BIRCH & BEECH TREES


EXTERNAL MATERIALS FOR STABLES
BLACK ONDULINE ROOF SHEETING
SHIPLAP TIMBER BOARDING TO WALLS

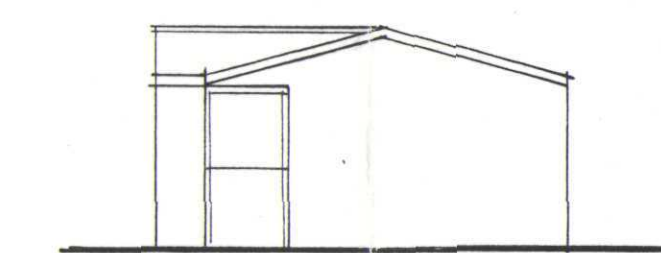


FRONT

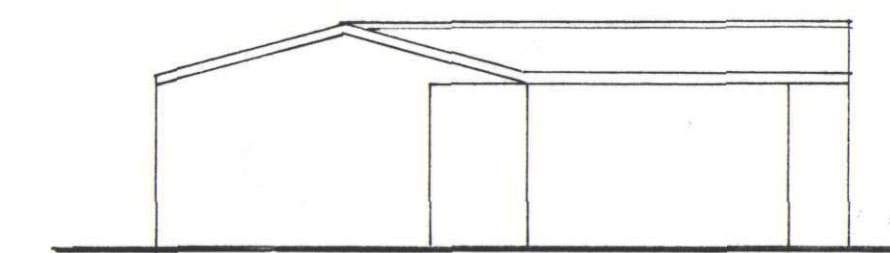

SIDE

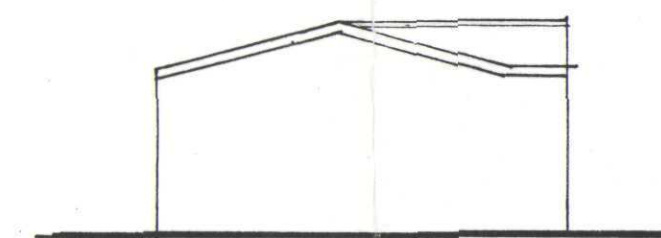

REAR

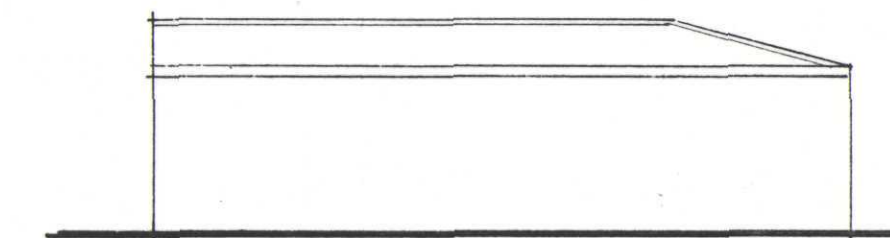

SIDE

**DETERMINED
PLAN**

Status
DESIGN
CONSULTANTS IN ARCHITECTURE & PLANNING

SHDC
PLANNING & DEVELOPMENT
20 OCT 2003
Ref. 1259/03

PROPOSED CHANGE OF USE
OF AGRICULTURAL LAND TO
PADDOCK WITH STABLES AT
MILL BANK, FLEET FEN
FOR

MISS. J. HORRY.

1:50 1:100
1:500

SD03-042/5

OCT-03

B.GILHAM.

