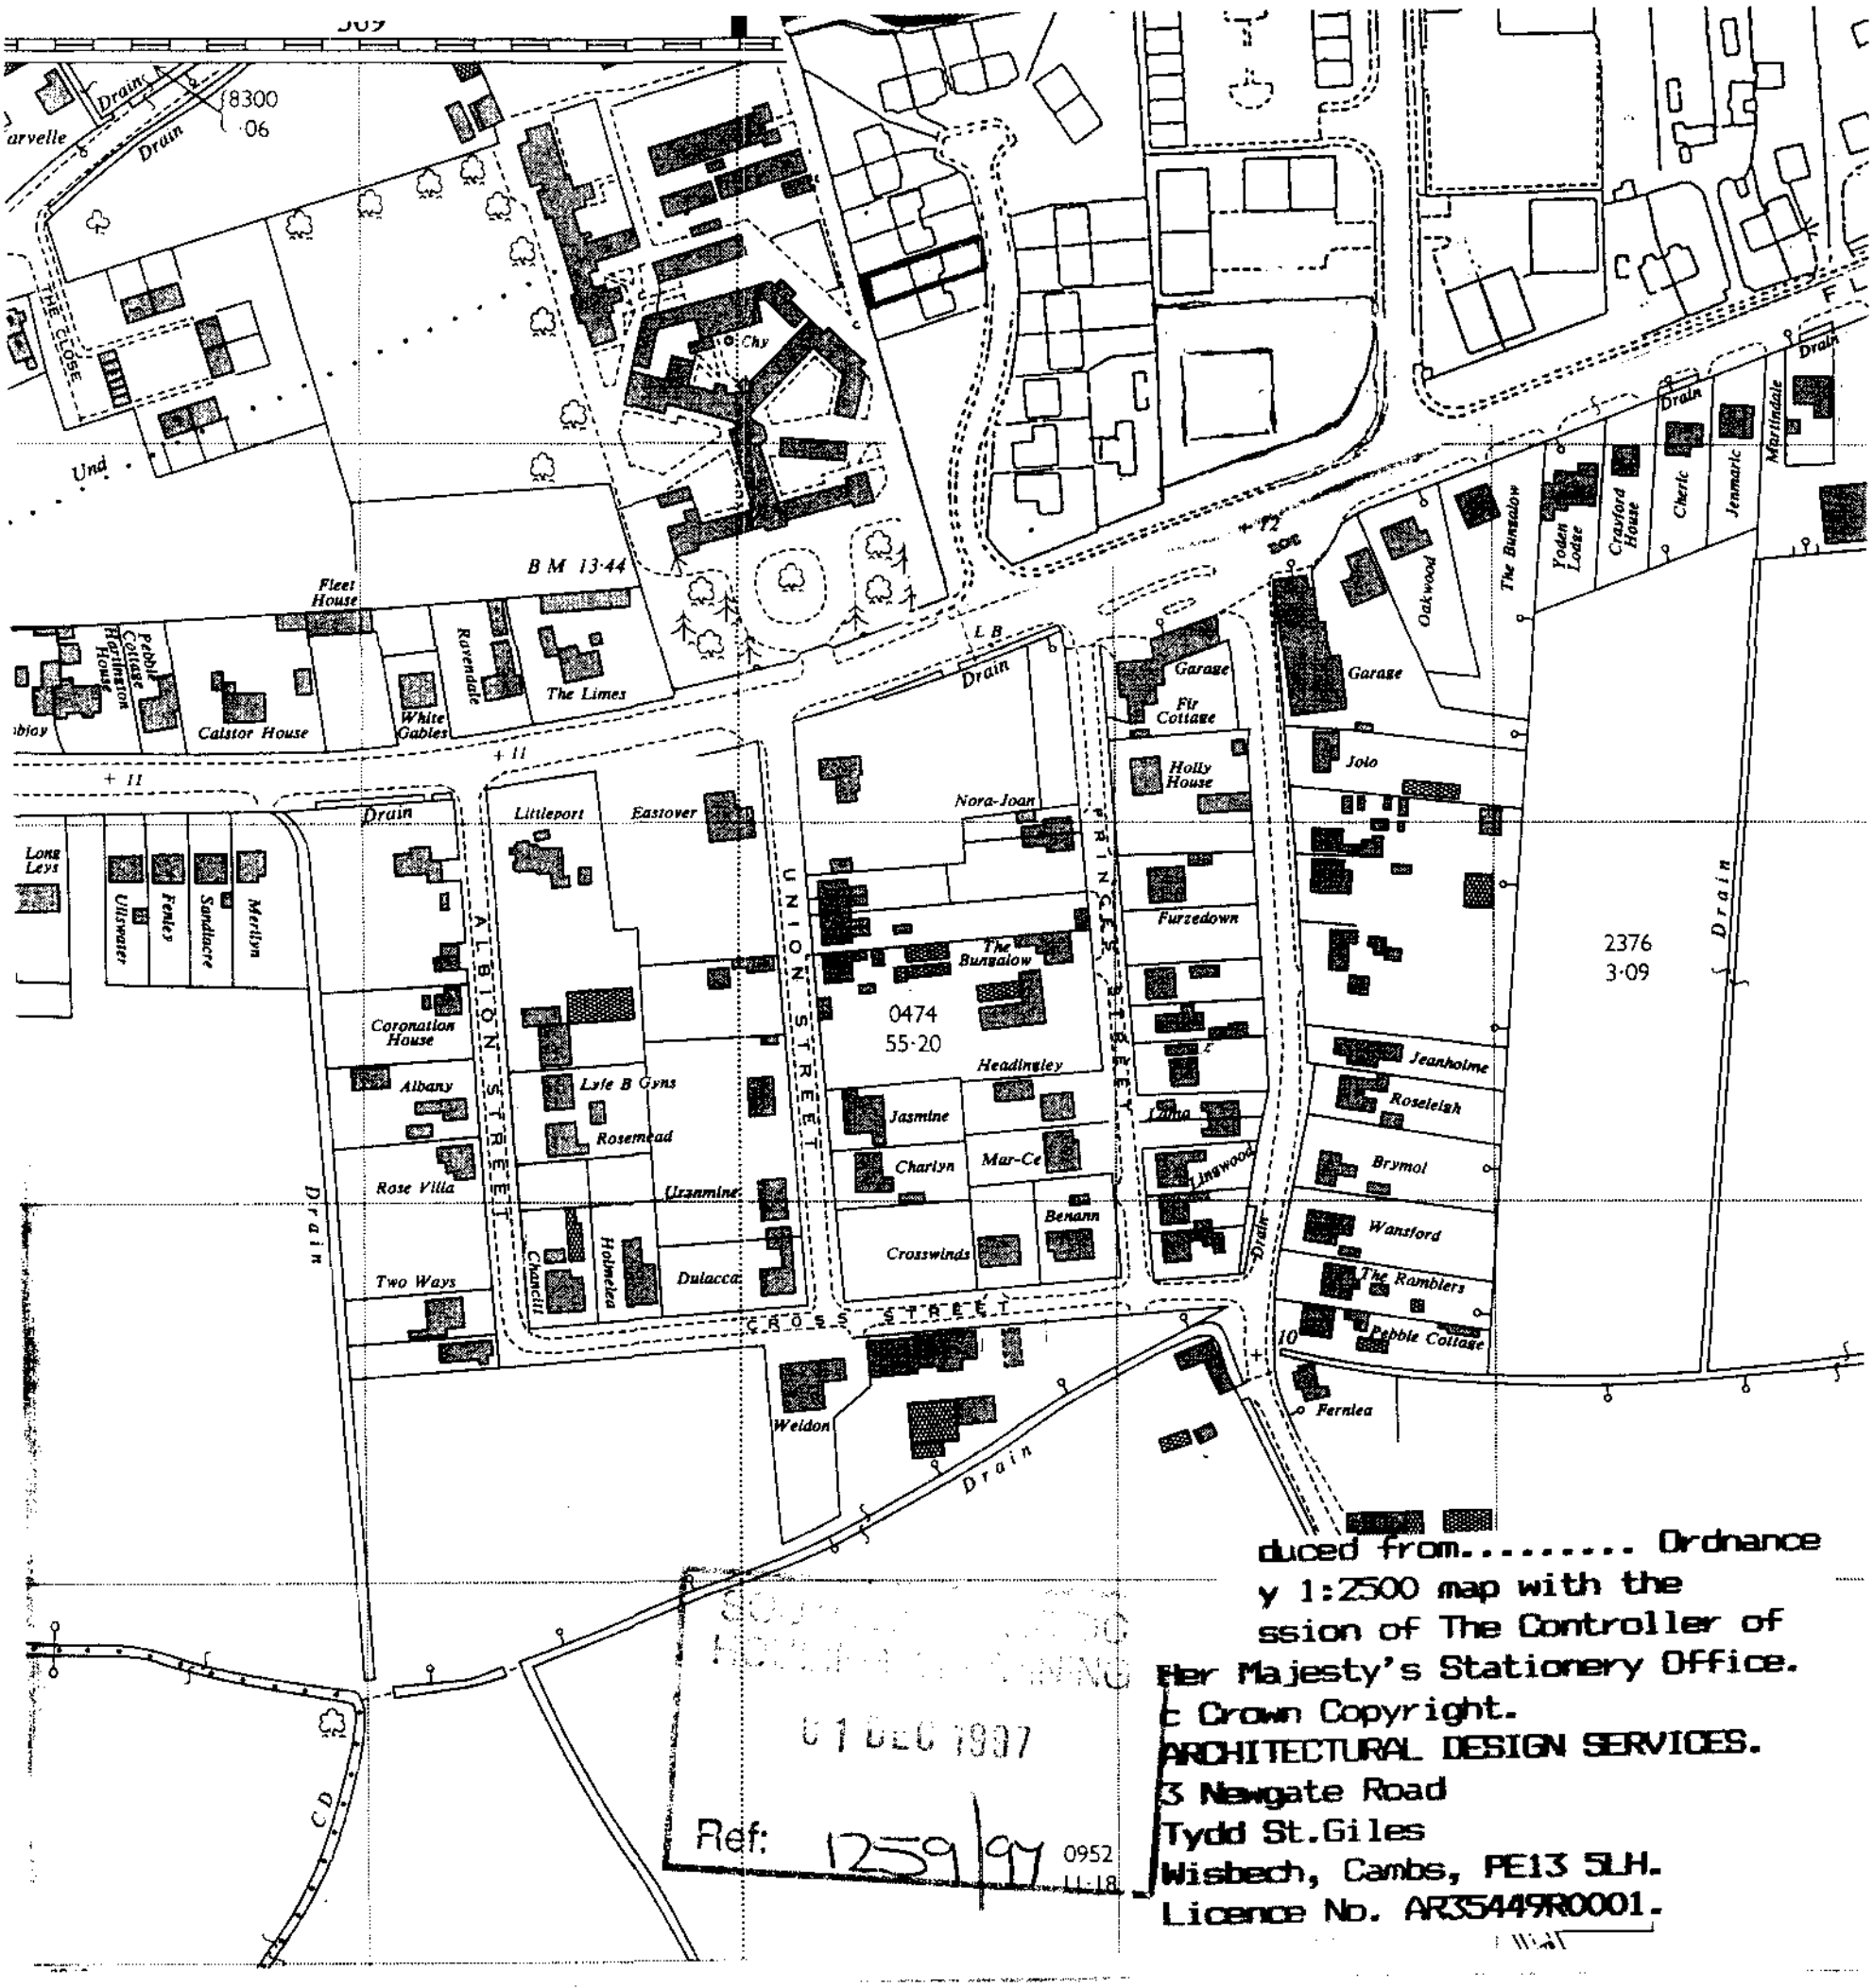


duced from......... Ordnance
y 1:2500 map with the
ssion of The Controller of
Her Majesty's Stationery Office.
c Crown Copyright.
ARCHITECTURAL DESIGN SERVICES.
3 Newgate Road
Tydd St.Giles
Wisbech, Cambs, PE13 5LH.
Licence No. AR35449R0001.