

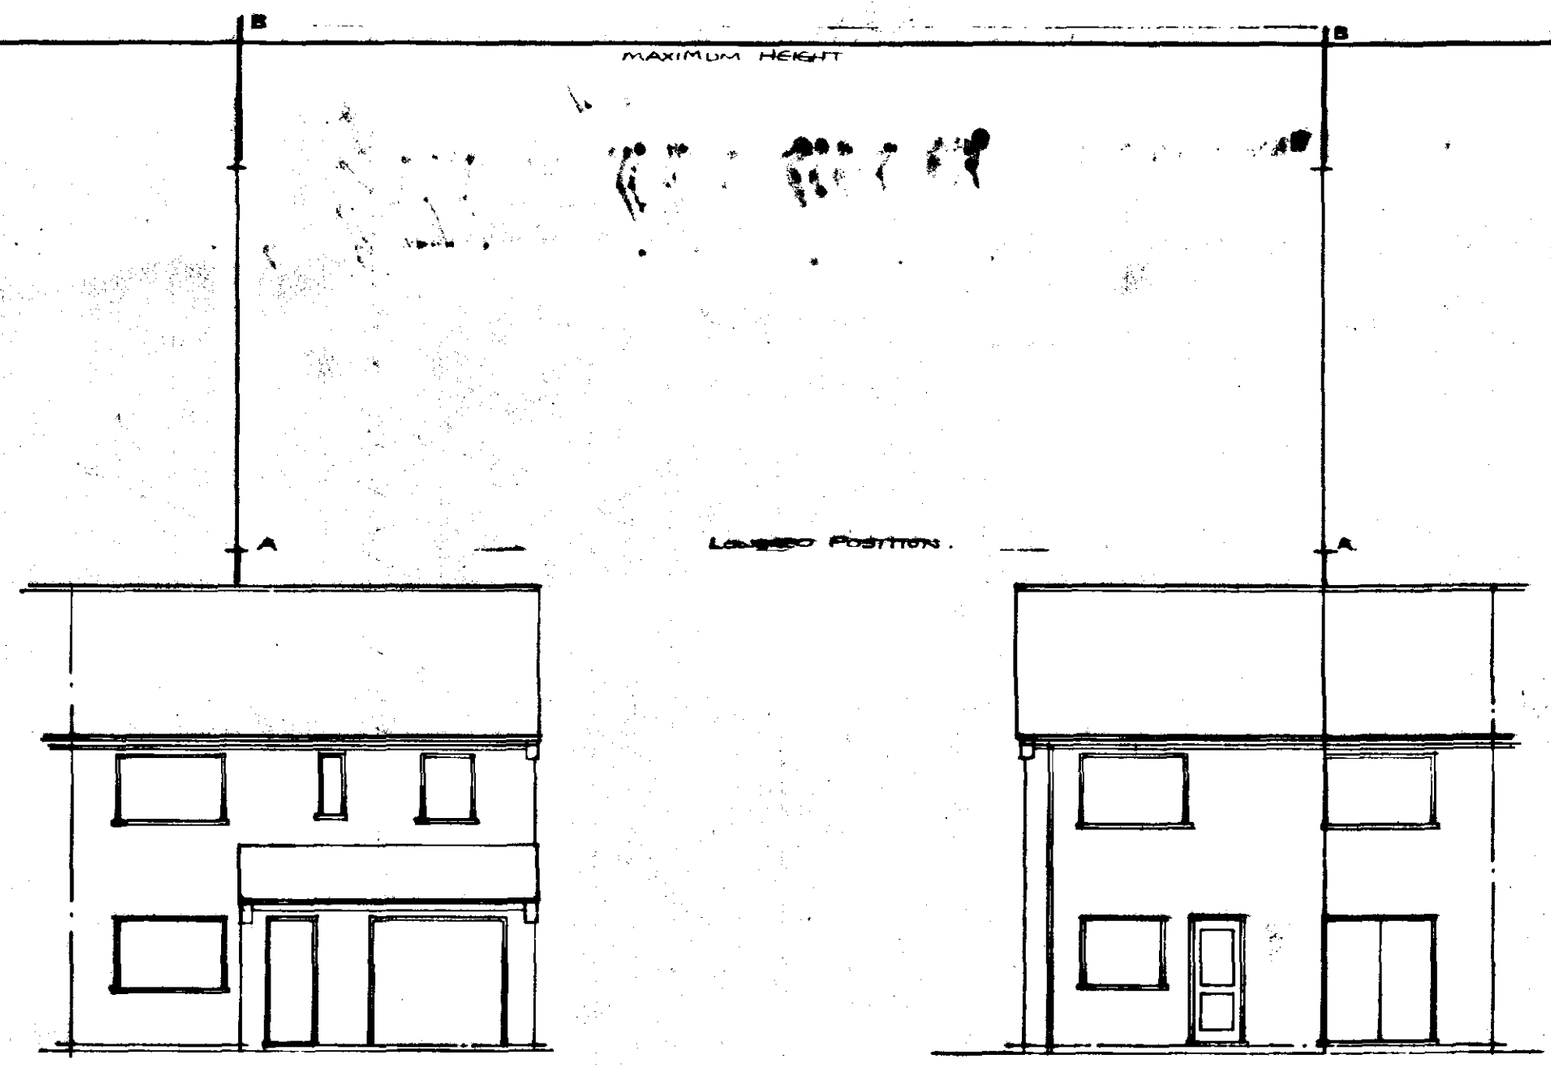


FRONT ELEVATION.


REAR ELEVATION.

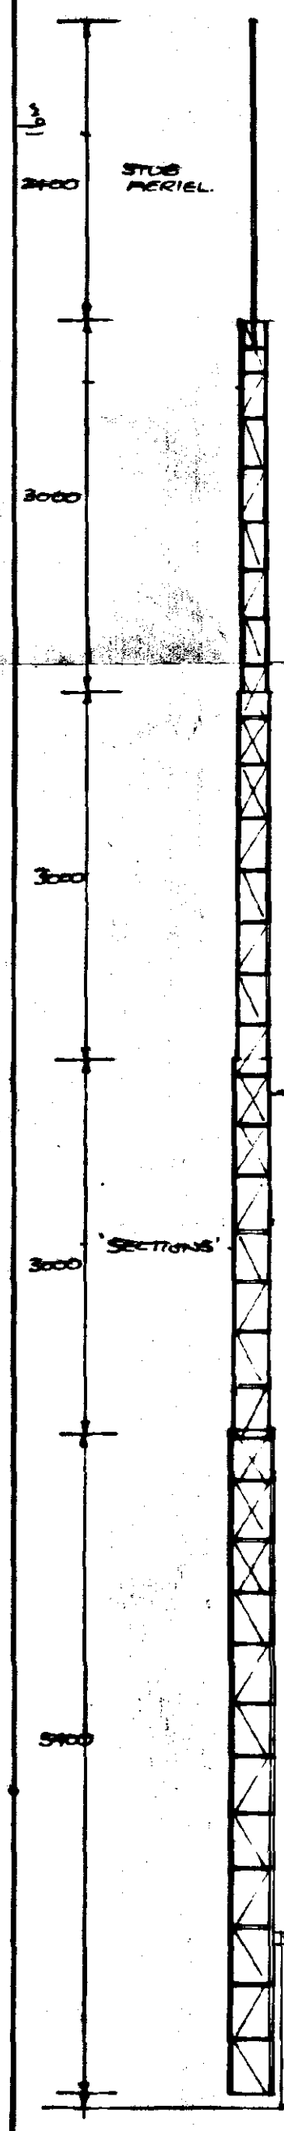

GENERAL MAST DETAILS.
FULLY EXTENTED

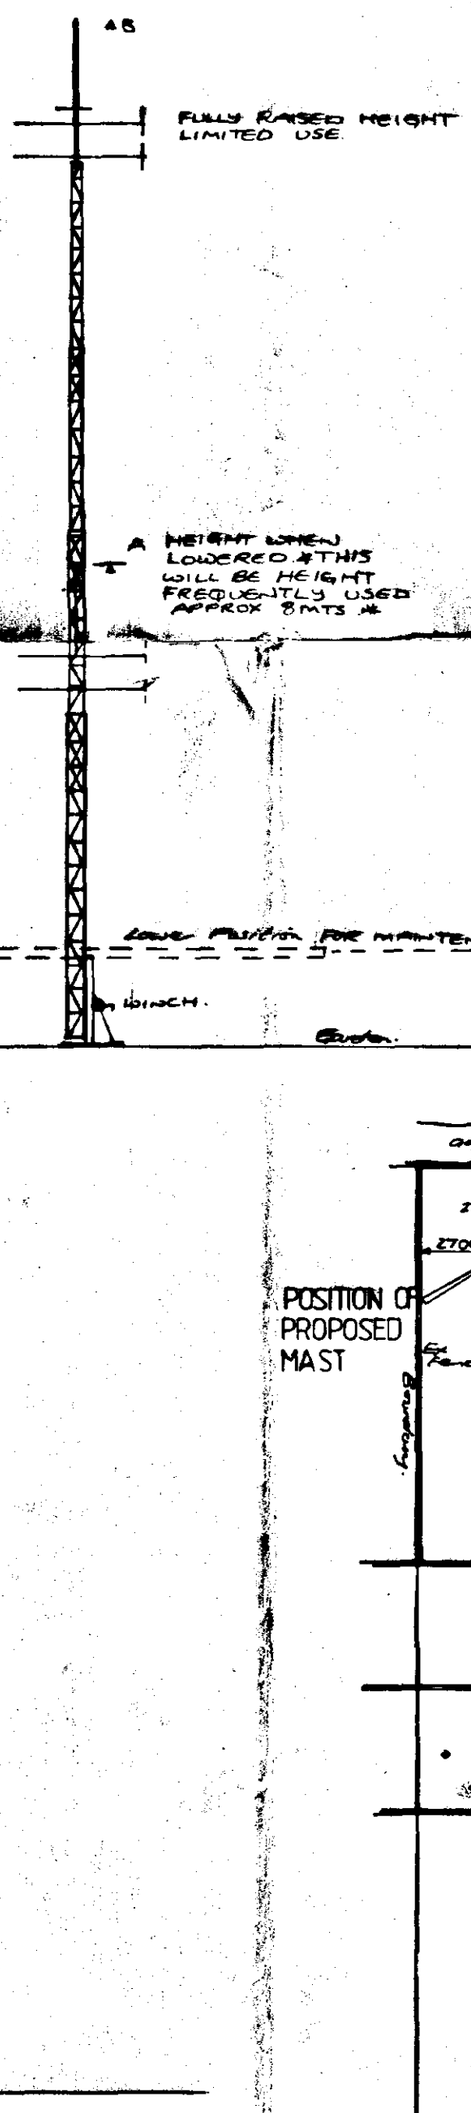

SECTION.

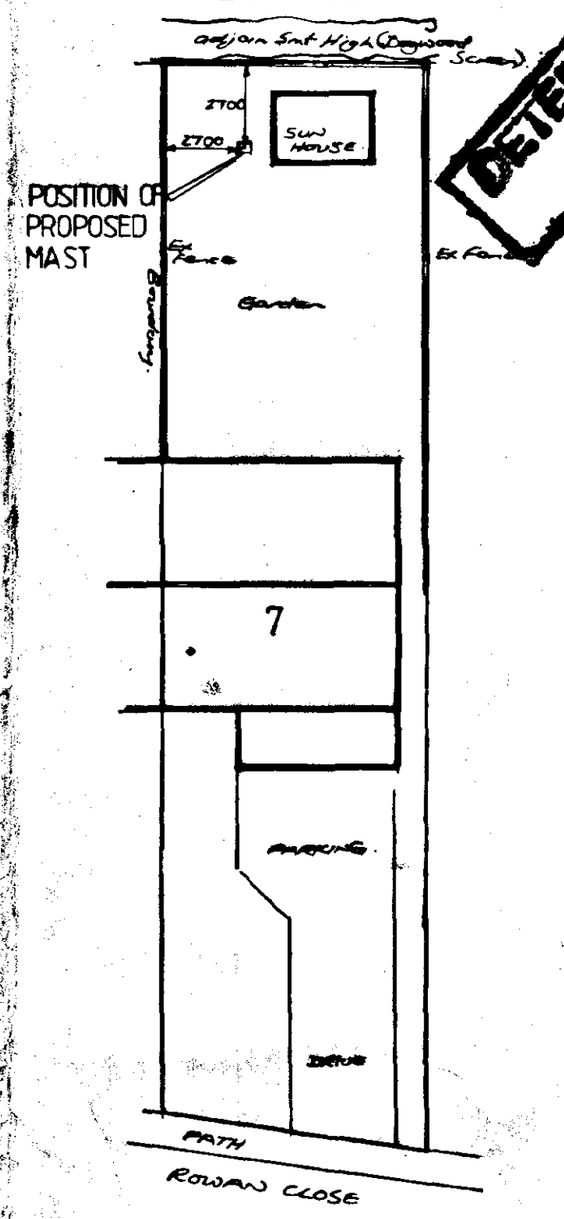

SITE PLAN 1-200.

DETERMINED PLAN

SOUTH HOLLAND DC
HOUSING & PLANNING
01 DEC 1997
Ref: 1259/97

DRAWING PREPARED FOR PLANNING APPLICATION ONLY (NOT STRUCTURAL ETC)

Architectural
Design Services
S. J. Thrower

3 Newgate Road
Tydd St. Giles
Wisbech
Cambridgeshire
PE13 5LH
Telephone
01945 870022

Erection of Amateur Radio Mast to support, and includes, various forms of aeriels for transmitting and receiving,
at 7 Rowan Close, Holbeach.

For. Mr. J. Ball.

General Planning Details.

Scale.	Date.	Drawn	Chkd.
1-50. 1-100	Nov 97.	S	—

Drng no. SH/37197.