



east




north

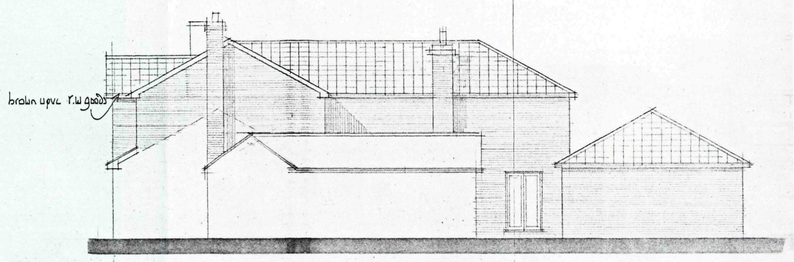


south

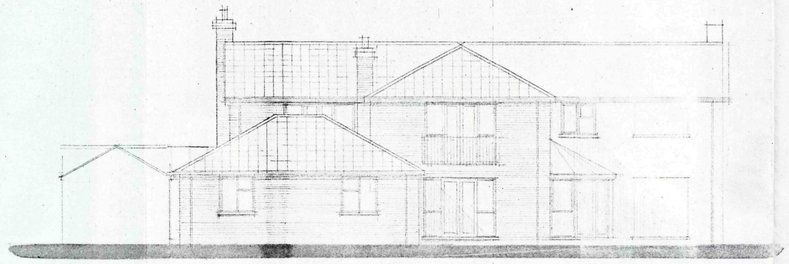


west

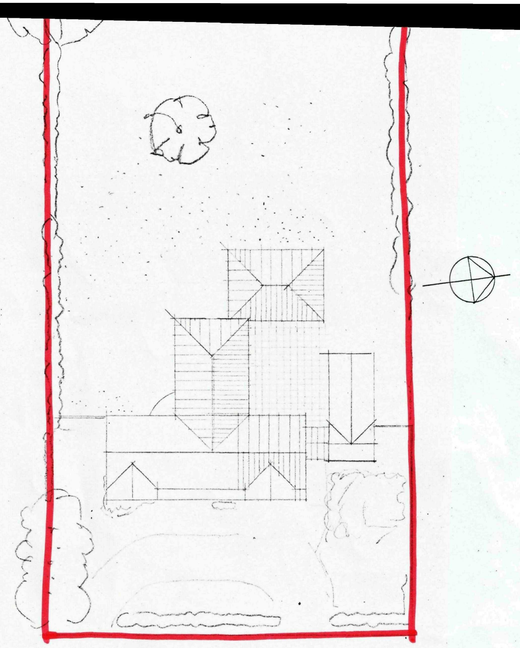

block plan

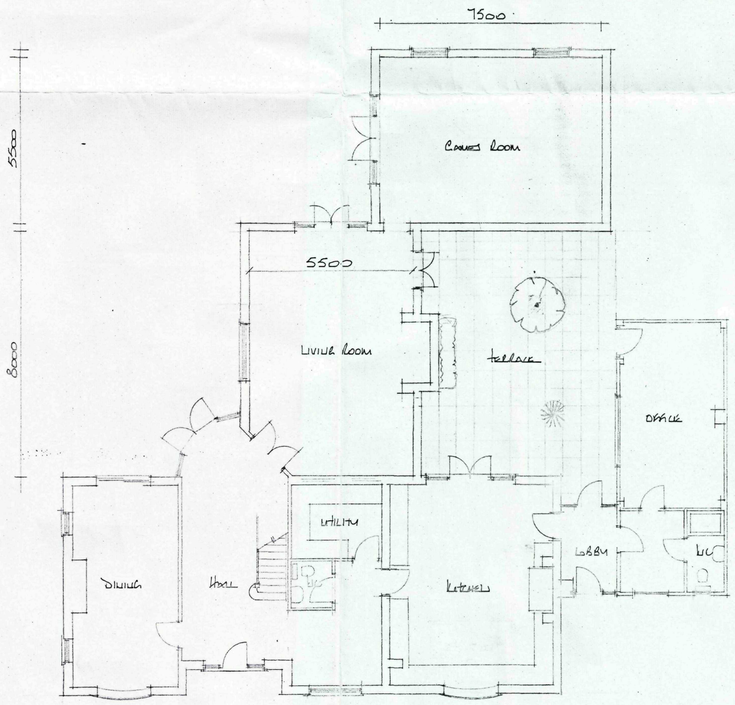

ground floor

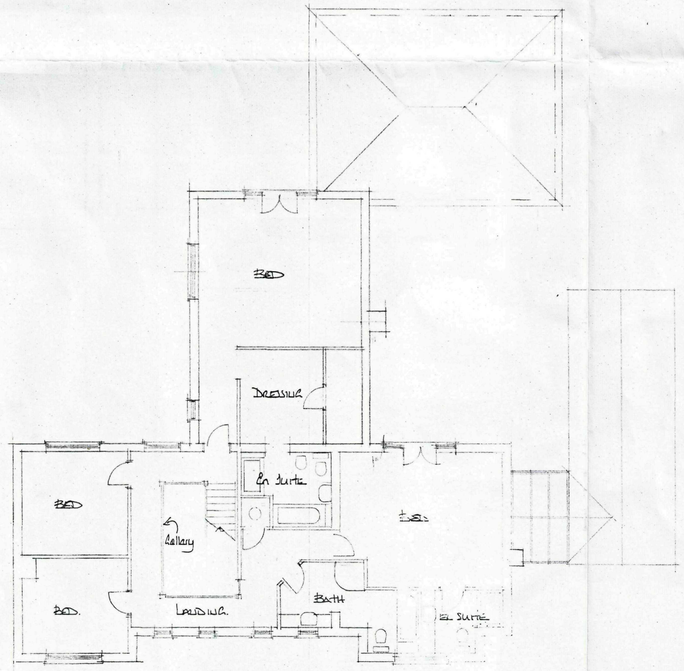

first floor

SHDC
Planning & Development
12 DEC 2008
Ref: 1267/08

DETERMINED
NO OBJECTION

EAST MIDLANDS DESIGN ASSOC.
Architectural Consultants
Willow Lodge
Horseshoe Road
Spalding
Lincs
PE11 3JA
Tel/fax :- 01775 767968
E-mail :- willowlodge@zoom.co.uk
Mobile 'phone :- 07710 815044

Client
Mr. N & Mrs + Pickett

Project
Extensions & Alterations At
Lokgate Cremice
Lokgate
Fleet
PE12 8LW

Drawing
Plans & Elevations
as Proposed

Scale 1:100. 1:250

Date Dec 08 Drawn AL

Dwg No: Rev.

07/04/11