

HOLBEACH MANOR EAST, FLEET ROAD, HOLBEACH



NOTES:

The details depicted on this drawing are the copyright to Seagate Homes and may not be reproduced without permission. This drawing must not be re-issued, loaned or copied without the consent. Errors omissions and discrepancies should be reported to the originator immediately.

All dimensions to be checked on site prior to construction or off-site fabrication by the Contractor, his Sub-contractor or Supplier.

Do not scale plans - use figure or grid dimensions where given. Any deviation from the drawing is to be reported to the originator immediately.

IF IN DOUBT ASK !

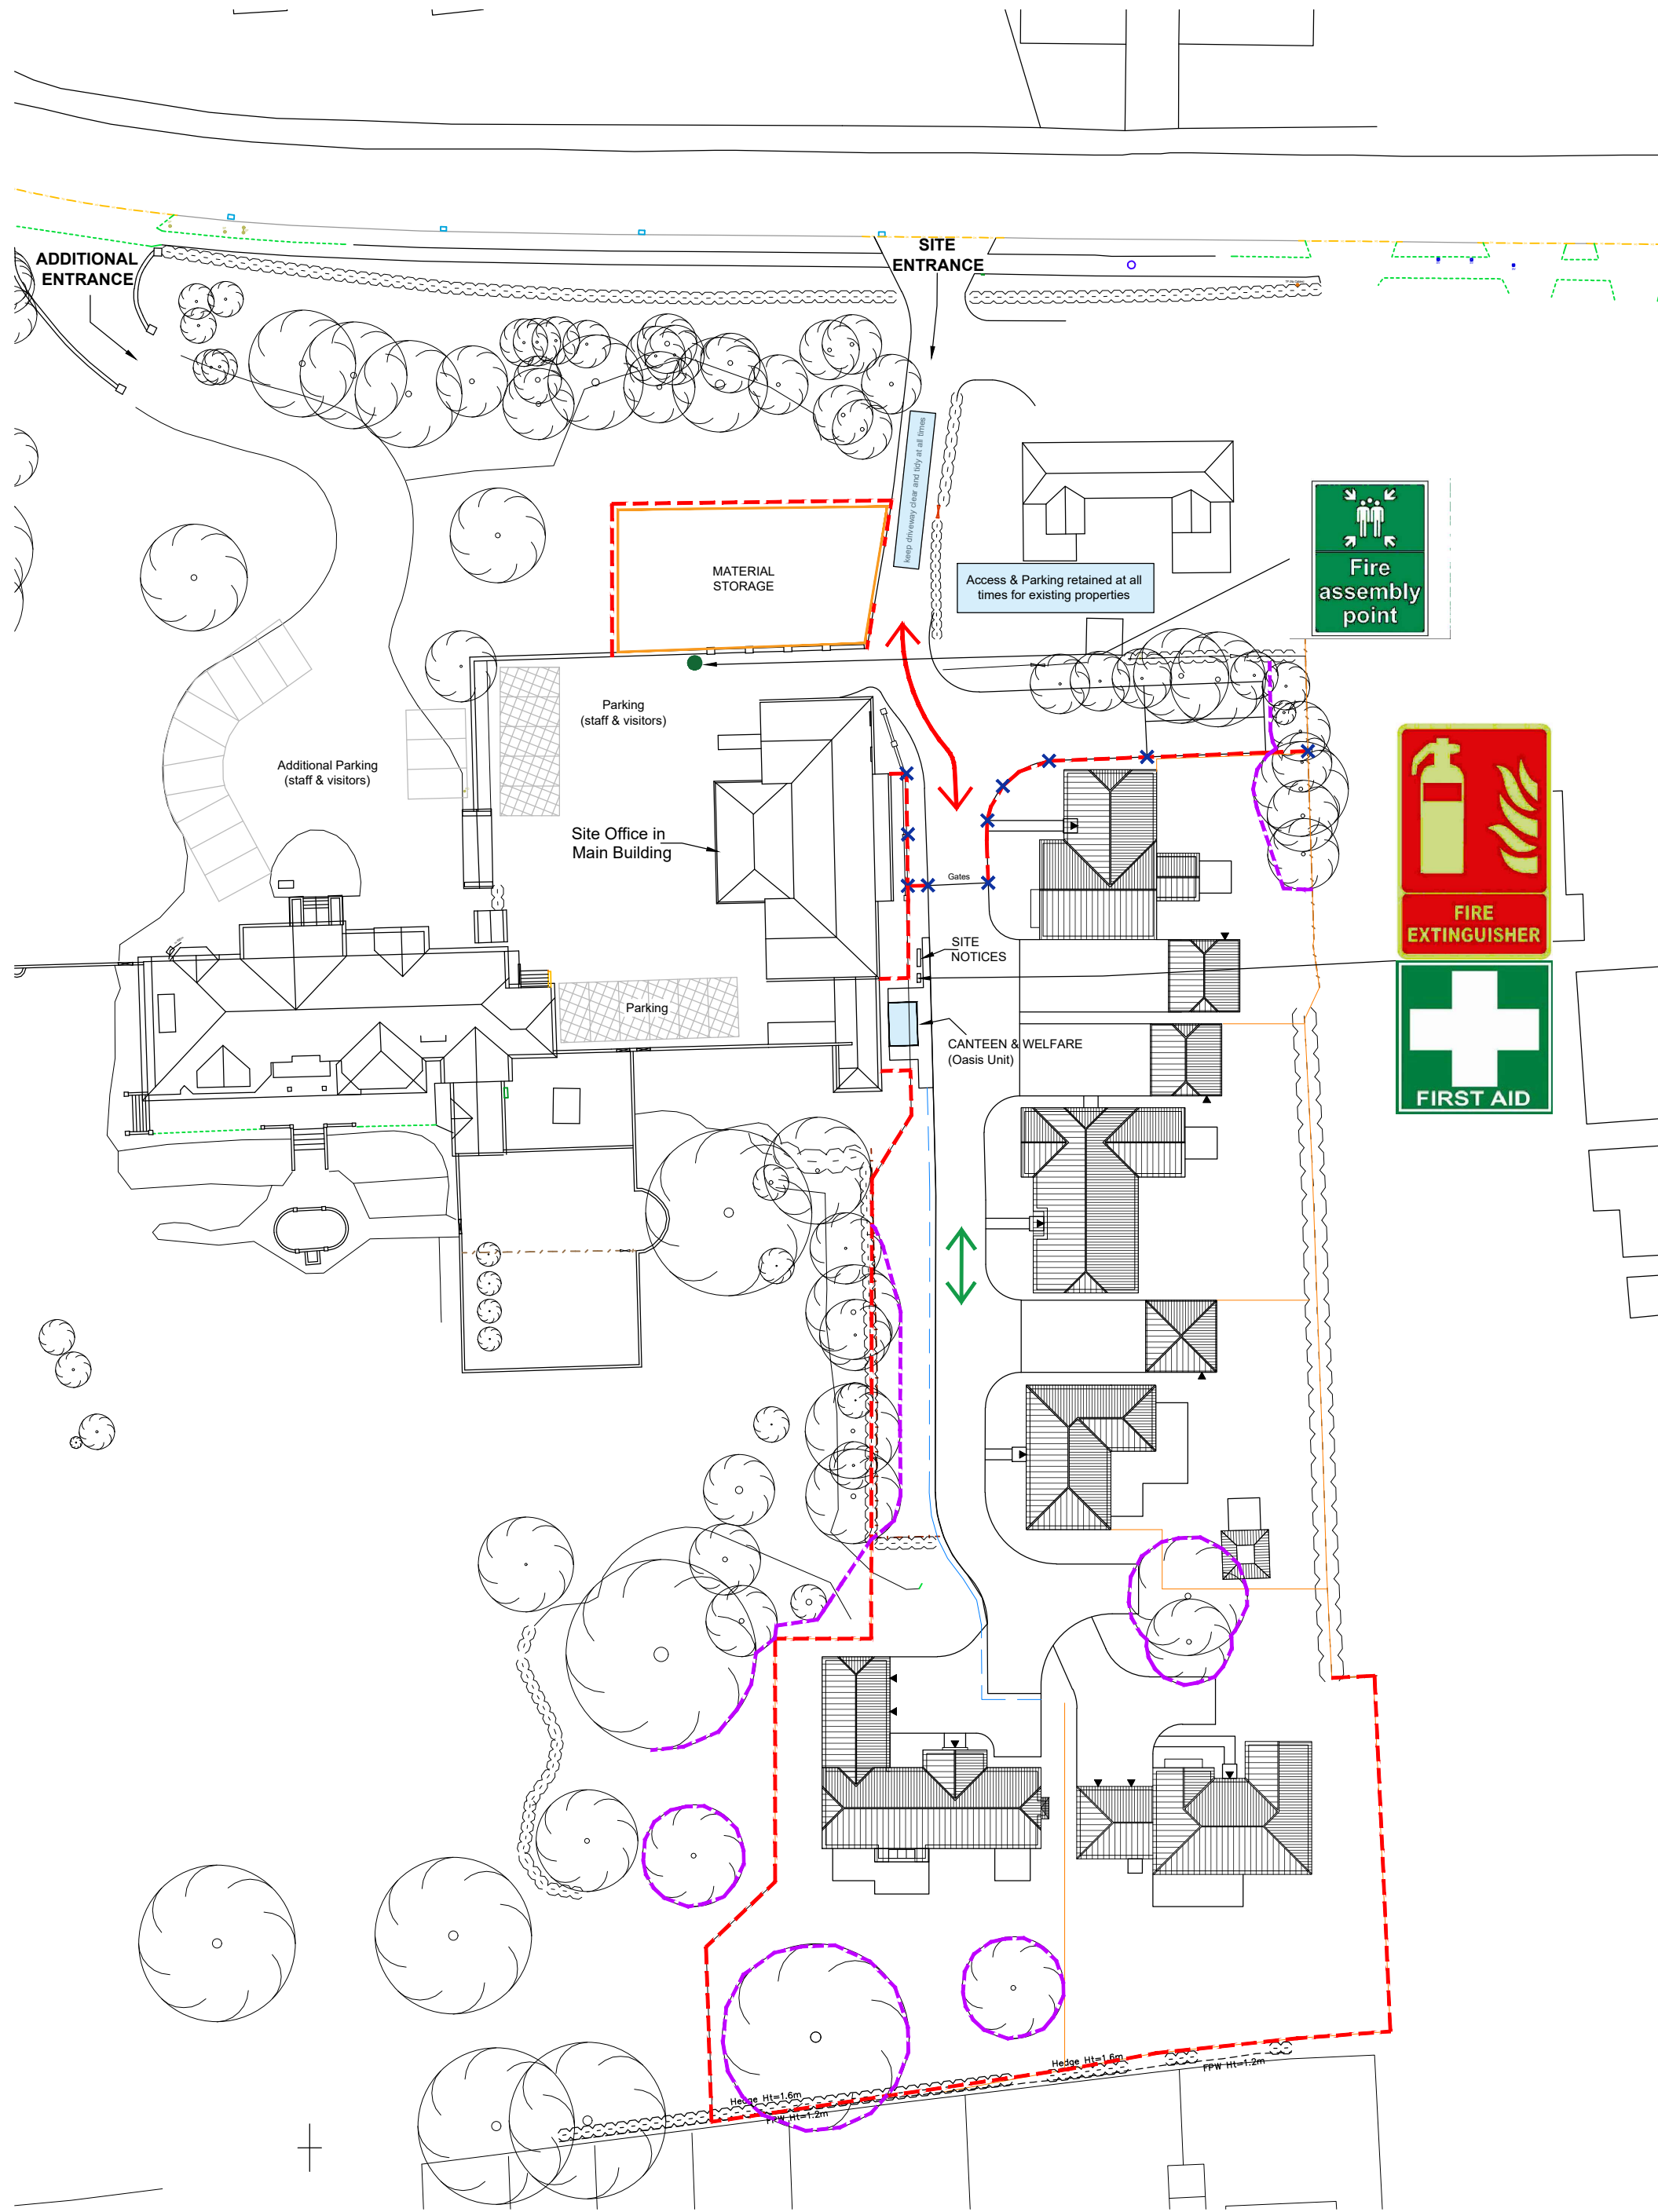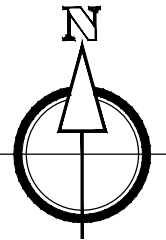

LEGEND

- Site Traffic
- Pedestrian Walkway
- Site / Contractors Parking
- Materials Storage
- Materials Deliveries
- Heras Fencing
- Heras Fencing on Timber Posts
- Protection Fencing
Chestnut pale or similar fencing 1.5m in height
(minimum distance from trunks equal to the spread of the crowns of the trees)

Revision	Notes	Date



Project:
PROPOSED RESIDENTIAL DEVELOPMENT,
EAST OF HOLBEACH MANOR, FLEET ROAD,
HOLBEACH

Drawing:
CONSTRUCTION MANAGEMENT PLAN

Drawn: MD Date: 03.12.2021

Status: PLANNING Scale: 1:500 @ A2

Drawing Number:
HME-SH-SP-CMP-1000