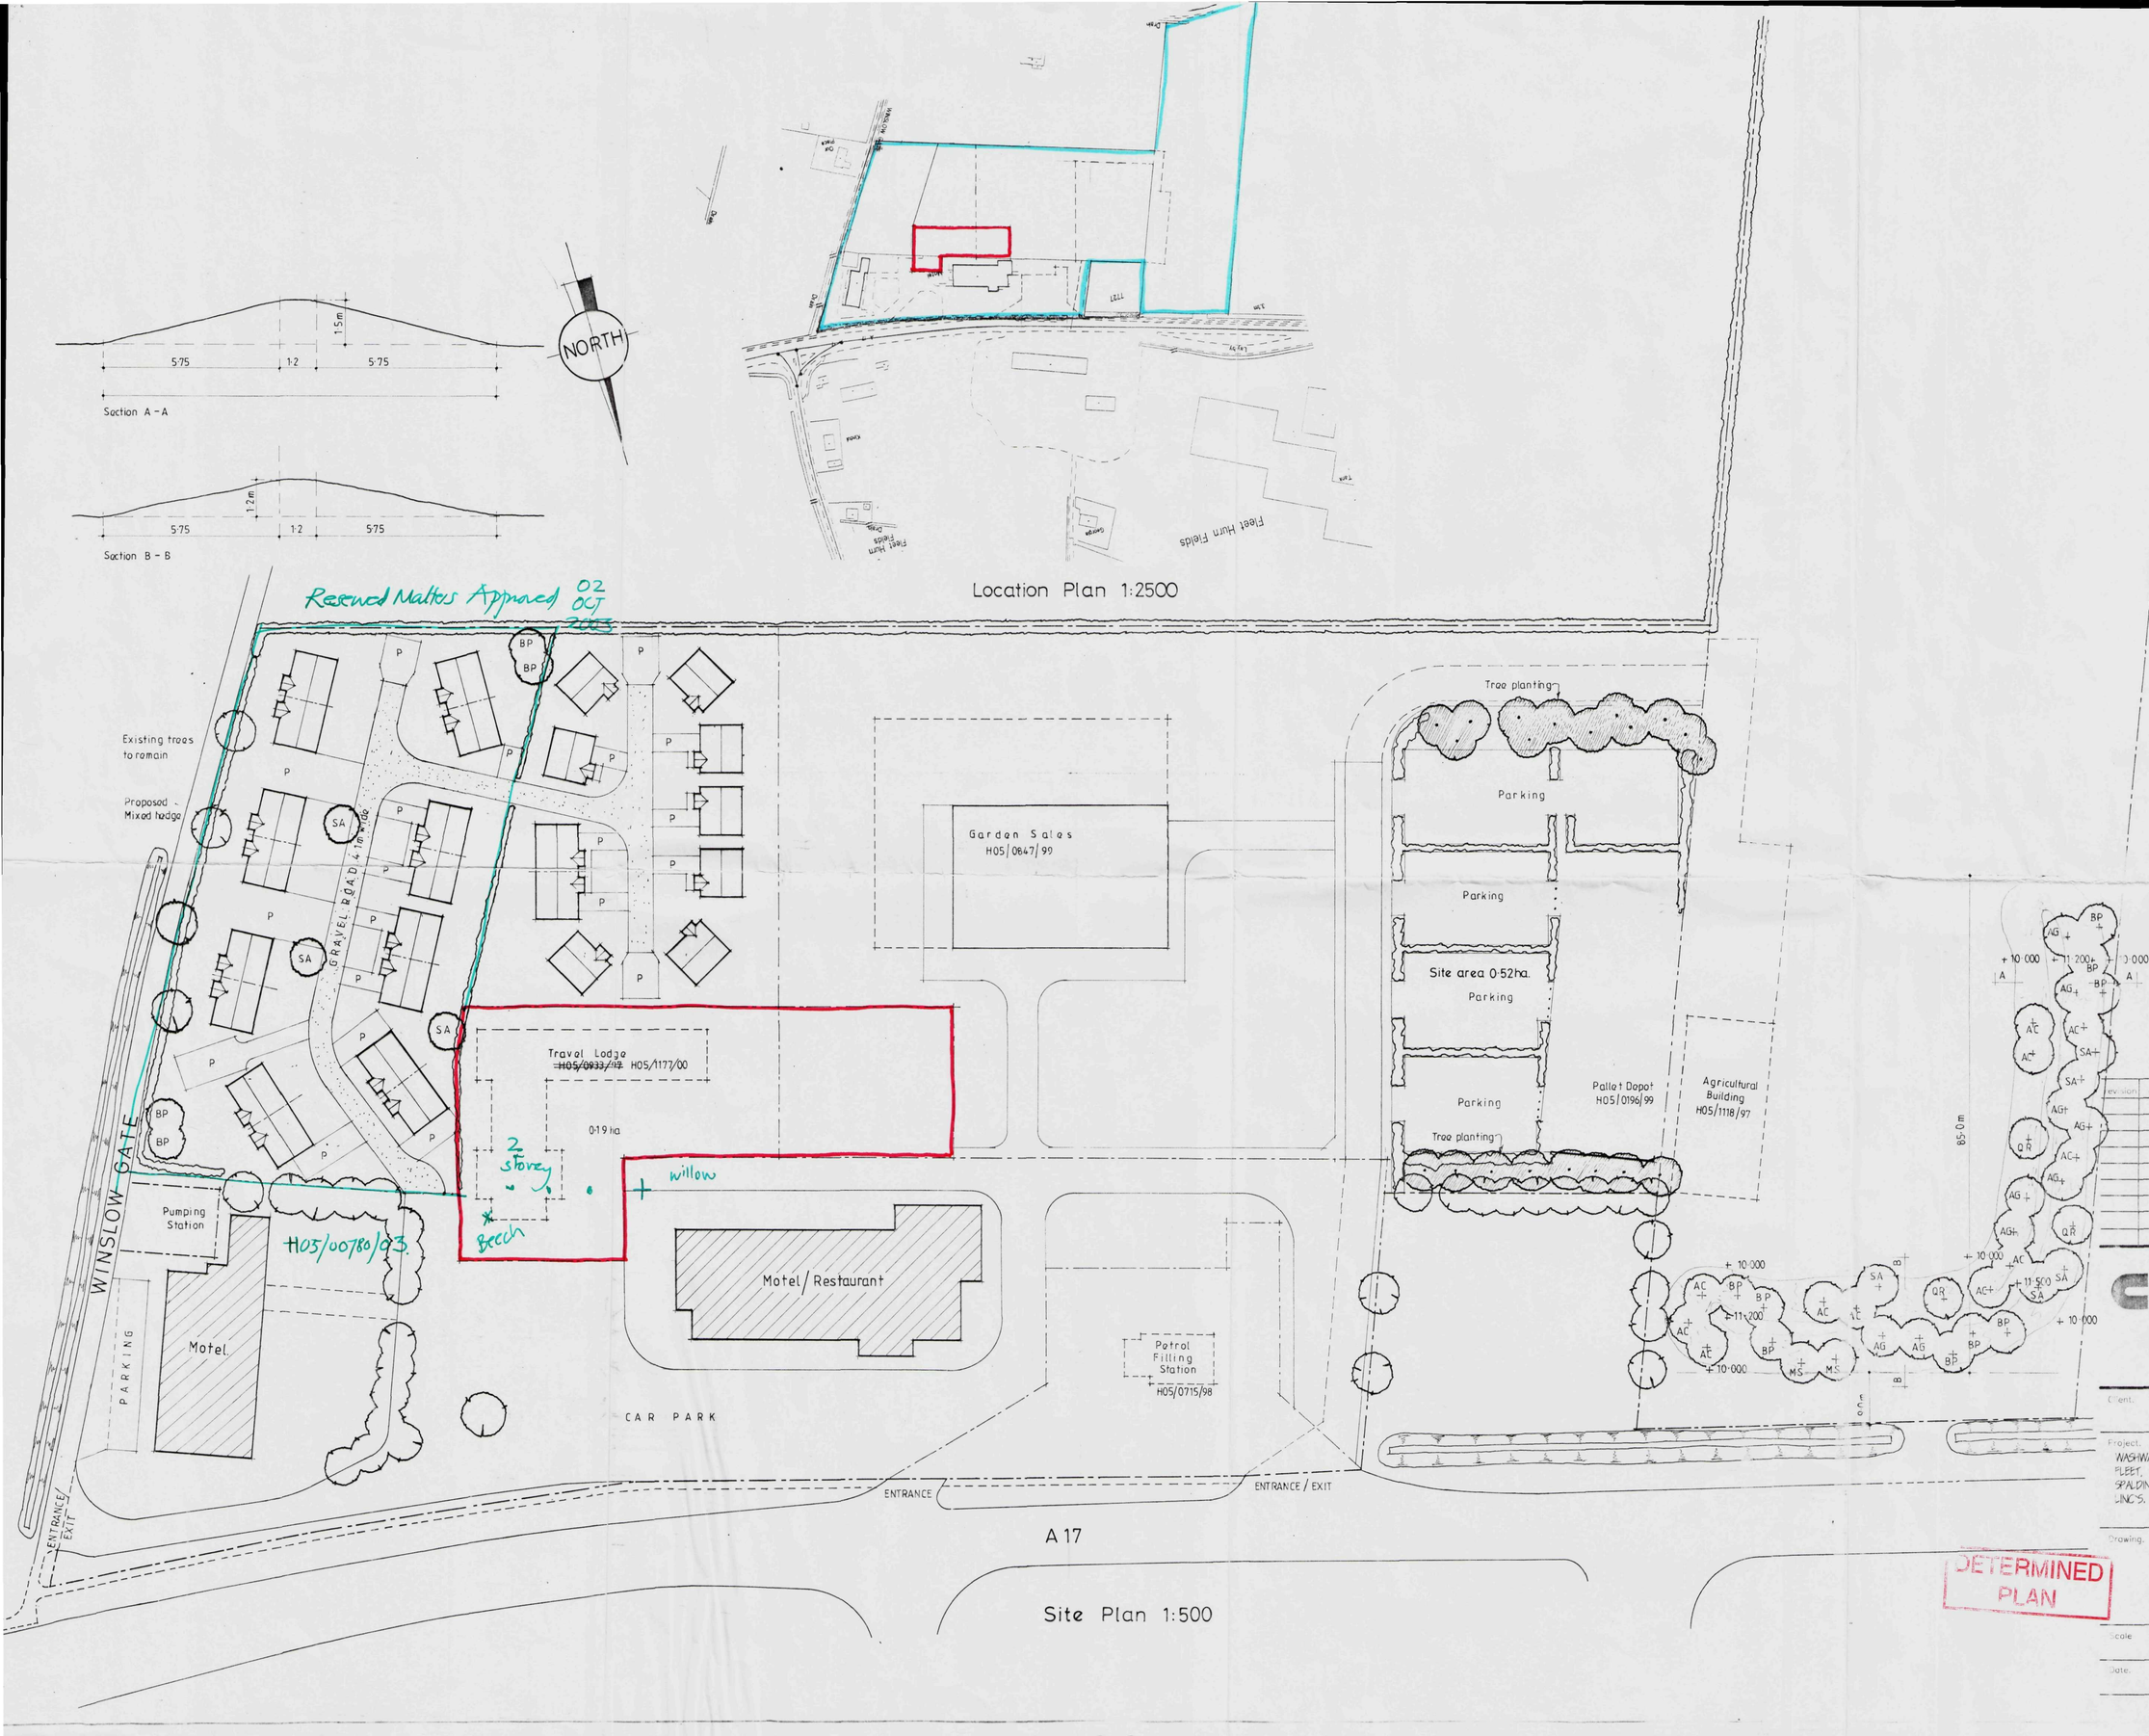

TREE PLANTING.

A.C.	ACER CAMPESTRE	(FIELD MAPLE)
A.G.	ALNUS GLUTINOSA	(COMMON ALDER)
B.P.	BETULA PENDULA	(SILVER BIRCH)
M.S.	MALUS SYLVESTRIS	(CRAB APPLE)
Q.R.	QUERCUS ROBUR	(OAK)
S.A.	SORBUS AUCUPARIA	(ROWAN)

ALL SPECIES TO BE PLANTED AS 1.5m - 1.25m STANDARDS AND TO BE SUITABLY STAKED.

BANKING TO BE GRASS SEEDED WITH THE FOLLOWING MIX

30% CHEWINGS FESCUE.
30% CREEPING RED FESCUE
30% SMOOTH STALKED MEADOW GRASS
10% BROWN TOP BRENT

SEEDING RATE 17 grammes per sq. metre.

MIXED HEDGE PLANT HT. 45 - 60 cm @ 40 cm c/c.

(a) HAWTHORN (CRATAEGUS MONOGYNA)
(b) BEECH (FAGUS SYLVATICA)
(c) BLACKTHORN (PRUNUS SPINOSA)
(d) BUCKTHORN (RHAMOS CATHARTICA)

revision	date	init.	revision details.

COOPER ARCHITECTURAL DESIGN
BRONAVON, HOCKLESGATE, FLEET, SPALDING, LINC'S PE12 8LF
Tel/Fax : 01406 423762
Mobile : 07808 125778

Client. ANGLIA MOTEL.

Project. WASHWAY ROAD, (A7) FLEET, SPALDING, LINC'S.

SHDC Planning & Development - 7 NOV 2003 Ref 1343/03

Drawing.

DETERMINED PLAN

Scale 1:500	Drawing No.
Date. JULY '99	Drawn.