


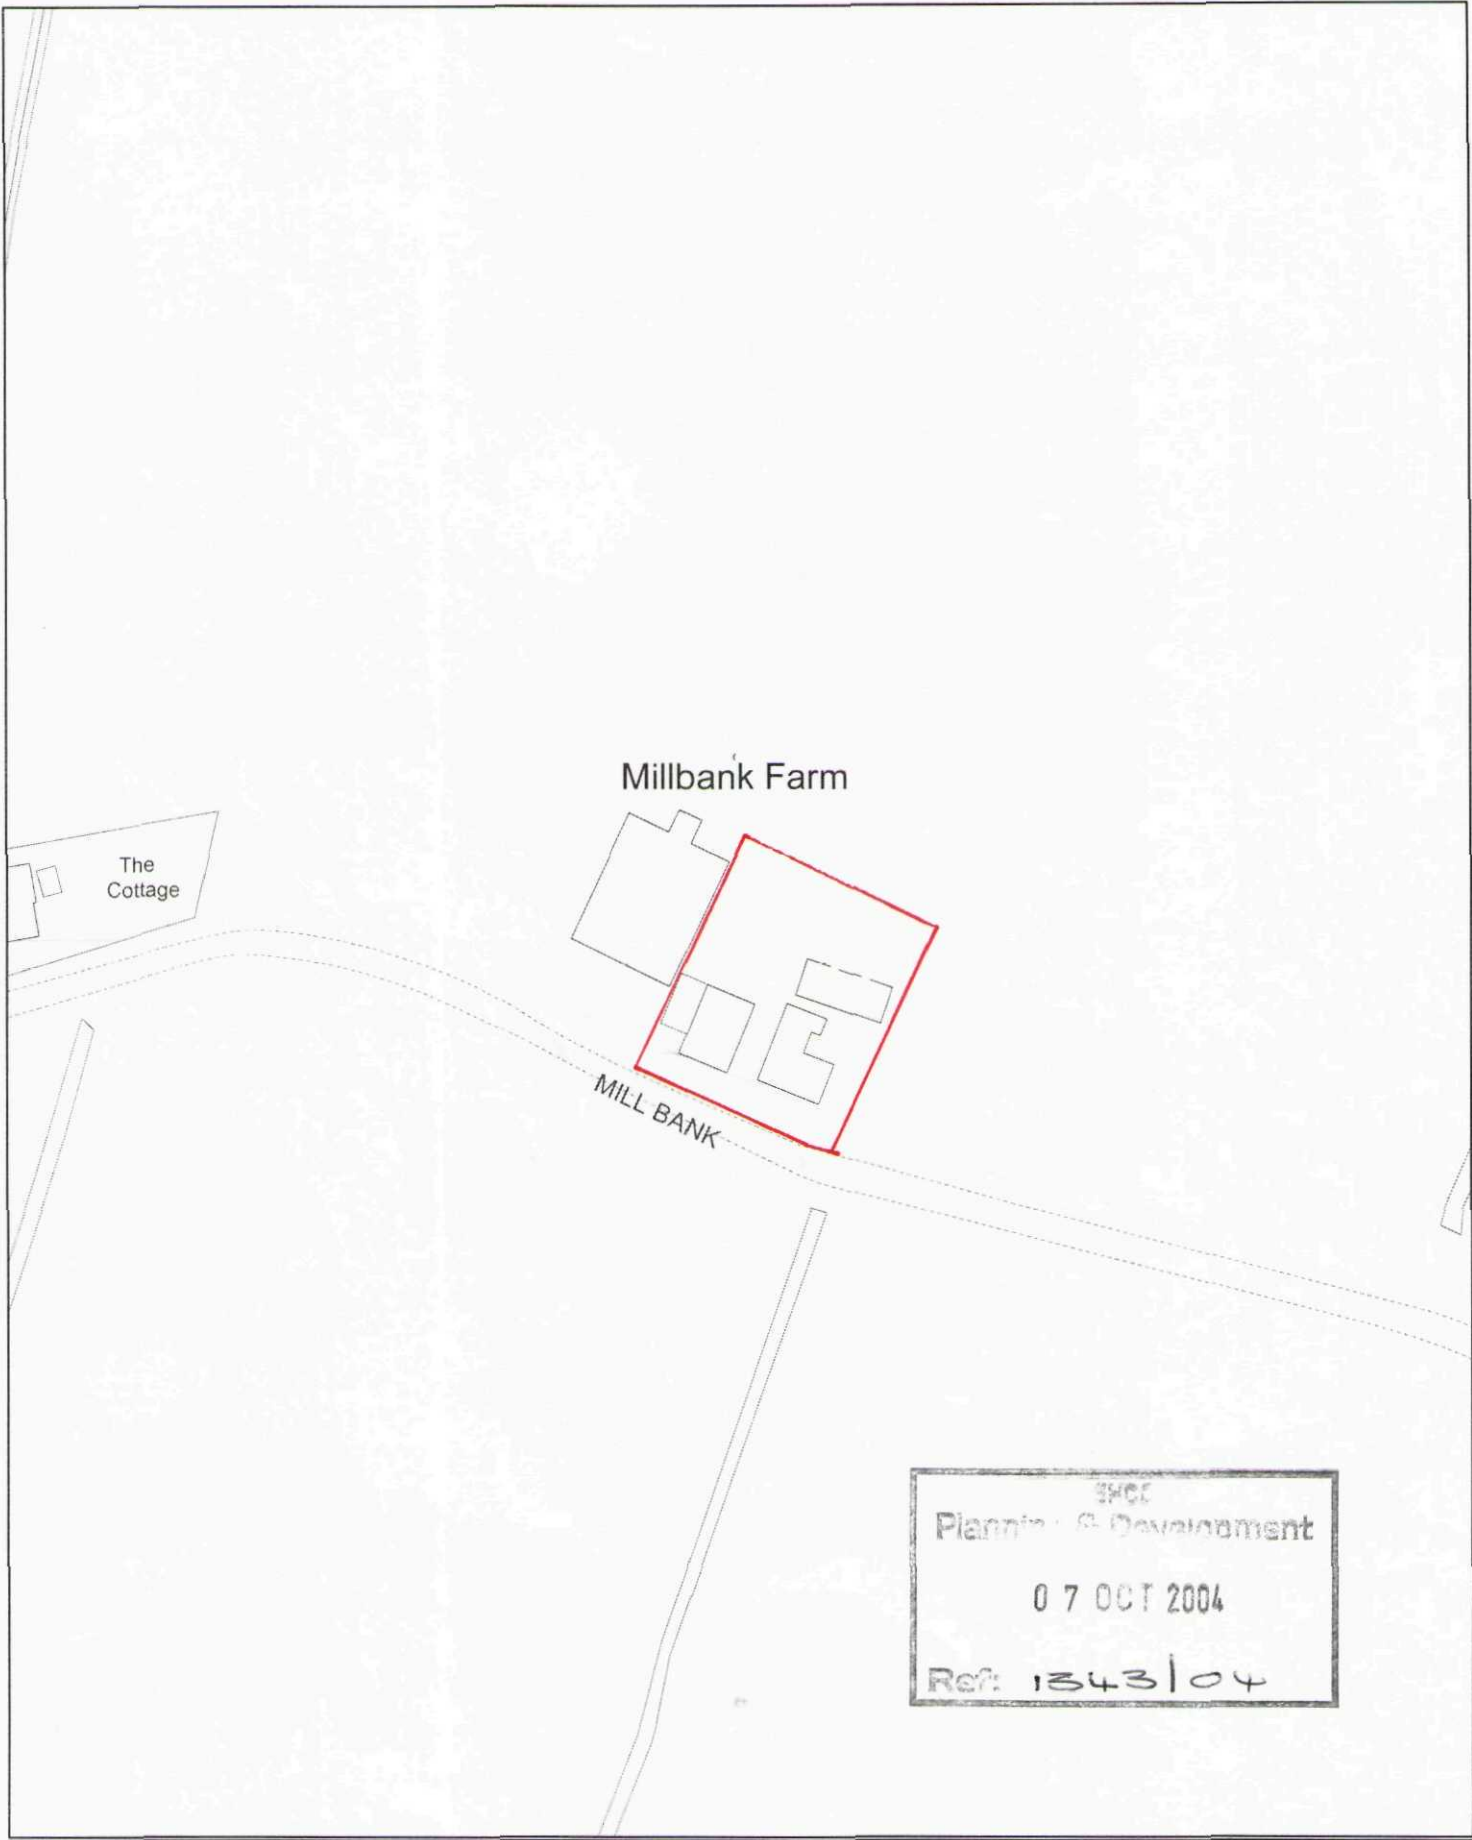

Millbank Farm

The
Cottage

MILL BANK

3405
Planning & Development
07 OCT 2004
Ref: 1343104

S O U T H



H O L L A N D
D I S T R I C T C O U N C I L

This copy has been produced specifically for the map return scheme purposes only. No further copies may be made.

Scale:
1:1250

This map is reproduced from Ordnance Survey material with permission of Ordnance Survey on l

Council Offices, Priory Road, Spalding,
Lincolnshire PE11 2XE

