




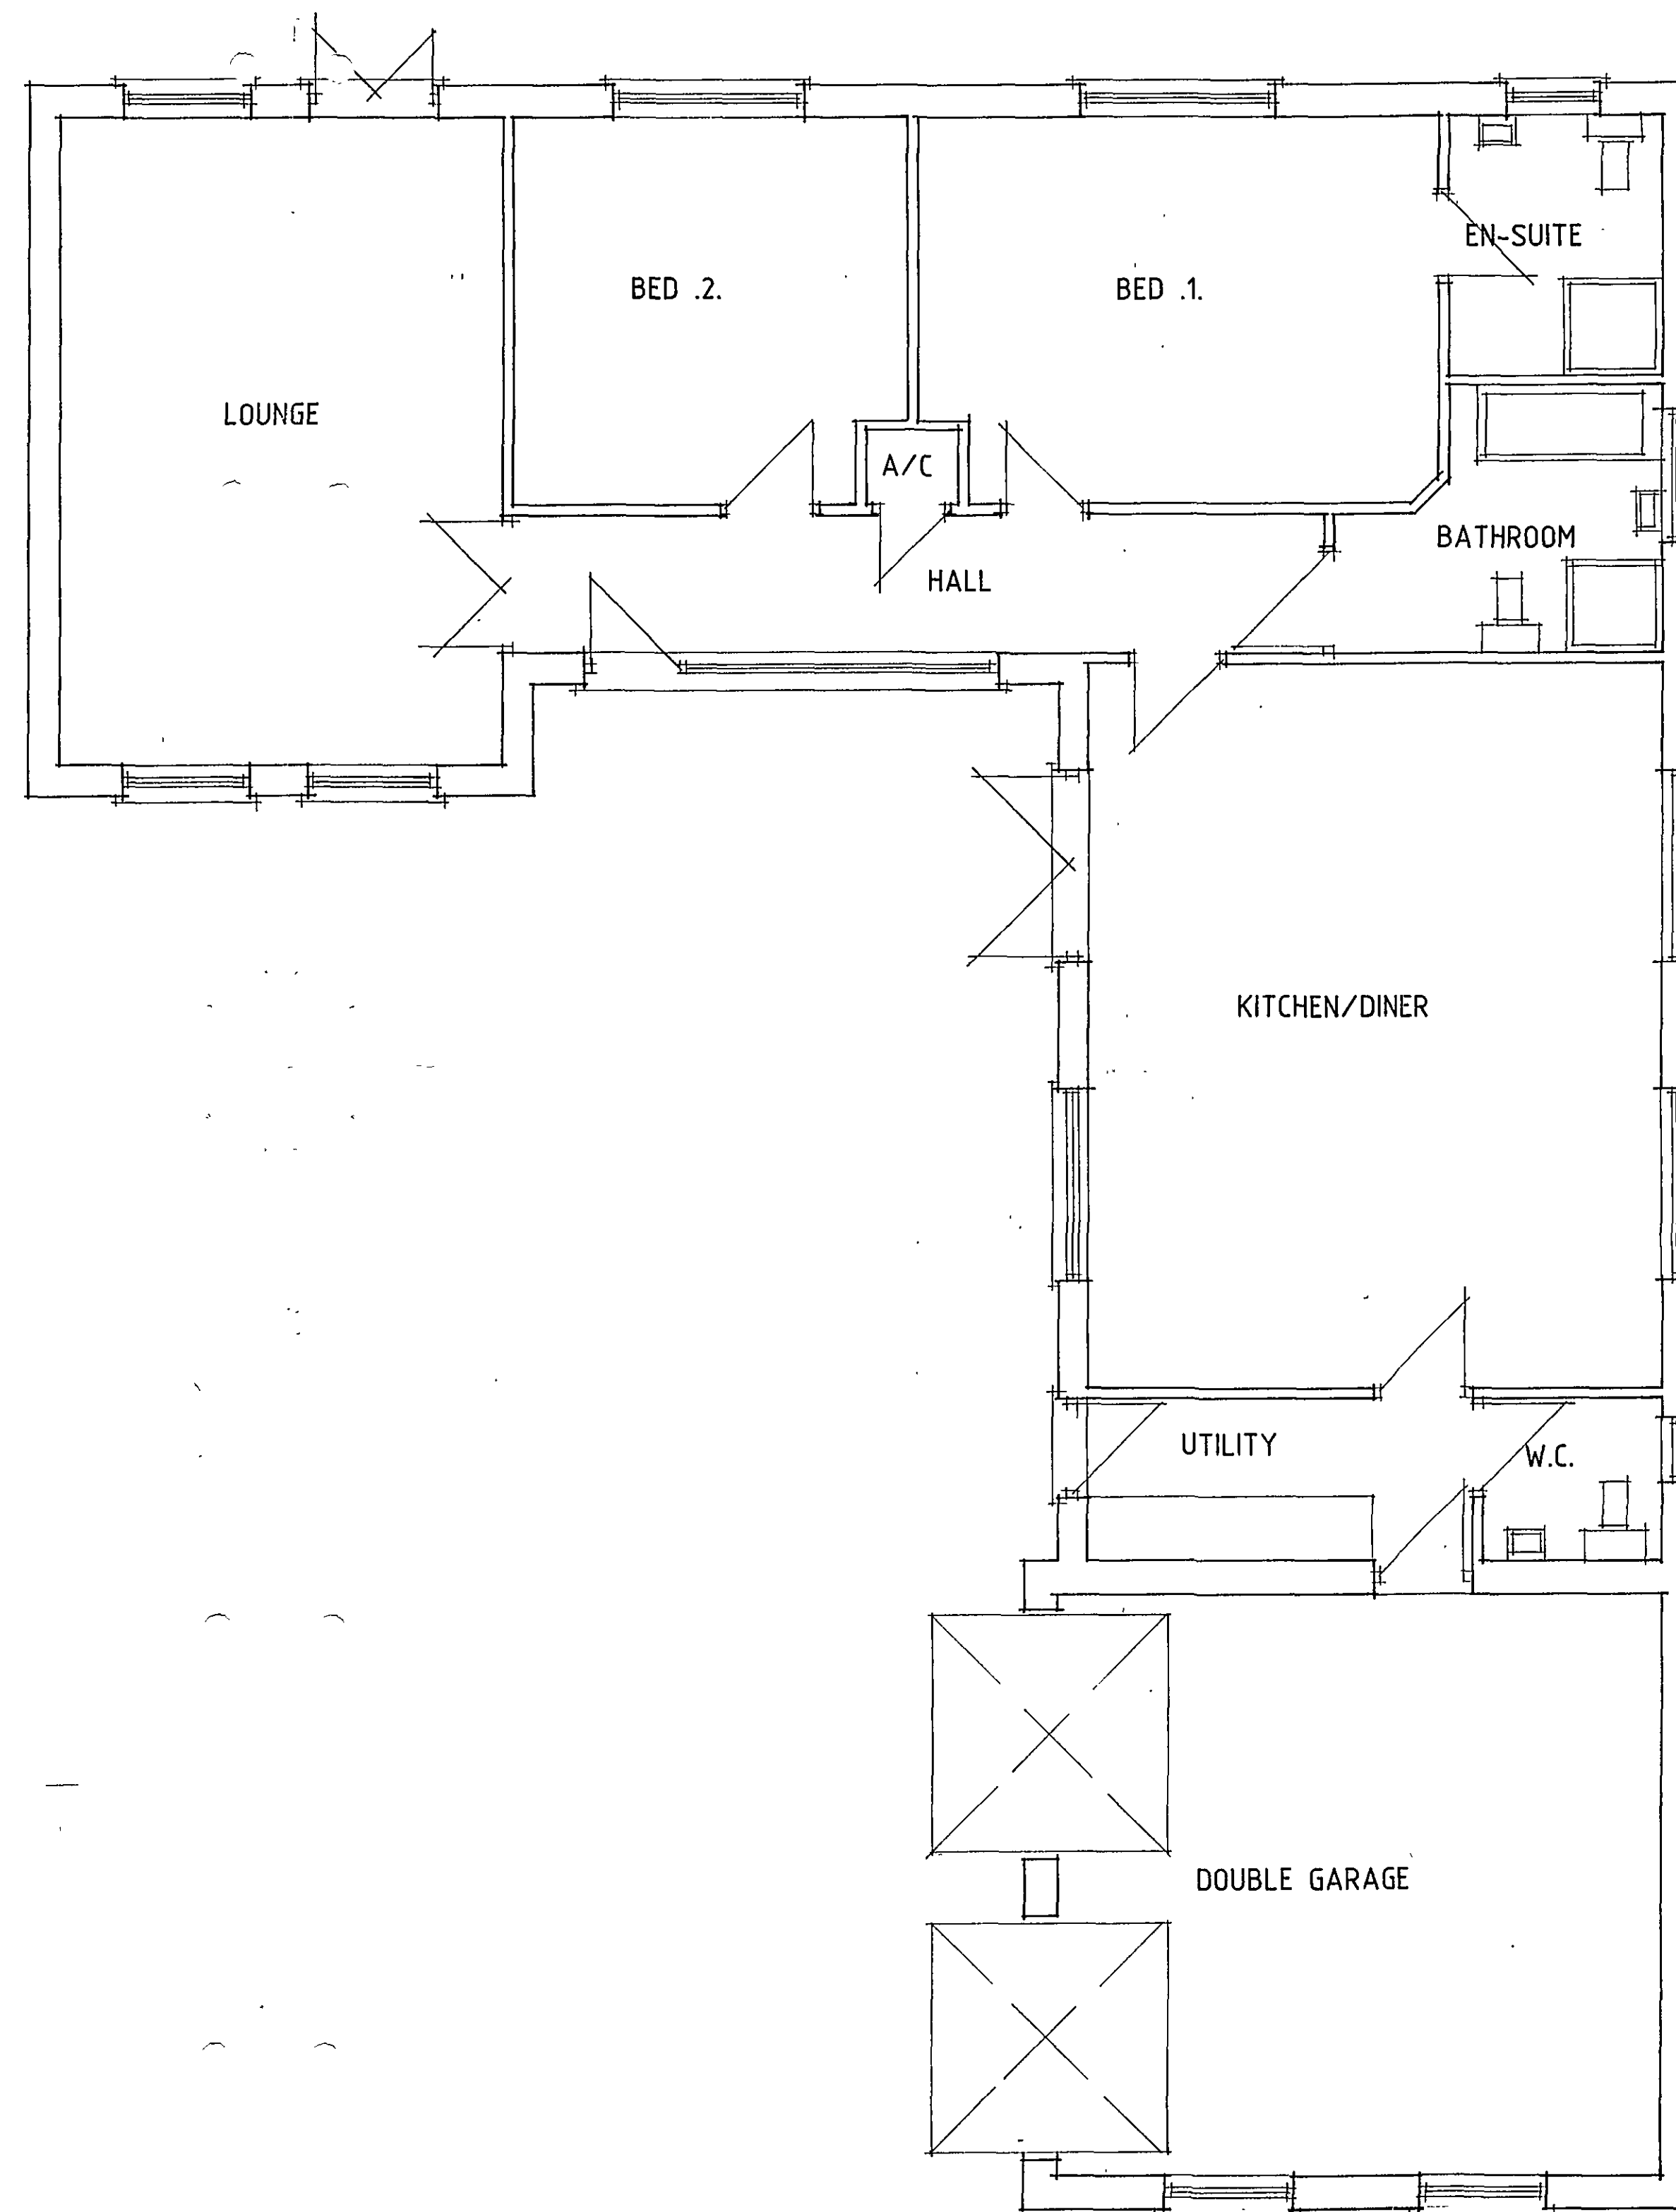

PLAN

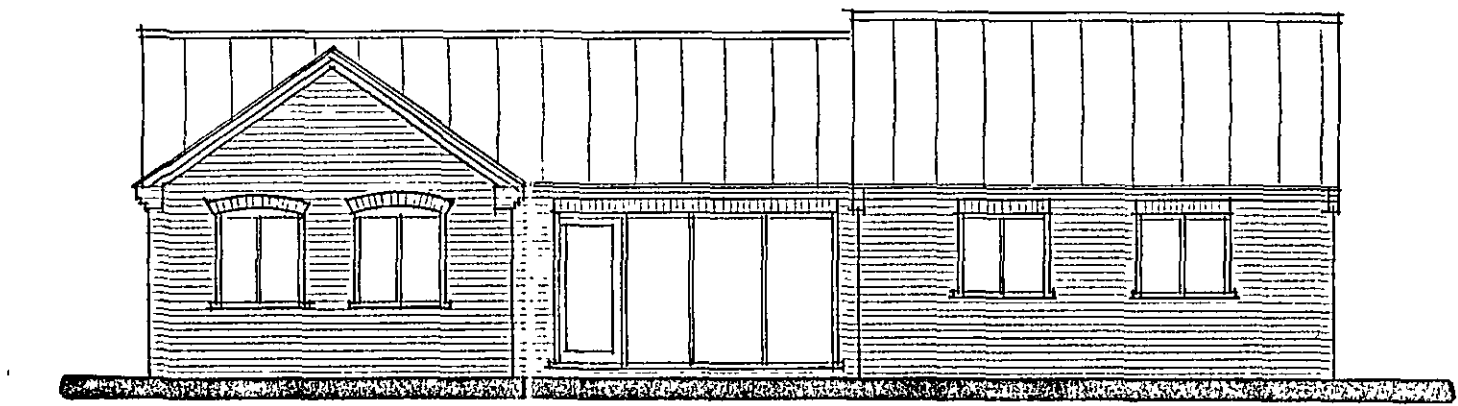

FRONT

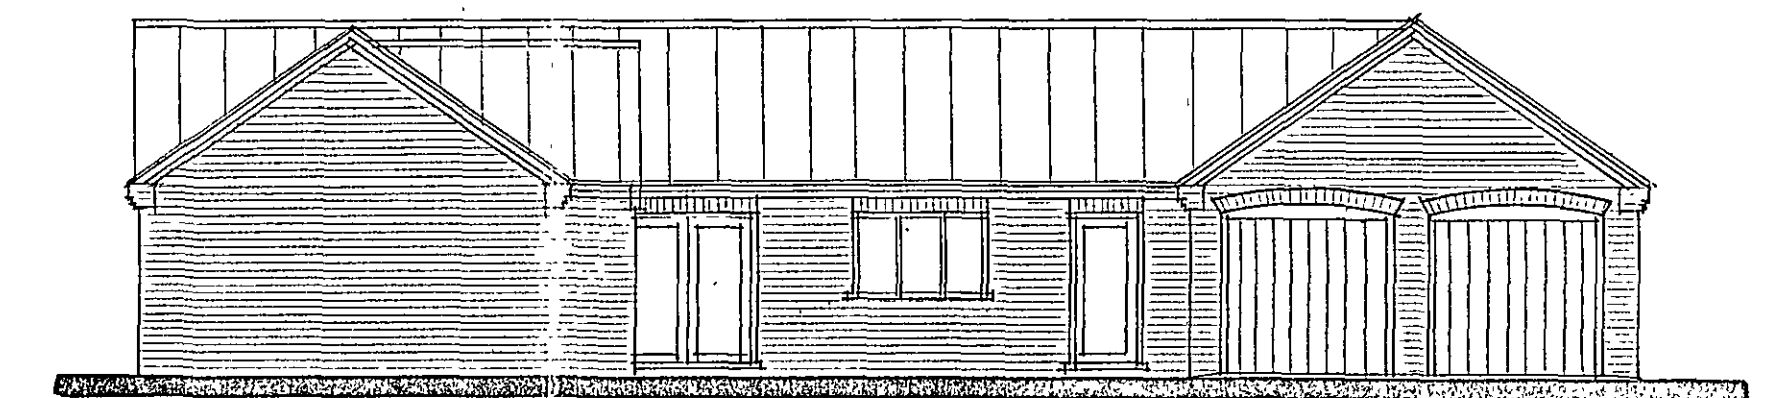

SIDE

Status
DESIGN
CONSULTANTS IN ARCHITECTURE & PLANNING

PROPOSED BUNGALOW AT
REAR OF ANTIQUE HOUSE
OFF HOCKLES GATE, FLEET
HARGATE FOR

MR. S. GREENHALGH.

PLAN & ELEVATIONS
'DRAFT'

1:50 1:100 SD07-053/2

AUG-07 B.GILHAM.

