
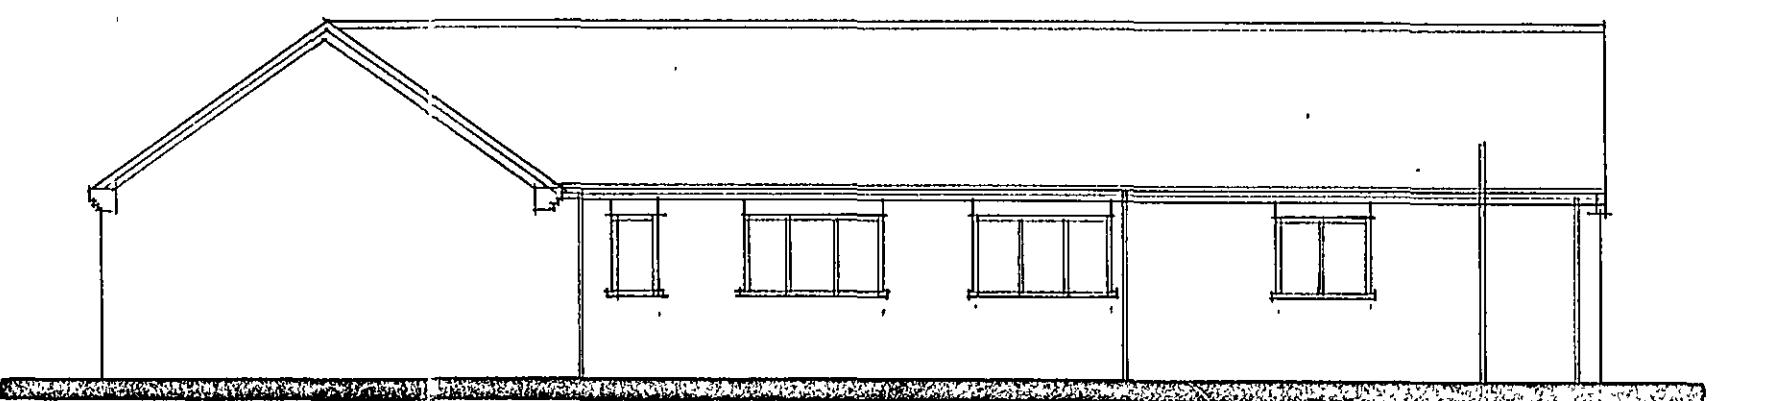
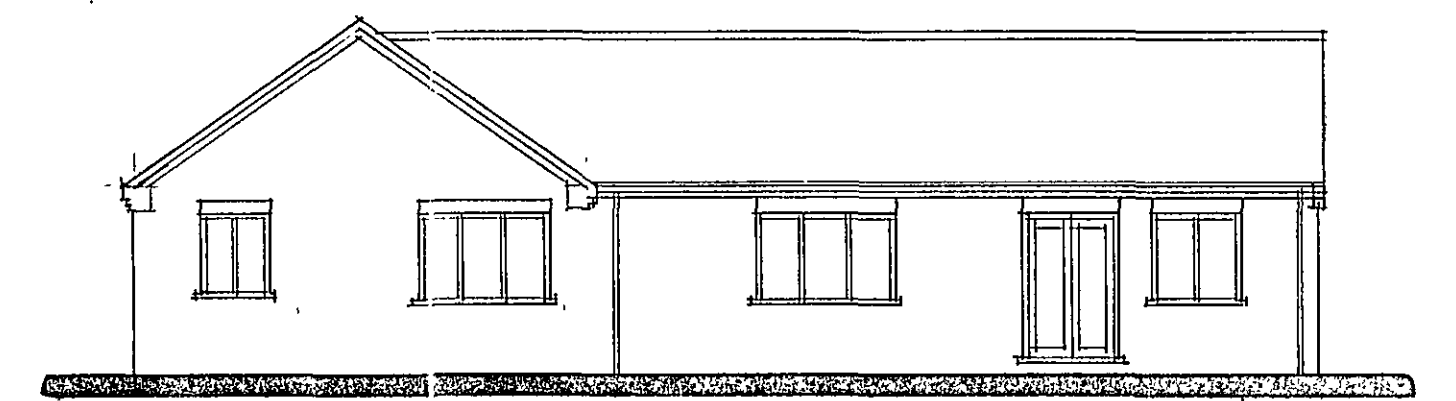
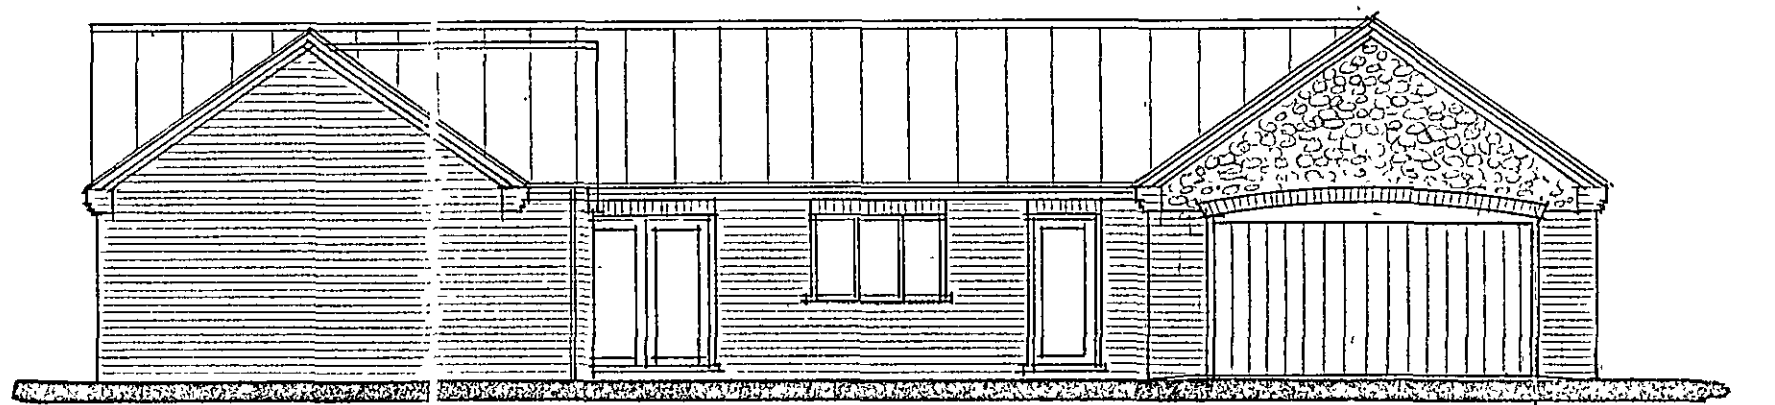
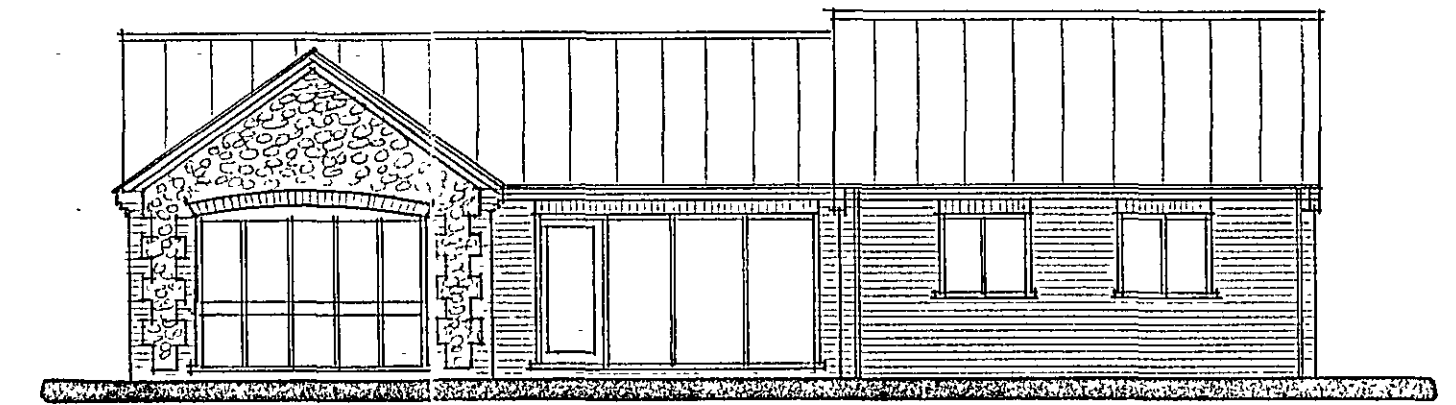


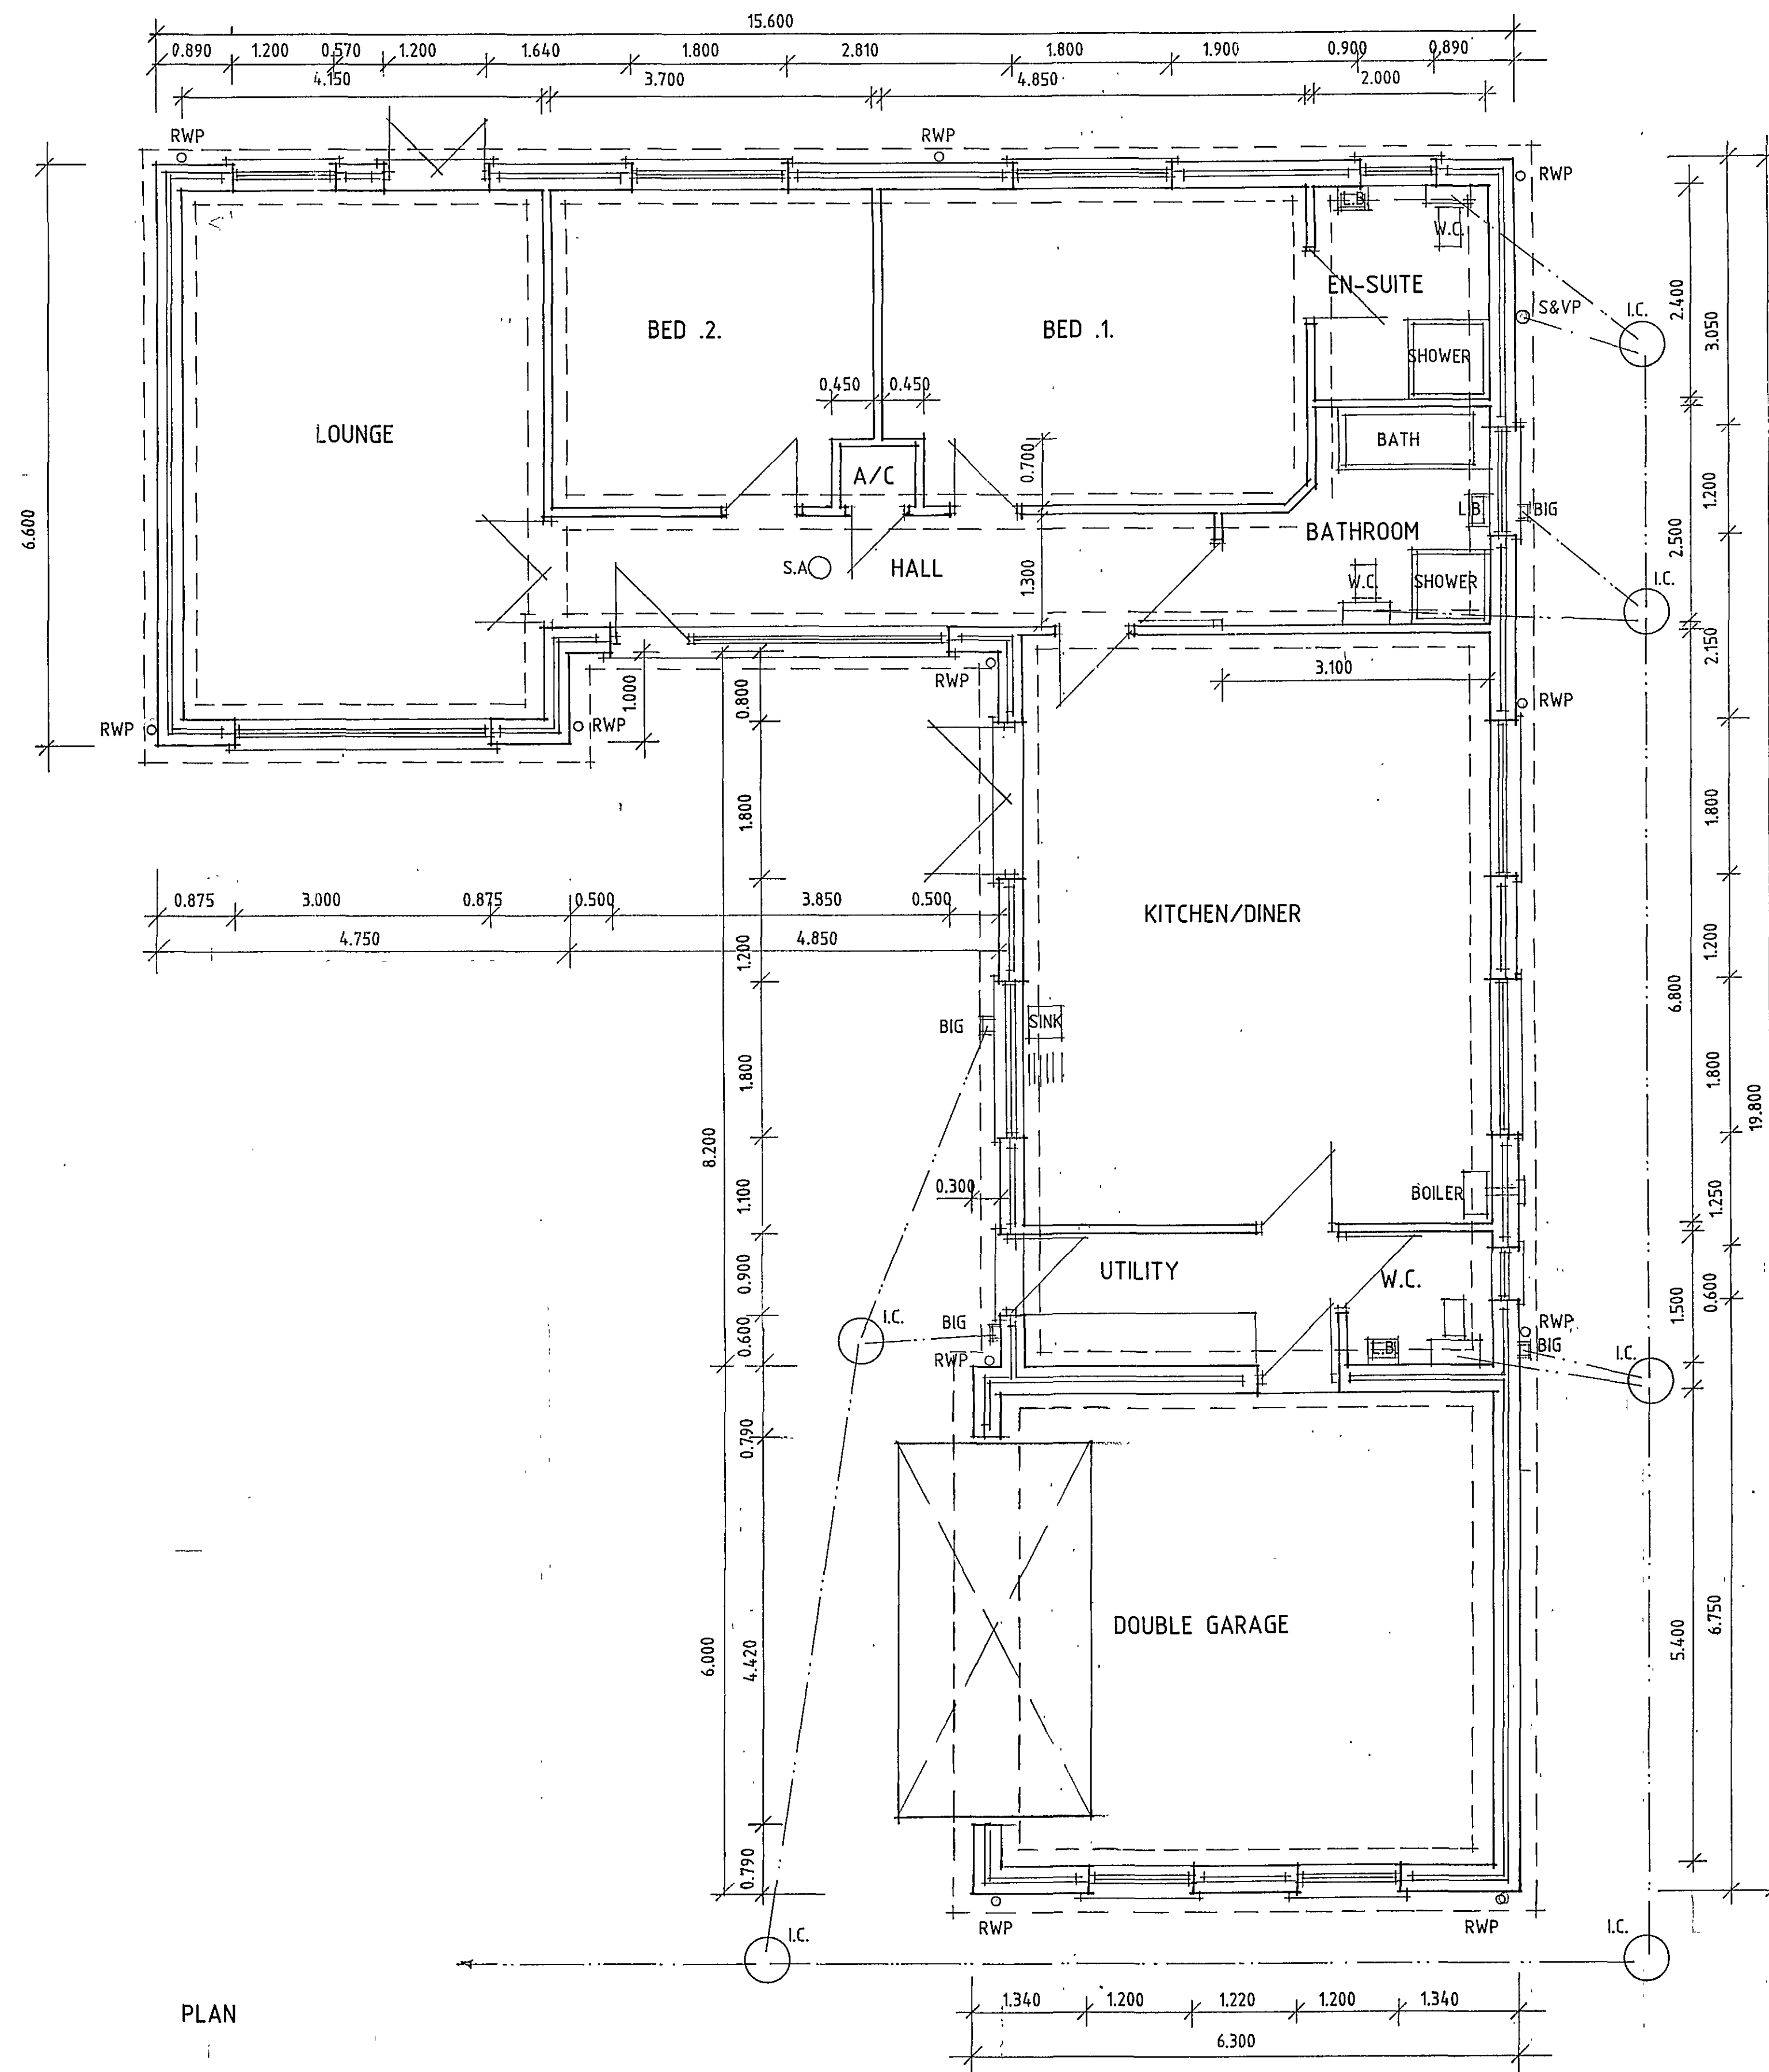

B - DESIGN ALTS- 4.10.07
A - IMF. ADDED - 12.9.07

Status
DESIGN
CONSULTANTS IN ARCHITECTURE & PLANNING

SHDC
Planning & Development
11 OCT 2007
Ref: 1360/07

PROPOSED BUNGALOW AT
REAR OF ANTIQUE HOUSE
OFF HOCKLES GATE, FLEET
HARGATE FOR

MR. S. GREENHALGH.

PLAN & ELEVATIONS

1:50 1:100 SD07-053/2
AUG-07 B.GILHAM.

**DETERMINED
PLAN**

2 Edinburgh Walk, Holbeach,
Spalding, Lincs. PE12 7AP.
Tel: 01406 424343 Fax: 01406 490702