


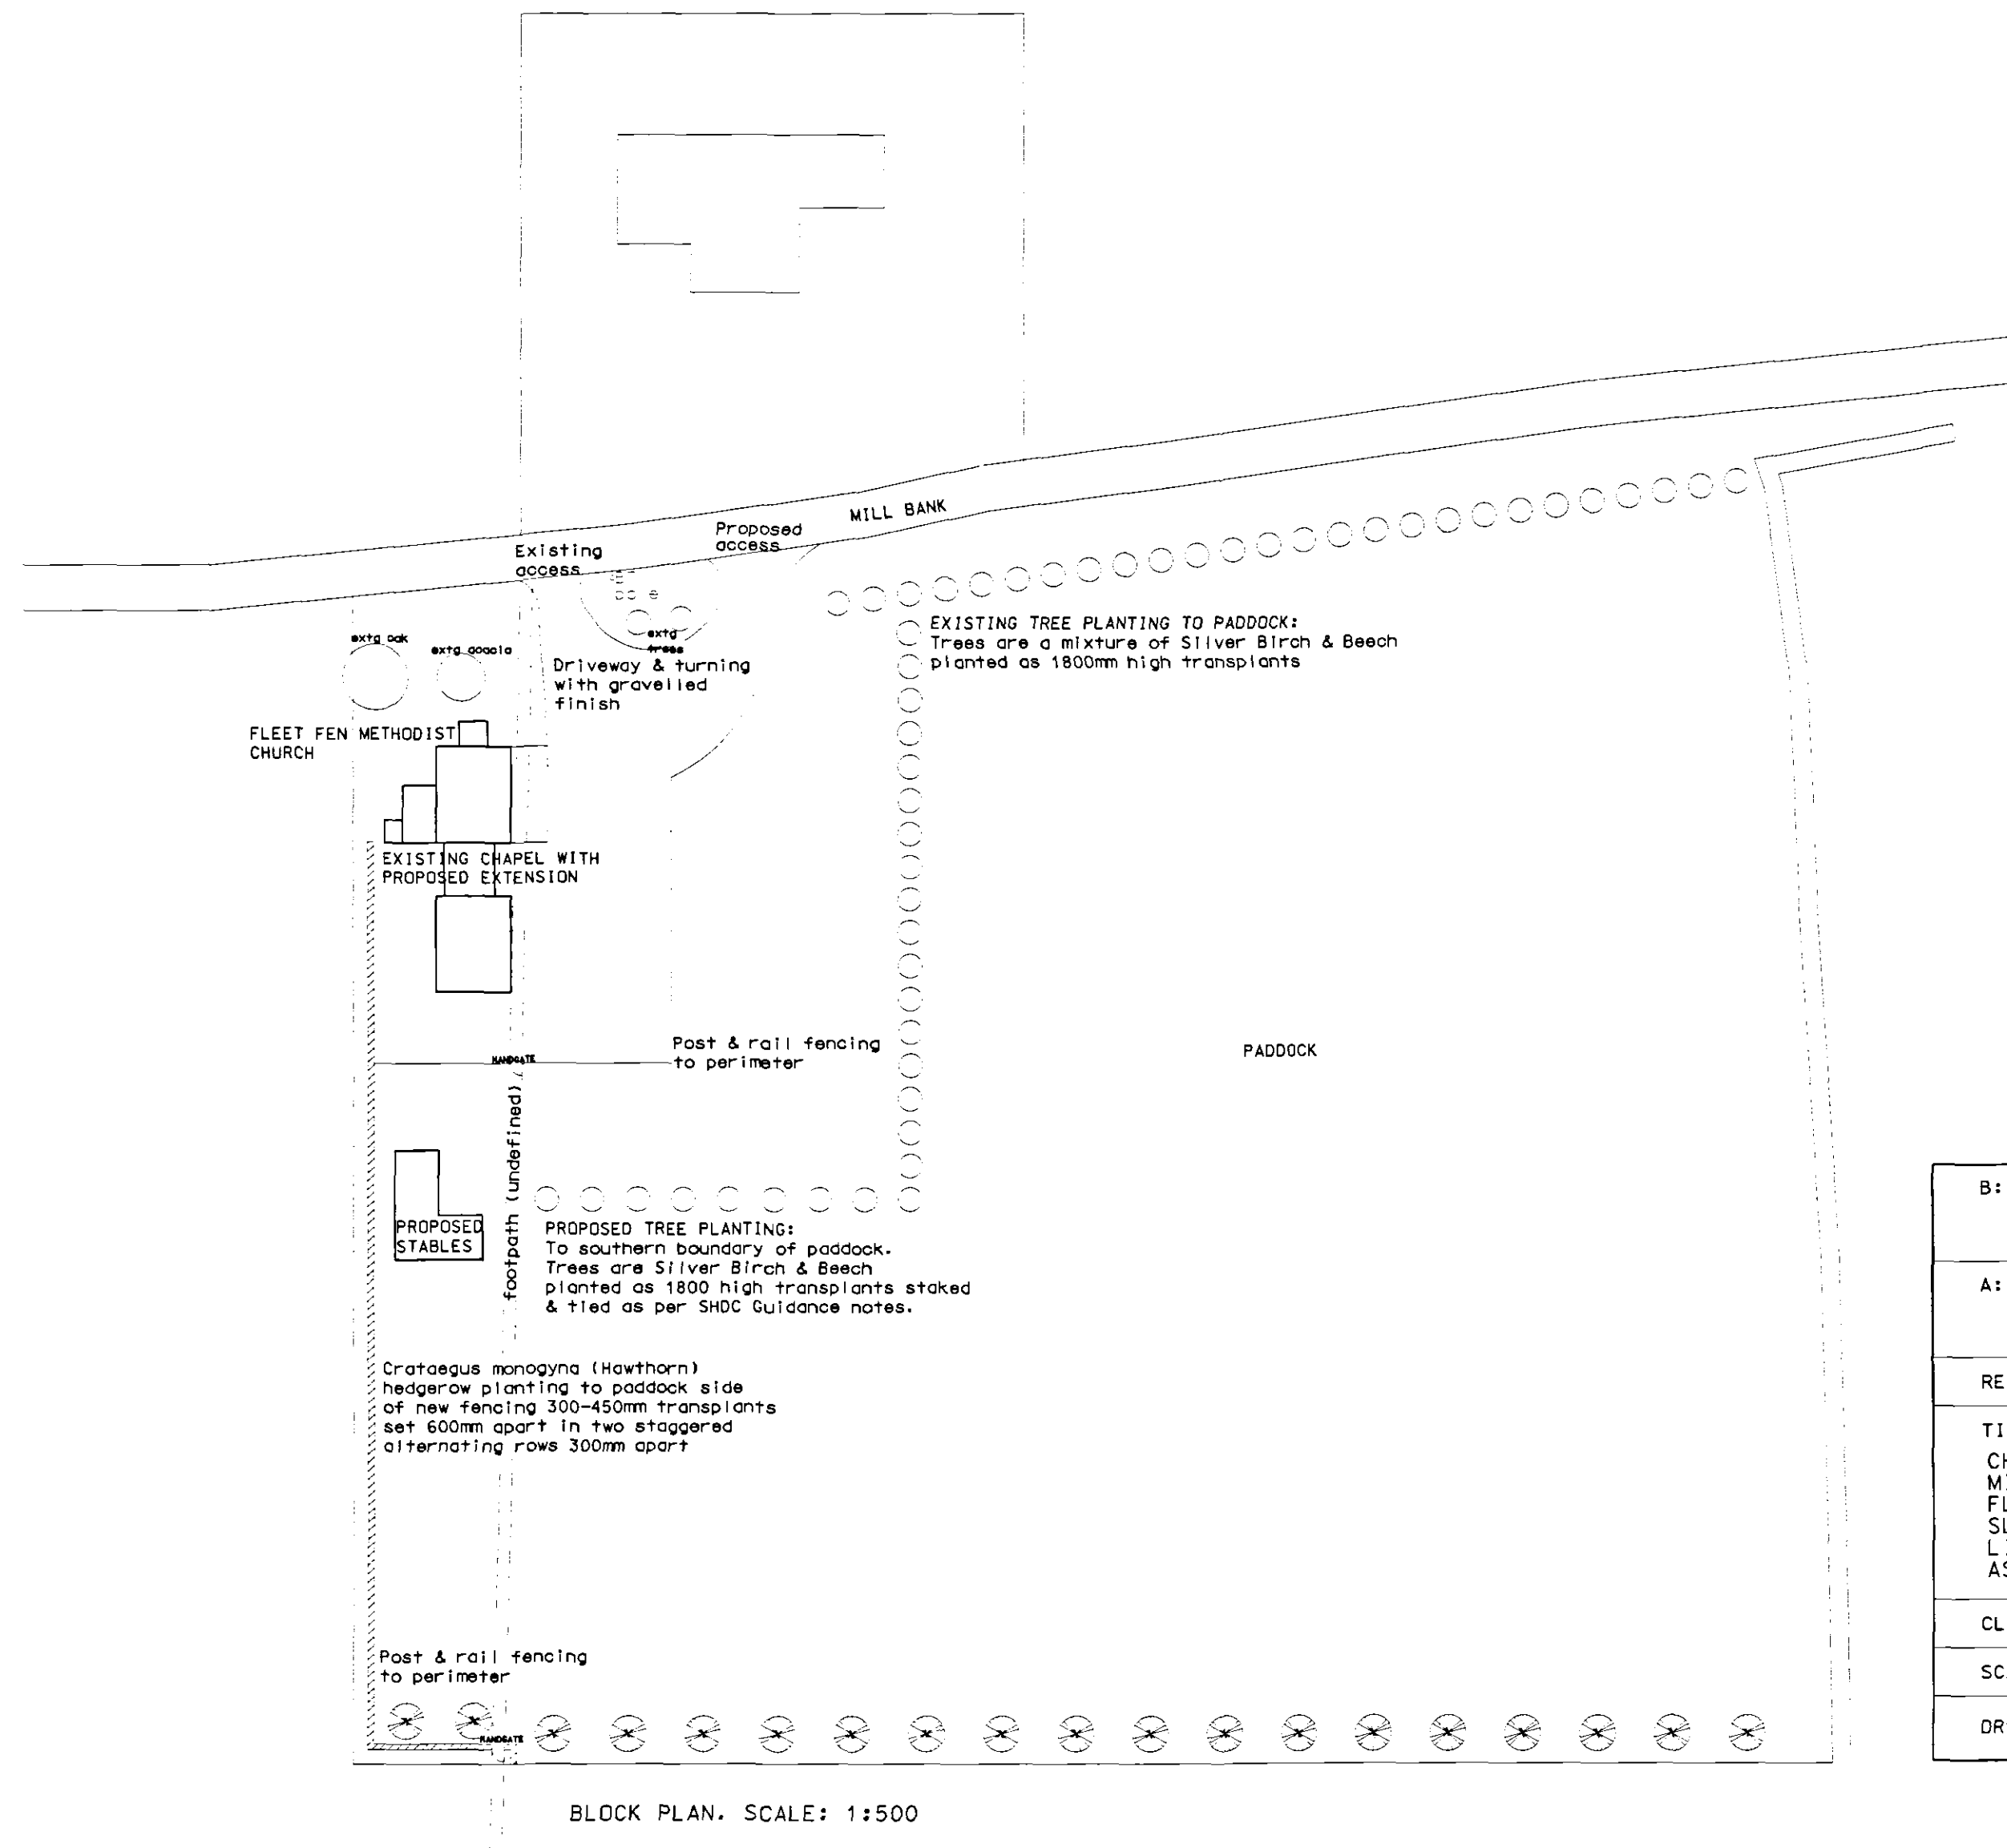

B: 00/00/05	
A: 00/00/05	
REVISIONS:	
TITLE: CHAPEL HOUSE MILL BANK FLEET FEN SLALDING LINCOLNSHIRE, PE12 8QW AS APPROVED TCP PERMISSION APRIL 2005	
CLIENT:	
SCALE: 1:500	DATE: 27/09/05
DRWG NO:	CH01/05

DETERMINED
PLAN

SHDC
Planning & Development
07 OCT 2005
Ref: 1373/05

DETERMINED
PLAN