

TRANSPLANT CLUSTERS FOR MIX "A"

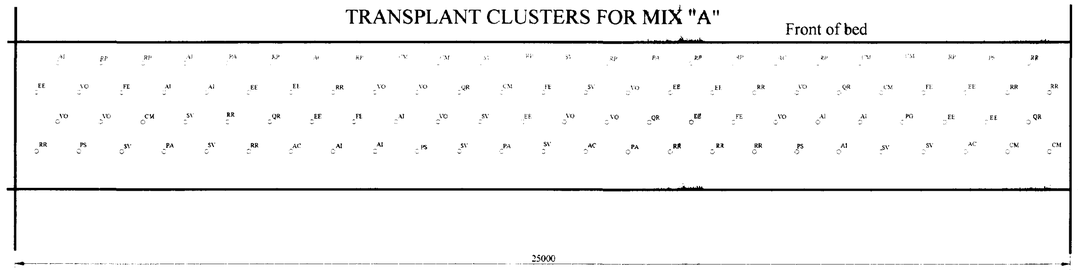

KEY	SPECIES	PERCENTAGE
AC	ACER CAMPESTRE	5
AI	ALNUS INCARNA	10
CM	CRATAEGUS MONOGYNA	10
EE	EVONYMUS EUROPAEUS	10
FE	FRAXINUS EXELSIOR	5
QR	QUERCUS ROBOR	5
PA	PRUNUS AVIUM	5
PS	PRUNUS SPINOSA	5
RP	ROSA PIMPINELLIFOLIA	12
RR	ROSA RUBIGINOSA	11
SV	SALIX VIMINALIS	10
VO	VIBERNUM OPULUS	12


Note! 25000 x 3500 block contains 100 No transplants at a rate of 1 No / sq m Rosa Pimpinelliflora species at the front of the bed facing away from buildings

TRANSPLANT CLUSTERS FOR MIX "B"

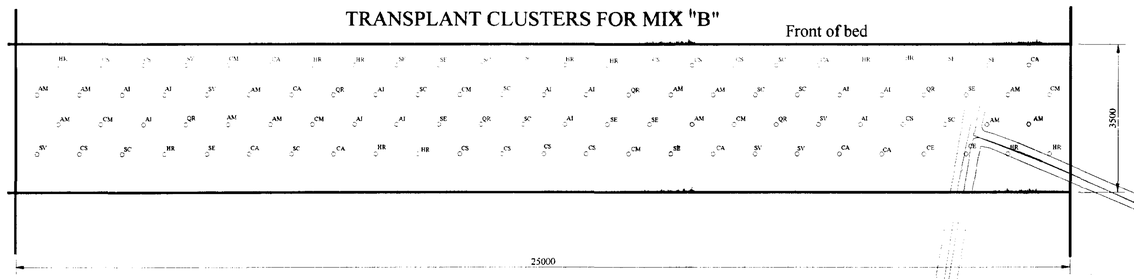

Key	Species	Percentage
AM	AMELENCHIER CANADENSIS	9
AI	ALNUS INCANA	12
CM	CRATAEGUS MONOGYNA	7
CA	CORNUS ALBA	11
CS	CORNUS SANGUINEA	12
HR	HIPPOPHAE RHAMNOIVES	12
QR	QURECUS ROBUR	7
SC	SALIX CAPREGA	12
SE	SALIX ELEAGNOS	9
SV	SALIX VIMINALIS	9

Note! 25000 x 3500 block contains 100 No transplants at a rate of 1 No / sq m Cornus and Hippophae species are to be planted at the edges of the bed taller species to the centre All willows are low growing

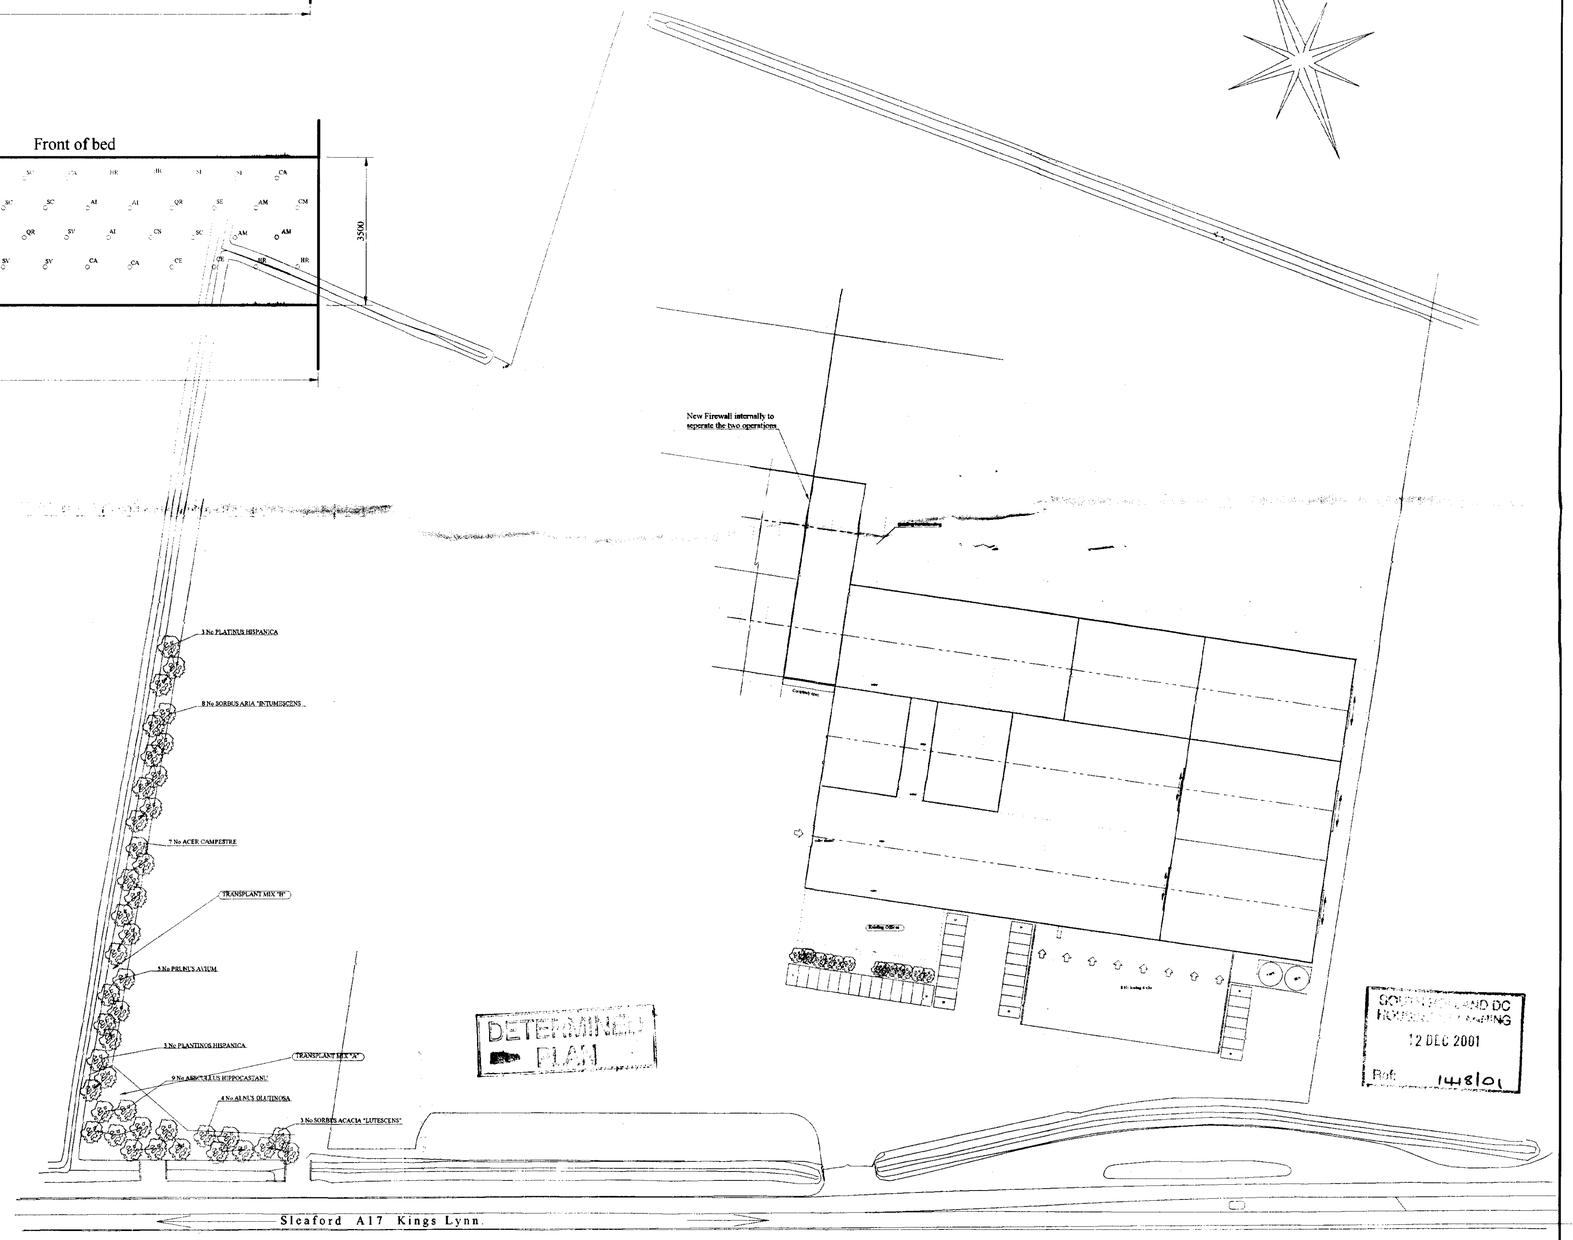

REVISION	DATE	DESCRIPTION

DRAWING TITLE

PLANTING SCHEDULE

Client	ANGLOFLORA		
Address	WASHWAY ROAD - HOLBEACH		
Contract			
DRAWN	rpsc	DATE	December 2001
CHKD		DATE	
SCALE	1 : 500		

Contract No	1456
Drawing No	TPS
Revision	0

R P S Construction

Kingston Lodge, Jekils Gate, Fleet Fen, Holbeach Lincolnshire. PE12 8QS

Telephone:(01406) 424406 Facsimile(01406) 426260
E.mail Address - RPS@rpsconstruction.co.uk