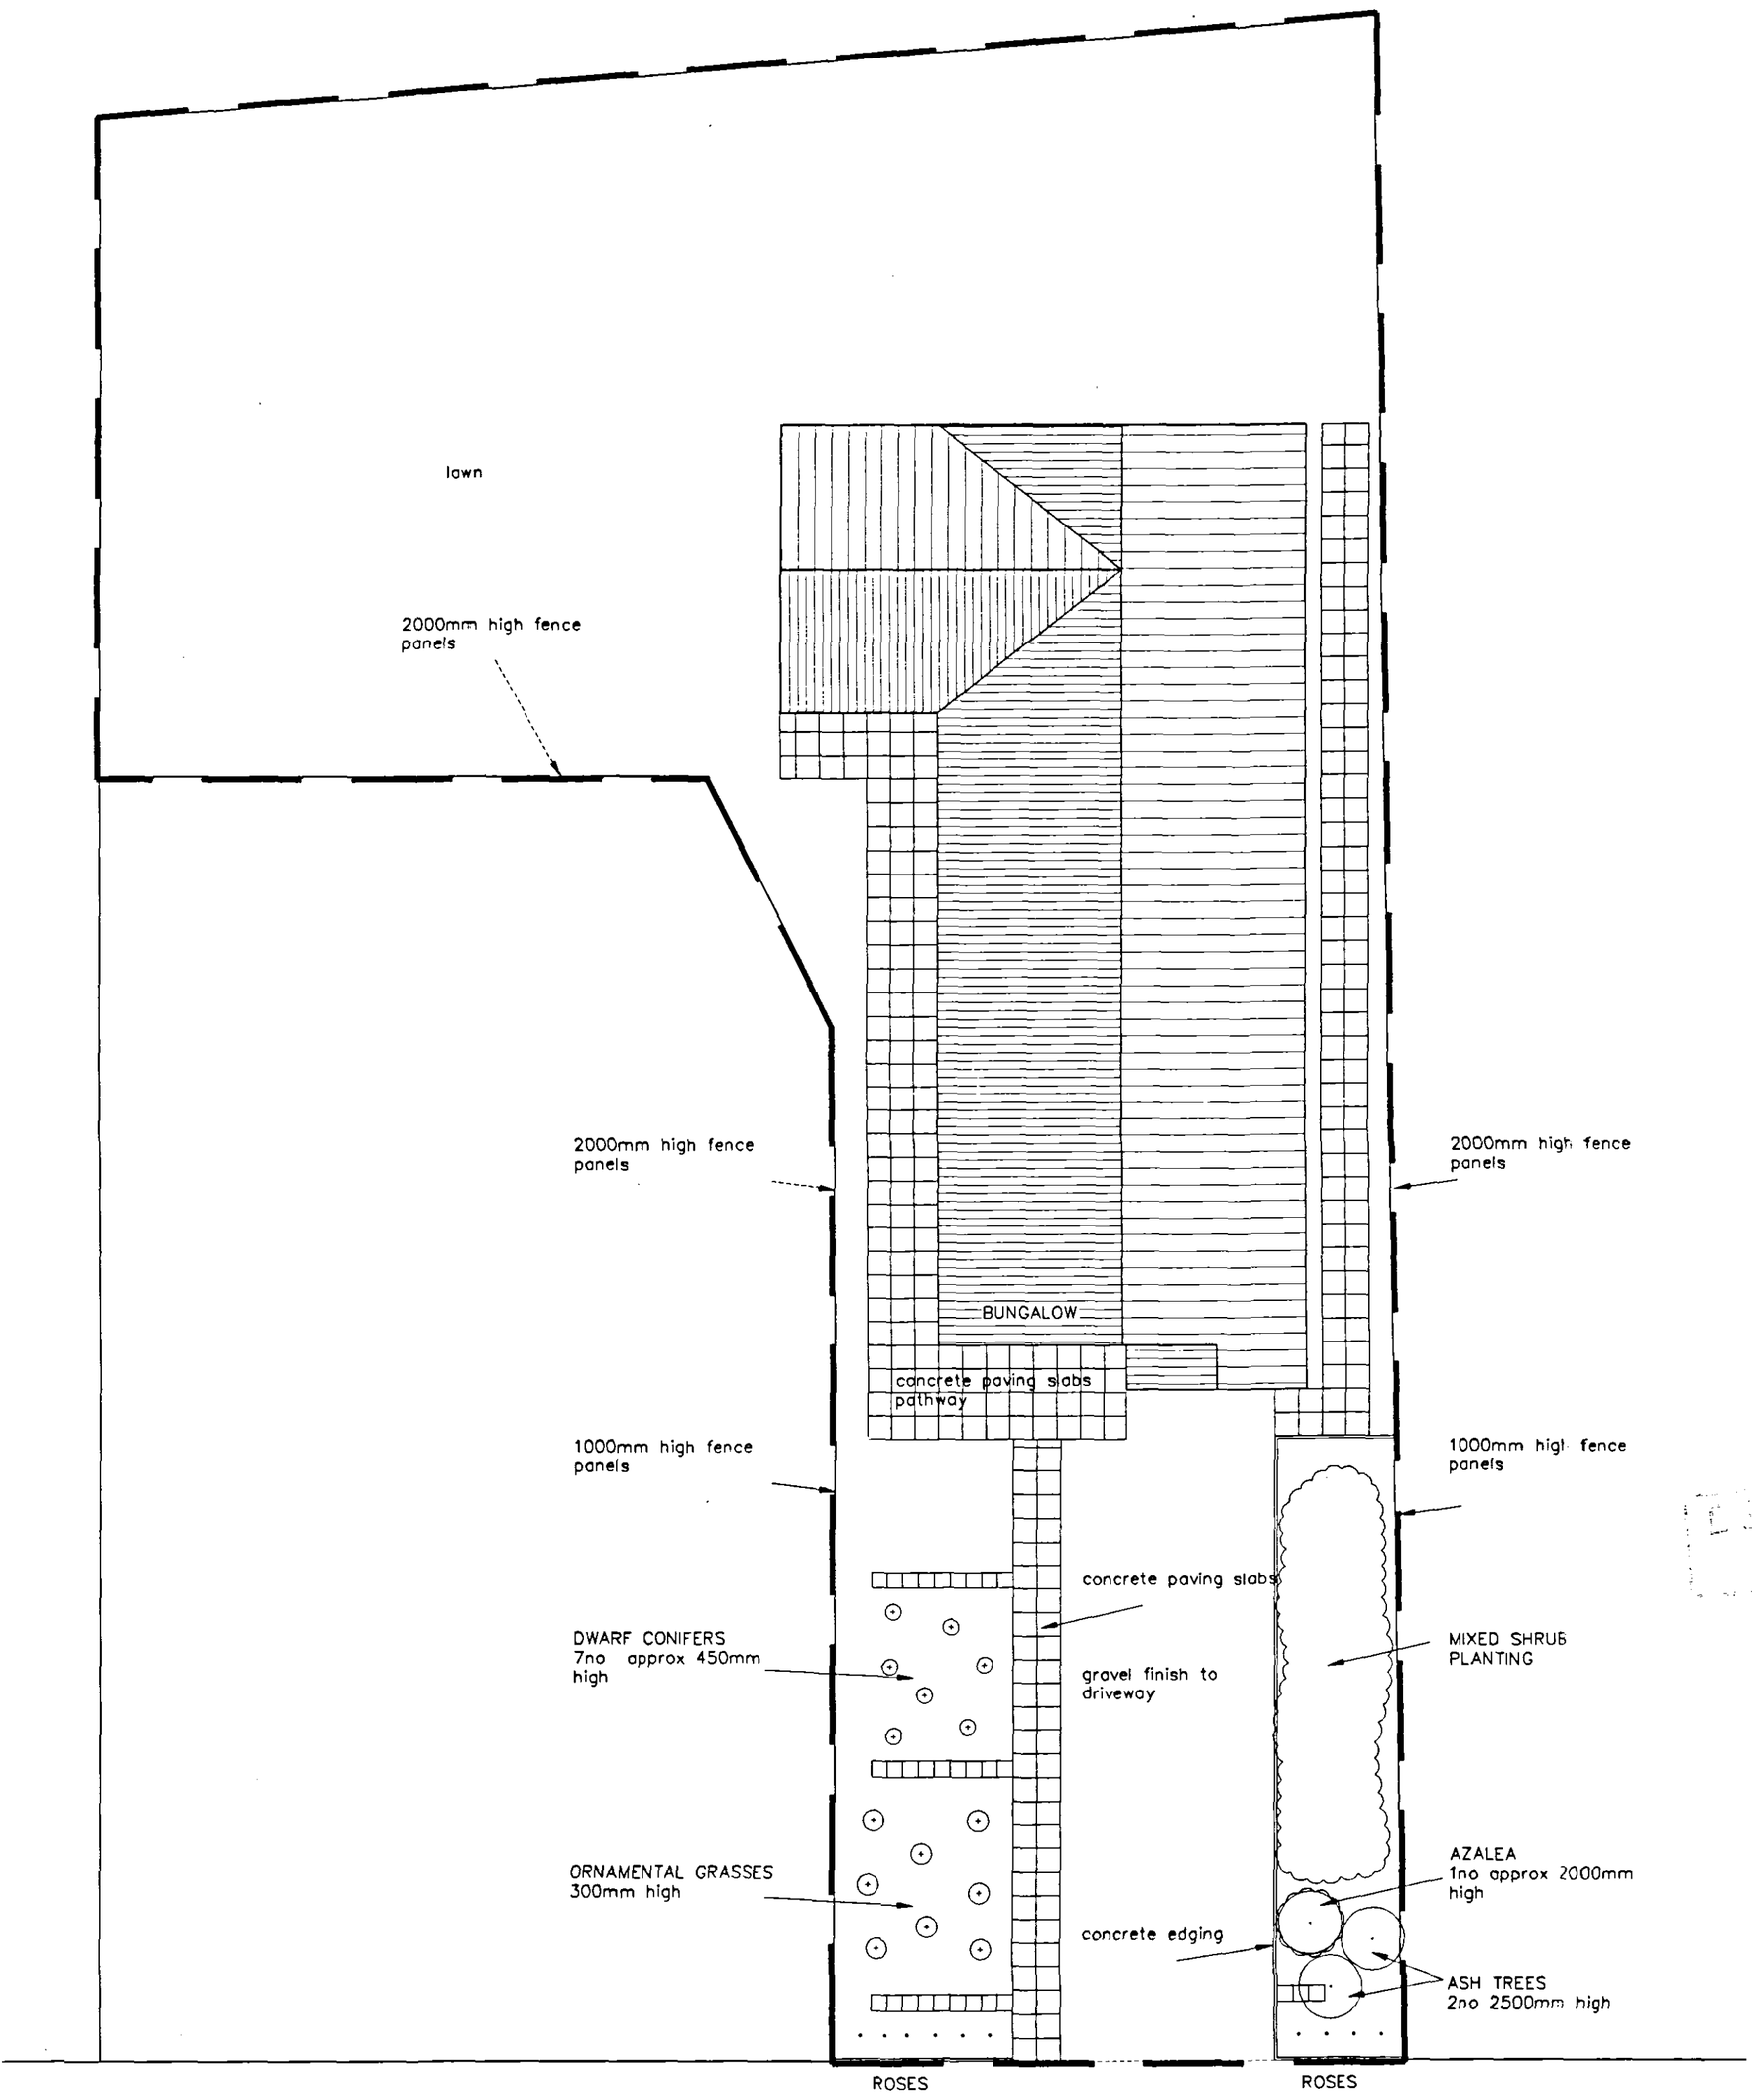


UNION STREET

(gravel finish)

LANDSCAPE LAYOUT PLAN

L. A. Building Design

Architectural and Surveying Practice
55 Hannam Boulevard
Spalding
Lincolnshire PE11 1LB
Telephone/Fax: Spalding (01775) 711437

Peter S Lithgow MCIOB MBIAT

Member of the Chartered Institute of Building and
Member of the British Institute of Architectural Technologists

project

Proposed Bungalow
On Building Plot at
Union Street
Holbeach
Spalding
Lincolnshire

client

Mr A C Porter

drawing

LANDSCAPING LAYOUT

SHDC
PLANNING & DEVELOPMENT
2 8 NOV 2003
Ref 1439/03

date	scale(s)
24:11:2003	1/100
drawn by: Peter S Lithgow	checked
job no: 98/33	drawing no: 04