

©Design Copyright reserved. Written consent must be obtained before copying or reproducing this drawing. Do not scale from this drawing, use dimensioned figures only. Contractors are responsible for taking and checking site dimensions. Any discrepancy must be reported to the architect immediately.

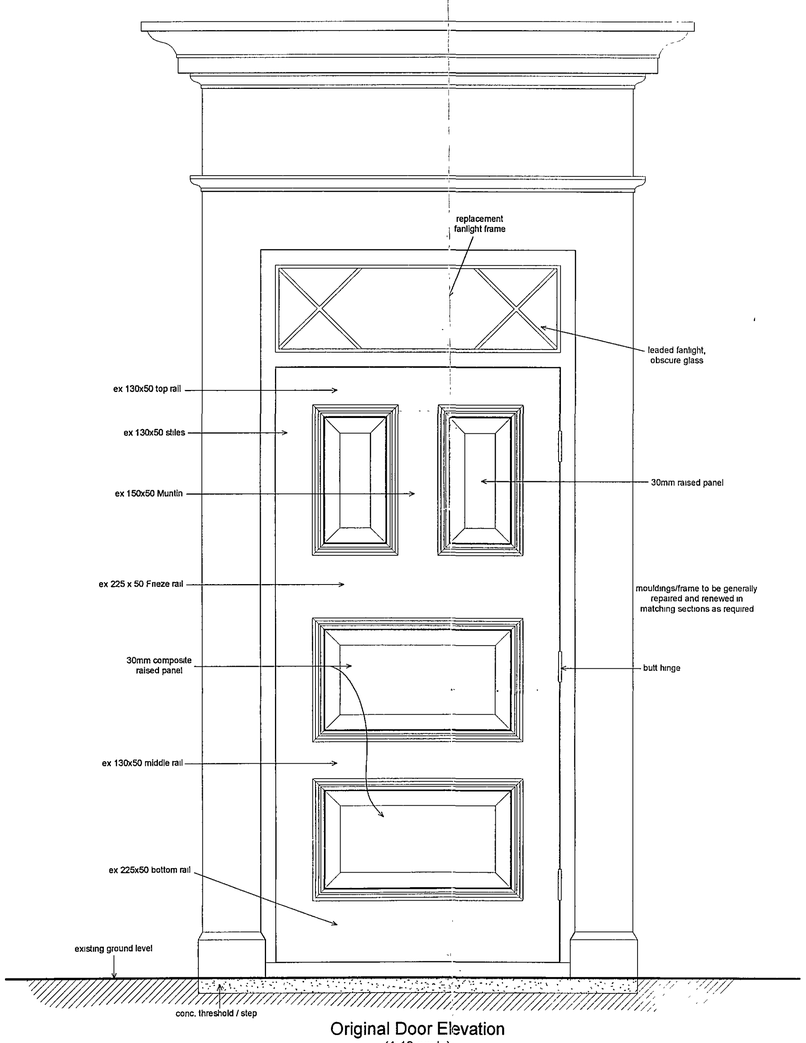


Original Door Elevation
(1:10 scale)

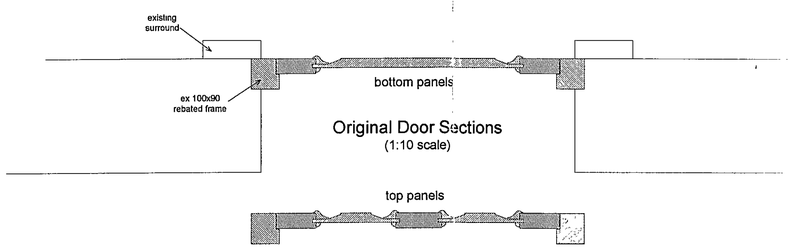


Original Door Sections
(1:10 scale)

Original / Existing Door Details:
as per opening ref 111

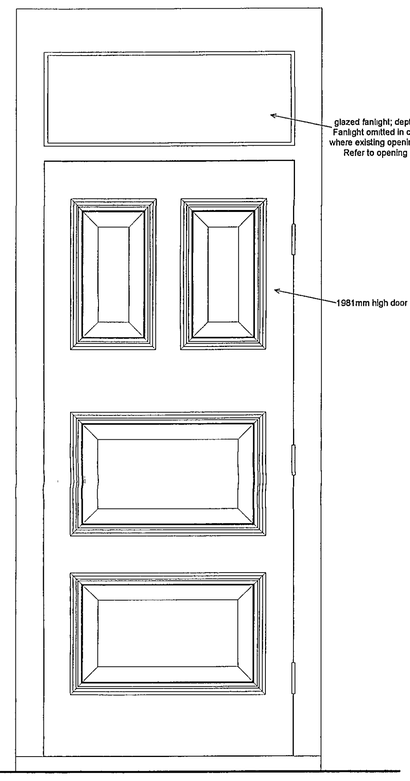


Proposed Door & Fanlight 920w x 2450h.
Style to match existing,
width/height to suit relevant opening.
(1:10 scale)

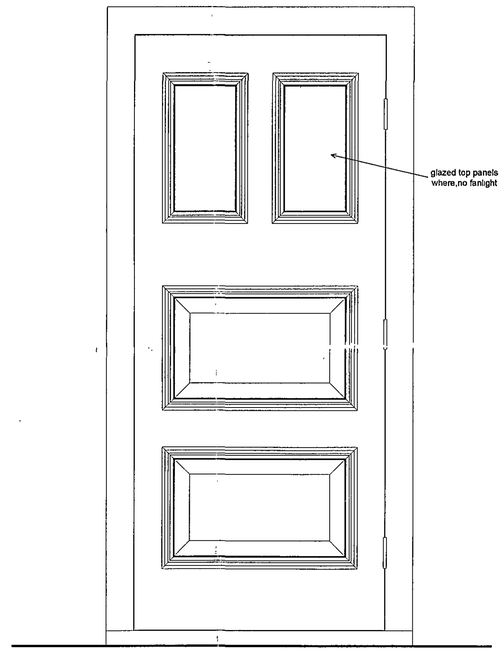

Proposed Door Without fanlight.
Style to match existing
(1:10 scale)

DETERMINED PLAN

SHDC Planning & Development 30 OCT 2007 Ref: 1/44/07

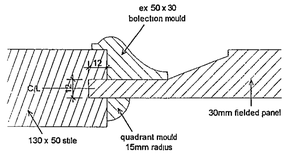

Original & Proposed Bolection
Moulding/panel-stile joint
(1:2 scale)

Drawing to be read in conjunction with schedule of external openings

CB Design Group
Chartered Architects + Planning Consultants
NFU Buildings - Camelgate - Spalding - Lincolnshire PE12 6ET
Telephone 01-775 722241 Fax 01-775 769986
Email enquiries@cbinewhomes.co.uk
Members of The Royal Institute of British Architects
Members of Chartered Institute of Architectural Technologists

Client: Castle Building Limited
Scale: 1:10 / 1:2
Project: Holbeach House, Fleet Road, Holbeach
Date: Oct 2007
Drawn by: LPR
Drawing No.: 2018/023
Title: Door Details
Revision:

A1