


©Design Copyright reserved. Written consent must be obtained before copying or reproducing this drawing. Do not scale from this drawing, use dimensioned figures only. Contractors are responsible for taking and checking site dimensions. Any discrepancy must be reported to the architect immediately.

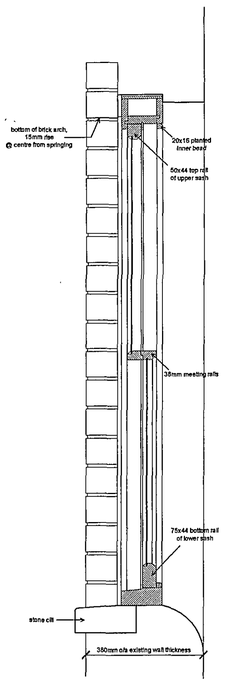


Existing Vertical Section:-
Rounded Cill
(1:10 scale)

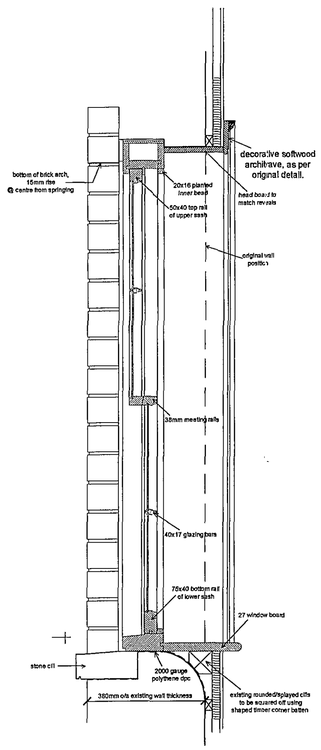


Proposed Vertical Section:-
Existing Rounded Cill
(1:10 scale)

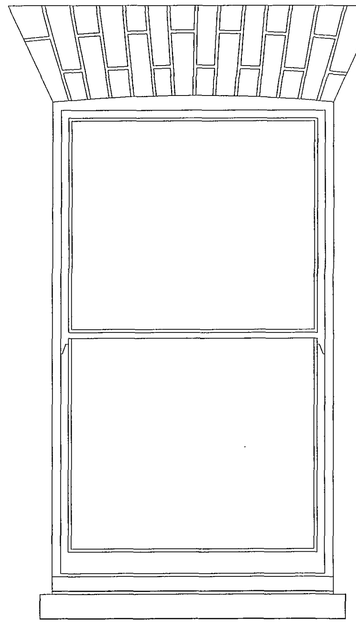

Existing External First Floor
Typical Window Elevation
(1:10 scale)

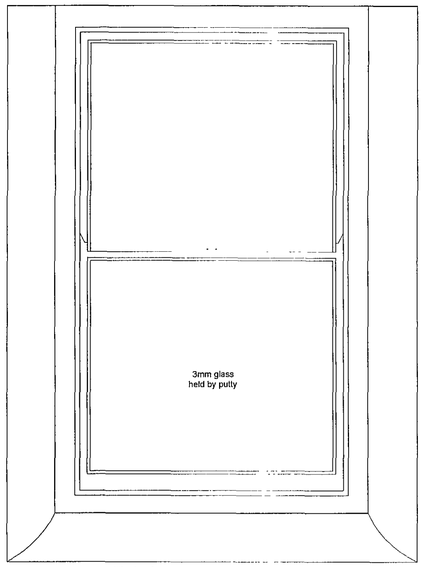


Existing Internal First Floor
Typical Window Elevation
(1 10 scale)

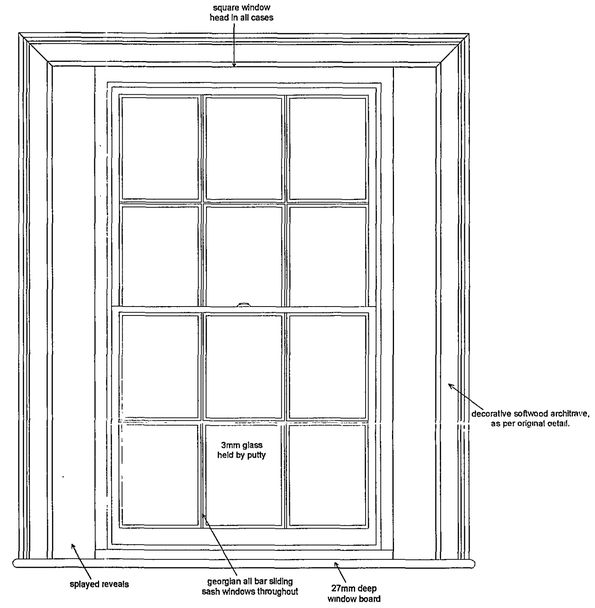


Proposed Internal First Floor
Typical Window Elevation:splayed reveals
(1:10 scale)

Existing Splayed Jamb Detail
(1:10 scale)


Proposed Splayed Jamb Detail :-
1st & 2nd floor Window Sections
(1:10 scale)

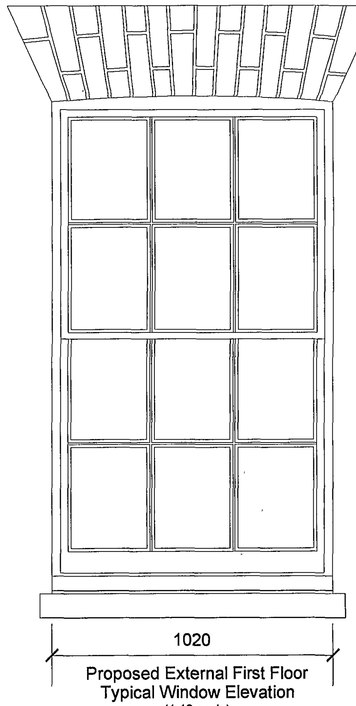

Proposed External First Floor
Typical Window Elevation
(1:10 scale)

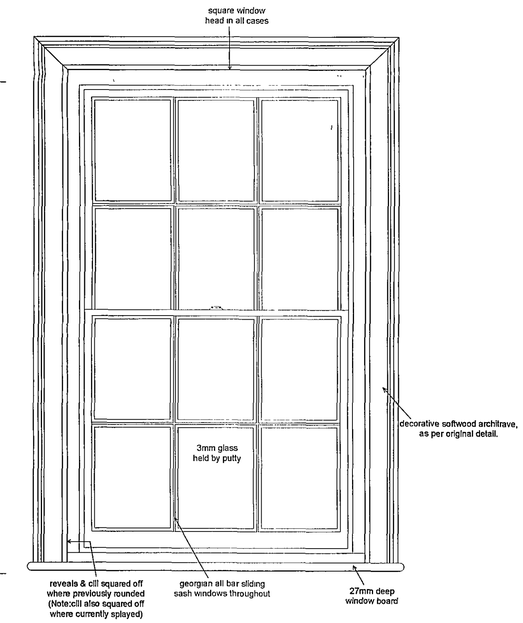

Proposed Internal First Floor
Typical Window Elevation:square reveals
(1:10 scale)

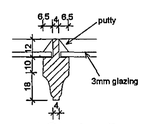

Proposed Glazing Bar
(1:2 scale)

Drawing to be read in conjunction with
schedule of external openings

DETERMINED PLAN

SHDC
Planning & Development
30 OCT 2007
Ref: 1441/07

Rev A General amends to Window sections & stile/glazing bar styles

CB Design Group
Chartered Architects + Planning Consultants
NFU Buildings - Camelgate - Spalding - Lincolnshire PE12 6ET
Telephone 01-775 722241 Fax 01-775 769986
Email enquiries@cblnewhomes.co.uk
Member of The Royal Institute of British Architects
Member of Chartered Institute of Arch Technol Technicians

Client: Castle Building Limited
Scale: 1:10/1:2
Project: Holbeach House, Fleet Road, Holbeach
Date: Oct 2007
Drawn by: LPR
Drawing No.: 2018/022
Title: Window Details Sheet 2
Revision: A

A1