
©Design Copyright reserved. Written consent must be obtained before copying or reproducing this drawing. Do not scale from this drawing, use dimensioned figures only. Contractors are responsible for taking and checking site dimensions. Any discrepancy must be reported to the architect immediately.

SECOND FLOOR LAYOUT

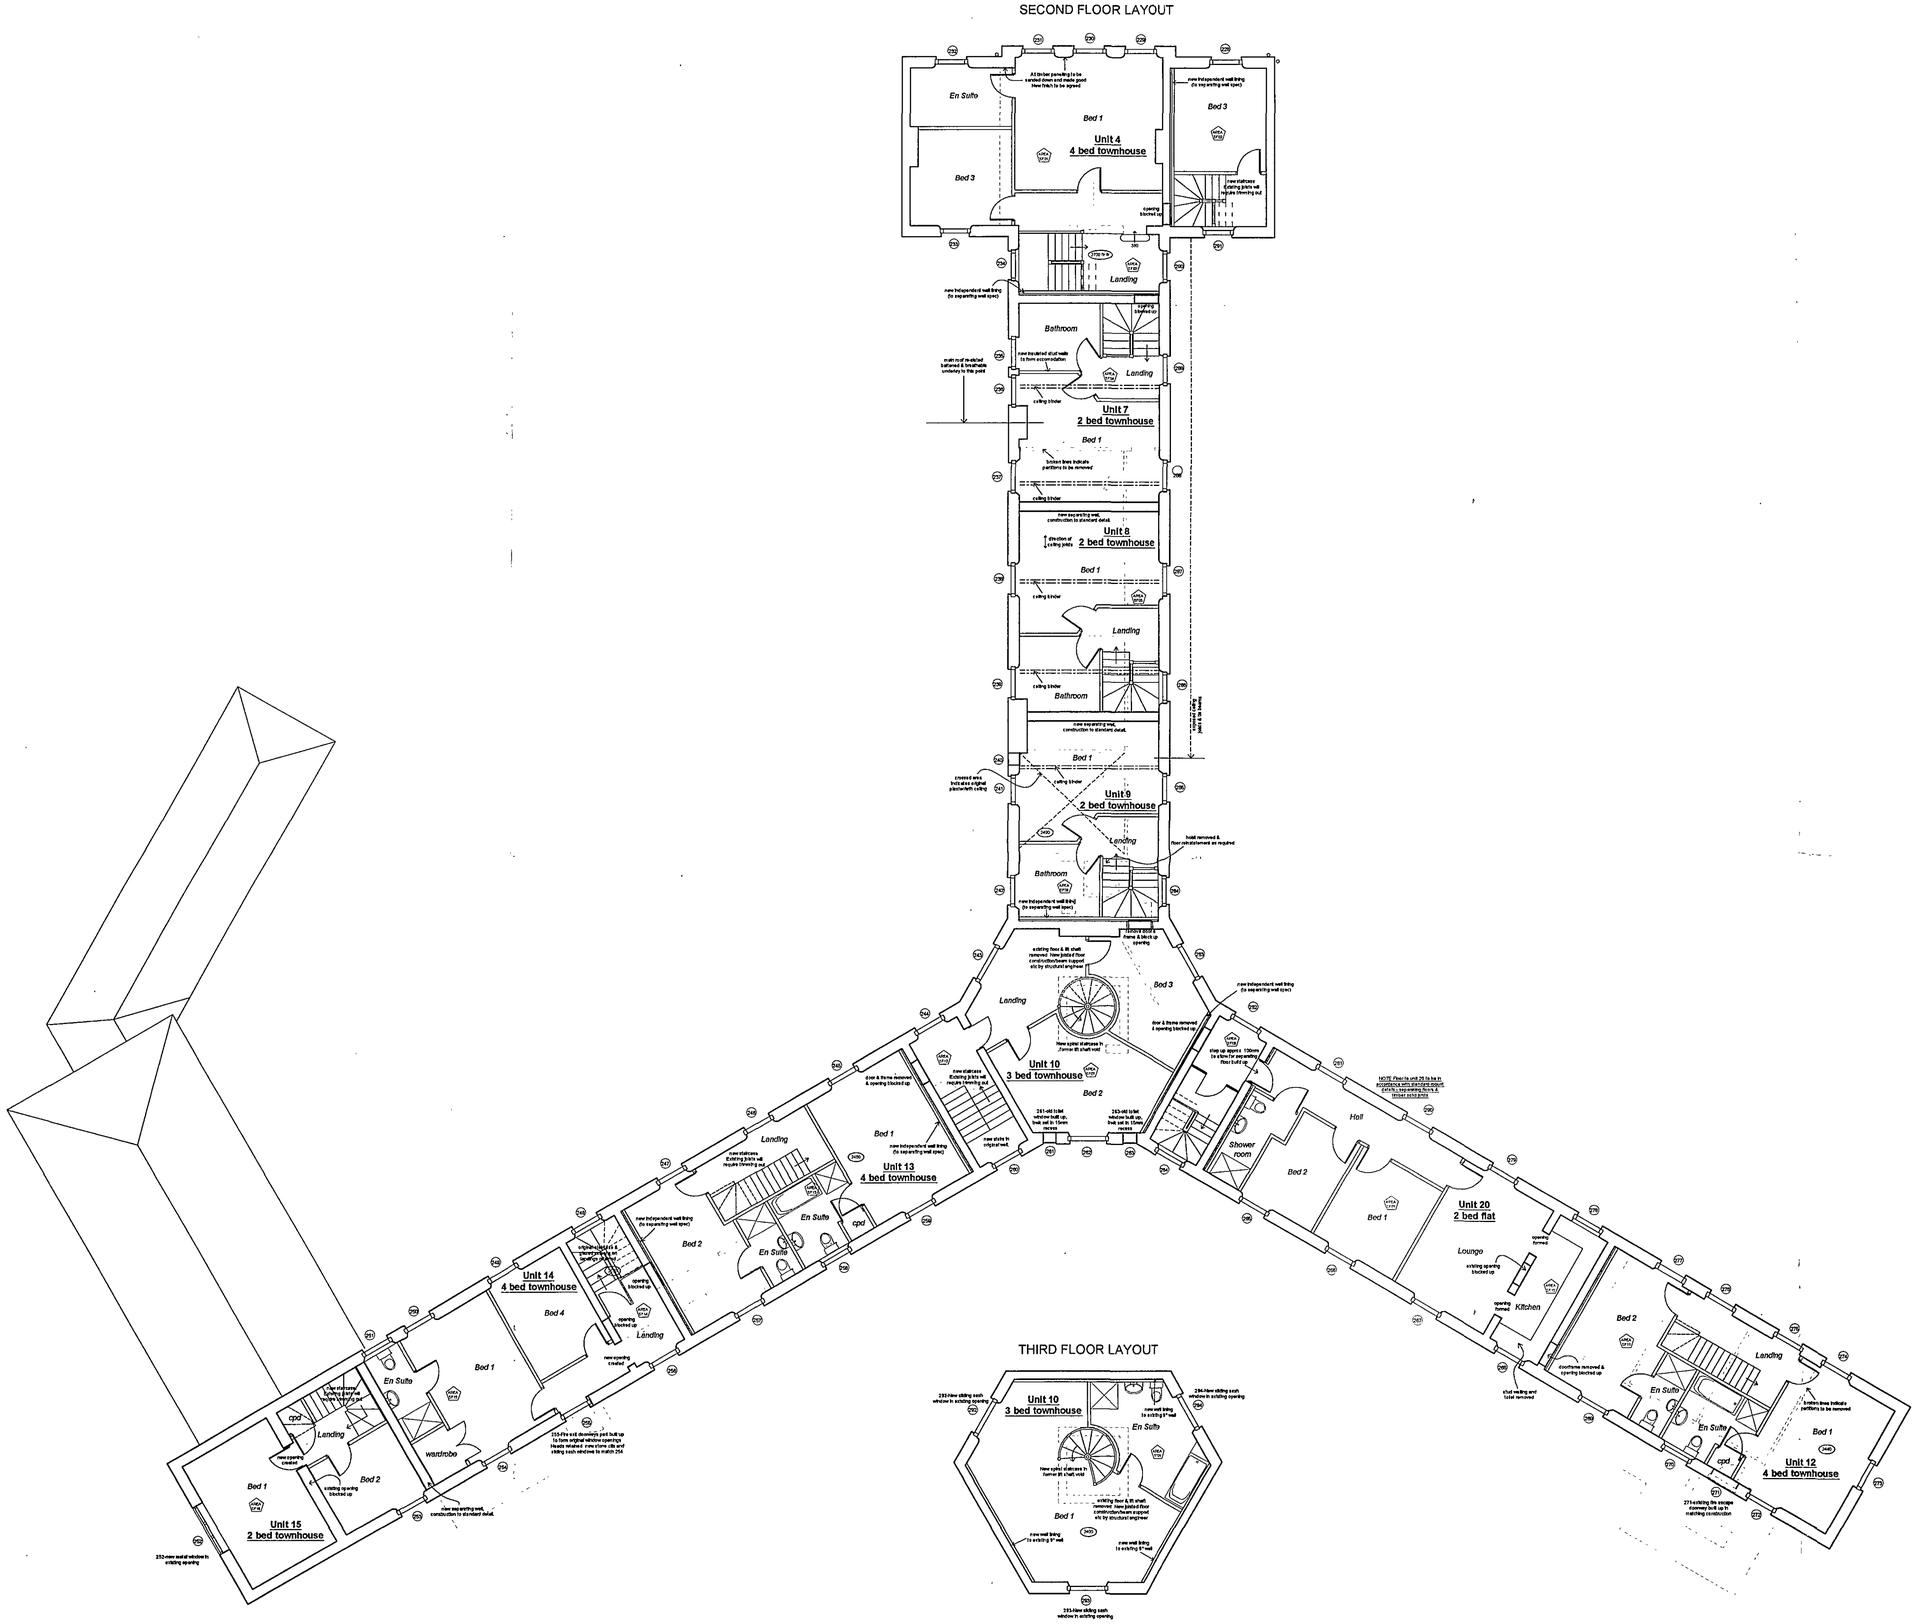

THIRD FLOOR LAYOUT

DETERMINED PLAN

SHDC Planning & Development
30 OCT 2007
144/07

CB Design Group
Chartered Architects + Planning Consultants
NFU Buildings - Camelgate - Spalding - Lincolnshire PE12 6ET
Telephone 01-775 722241 Fax 01-775 769986
Email enquiries@cbinewhomes.co.uk
Members of The Royal Institute of British Architects
Members of Chartered Institute of Arch Technologists

Client: Castle Building Limited
Scale: 1:100
Project: Holbeach House, Fleet Road, Holbeach
Date: June 2007
Drawn by: LPR
Drawing No.: 2018/019
Title: Proposed 2nd & 3rd Floor Layouts
Revision:

A1