

©Design Copyright reserved Written consent must be obtained before copying or reproducing this drawing
Do not scale from this drawing, use dimensioned figures only. Contractors are responsible for taking and checking site dimensions Any discrepancy must be reported to the architect immediately.


PROPOSED ELEVATION 'F'

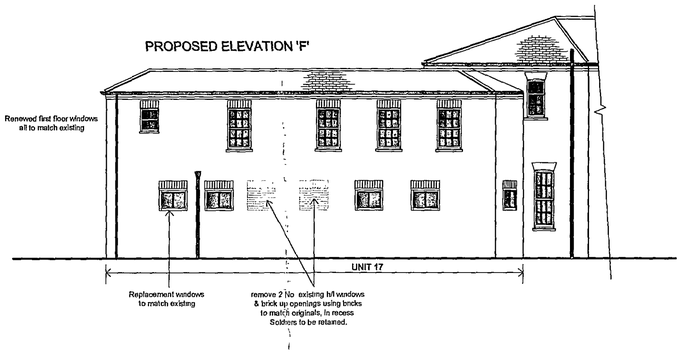


PROPOSED ELEVATION 'G'

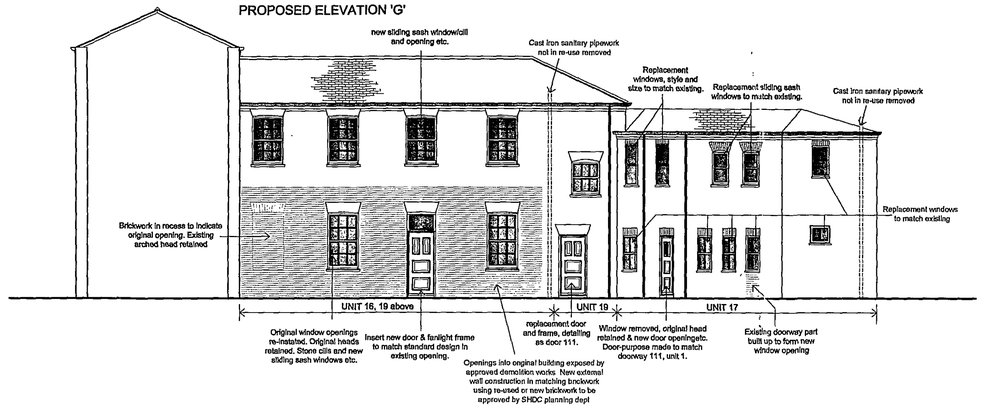

PROPOSED ELEVATION 'H'

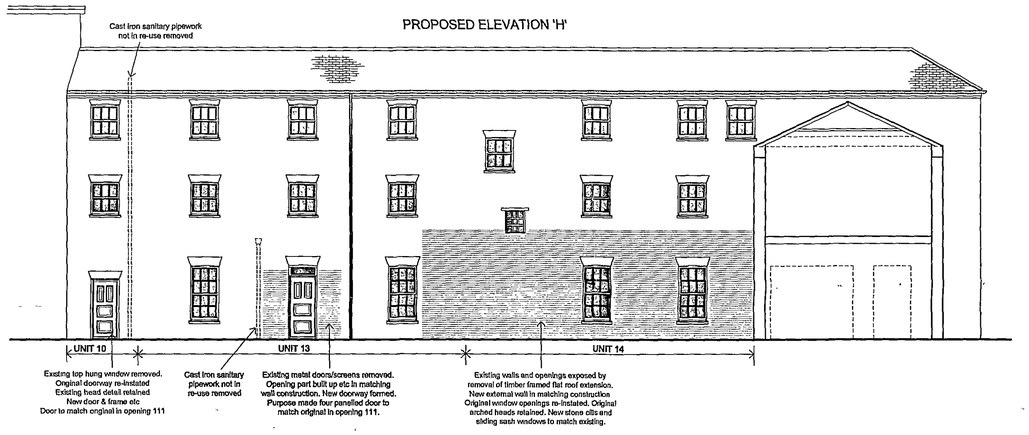

PROPOSED ELEVATION 'J'

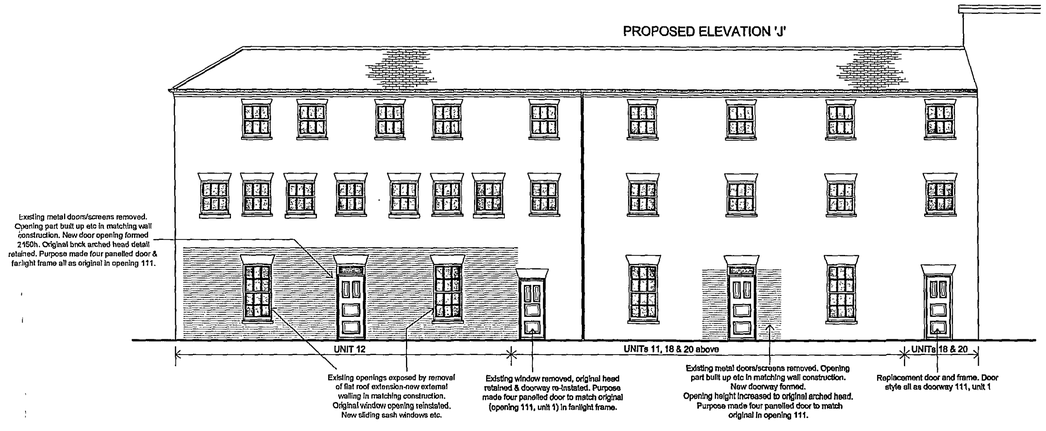

GENERAL NOTES-

Original walls with render finish exposed by approved demolition of flat roofed extensions to be taken down and rebuilt in matching construction.
Facing brick type/make to be agreed before work commences.

Drawing to be read in conjunction with external opening, doors and window schedule.

SHDC Planning & Development 30 OCT 2007 Ref: 1441/07

DETERMINED PLAN

Rev A Horns taken off sash windows 10/07

CB Design Group
Chartered Architects + Planning Consultants
NFU Buildings - Camelgate - Spalding - Lincolnshire PE12 6ET
Telephone 01-775 722241 Fax 01-775 769986
Email enquires@cbinewhomes co.uk
Members of The Royal Institute of British Architects
Members of Chartered Institute of Architectural Technologists

Client: Castle Building Limited
Scale: 1:100
Project: Holbeach House, Fleet Road, Holbeach
Date: June 2007
Drawn by: LPR
Drawing No.: 2018/016
Title: Proposed Elevations F,G,H & J
Revision: A

A1