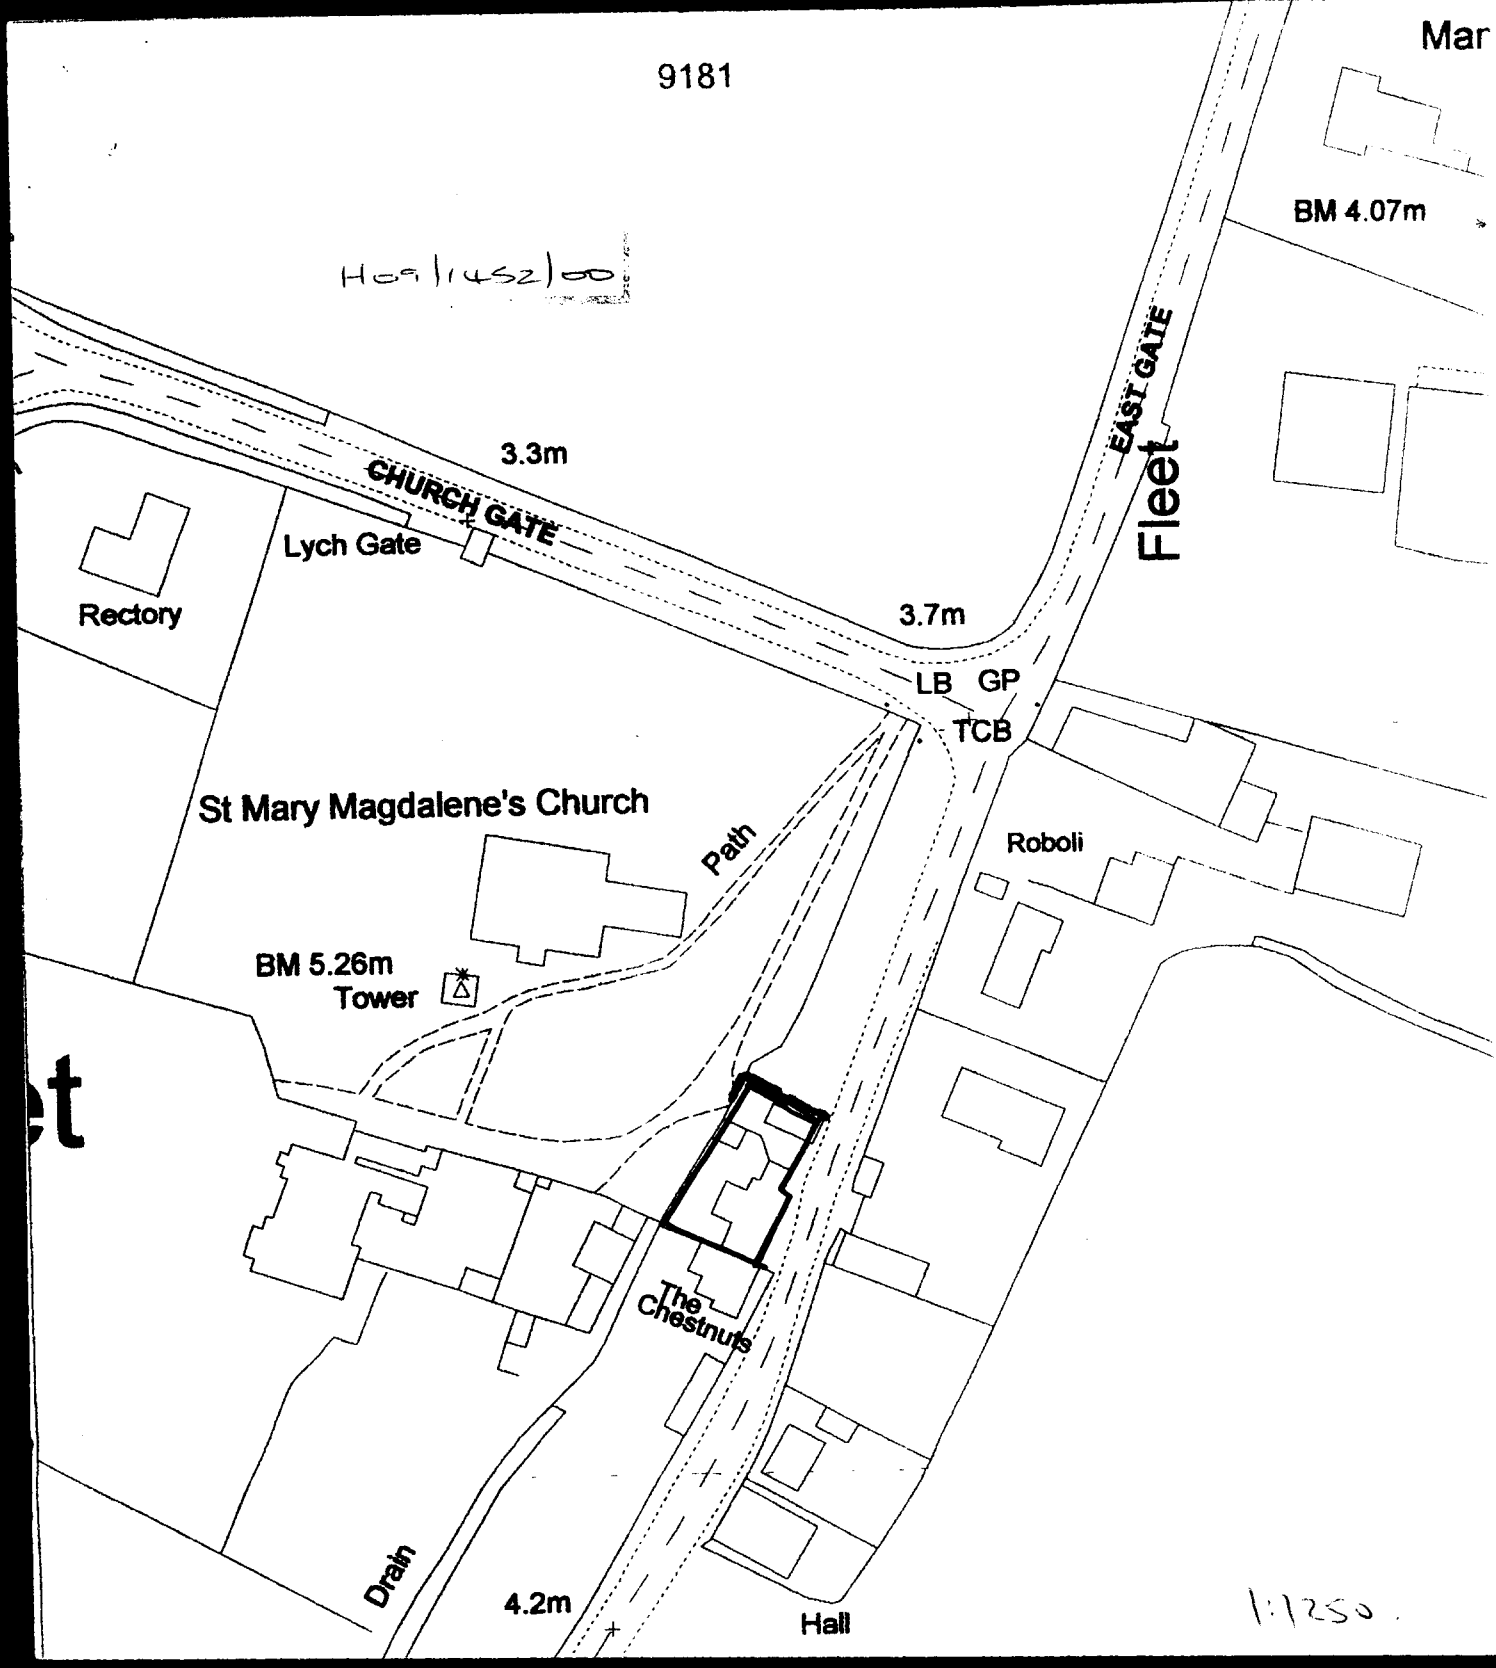
9181
Mar
BM 4.07m
EAST GATE
Fleet
3.3m
CHURCH GATE
Lych Gate
Rectory
3.7m
LB
GP
TCB
St Mary Magdalene's Church
Path
Roboli
BM 5.26m
Tower
The Chestnuts
Drain
4.2m
Hall
1:1250.

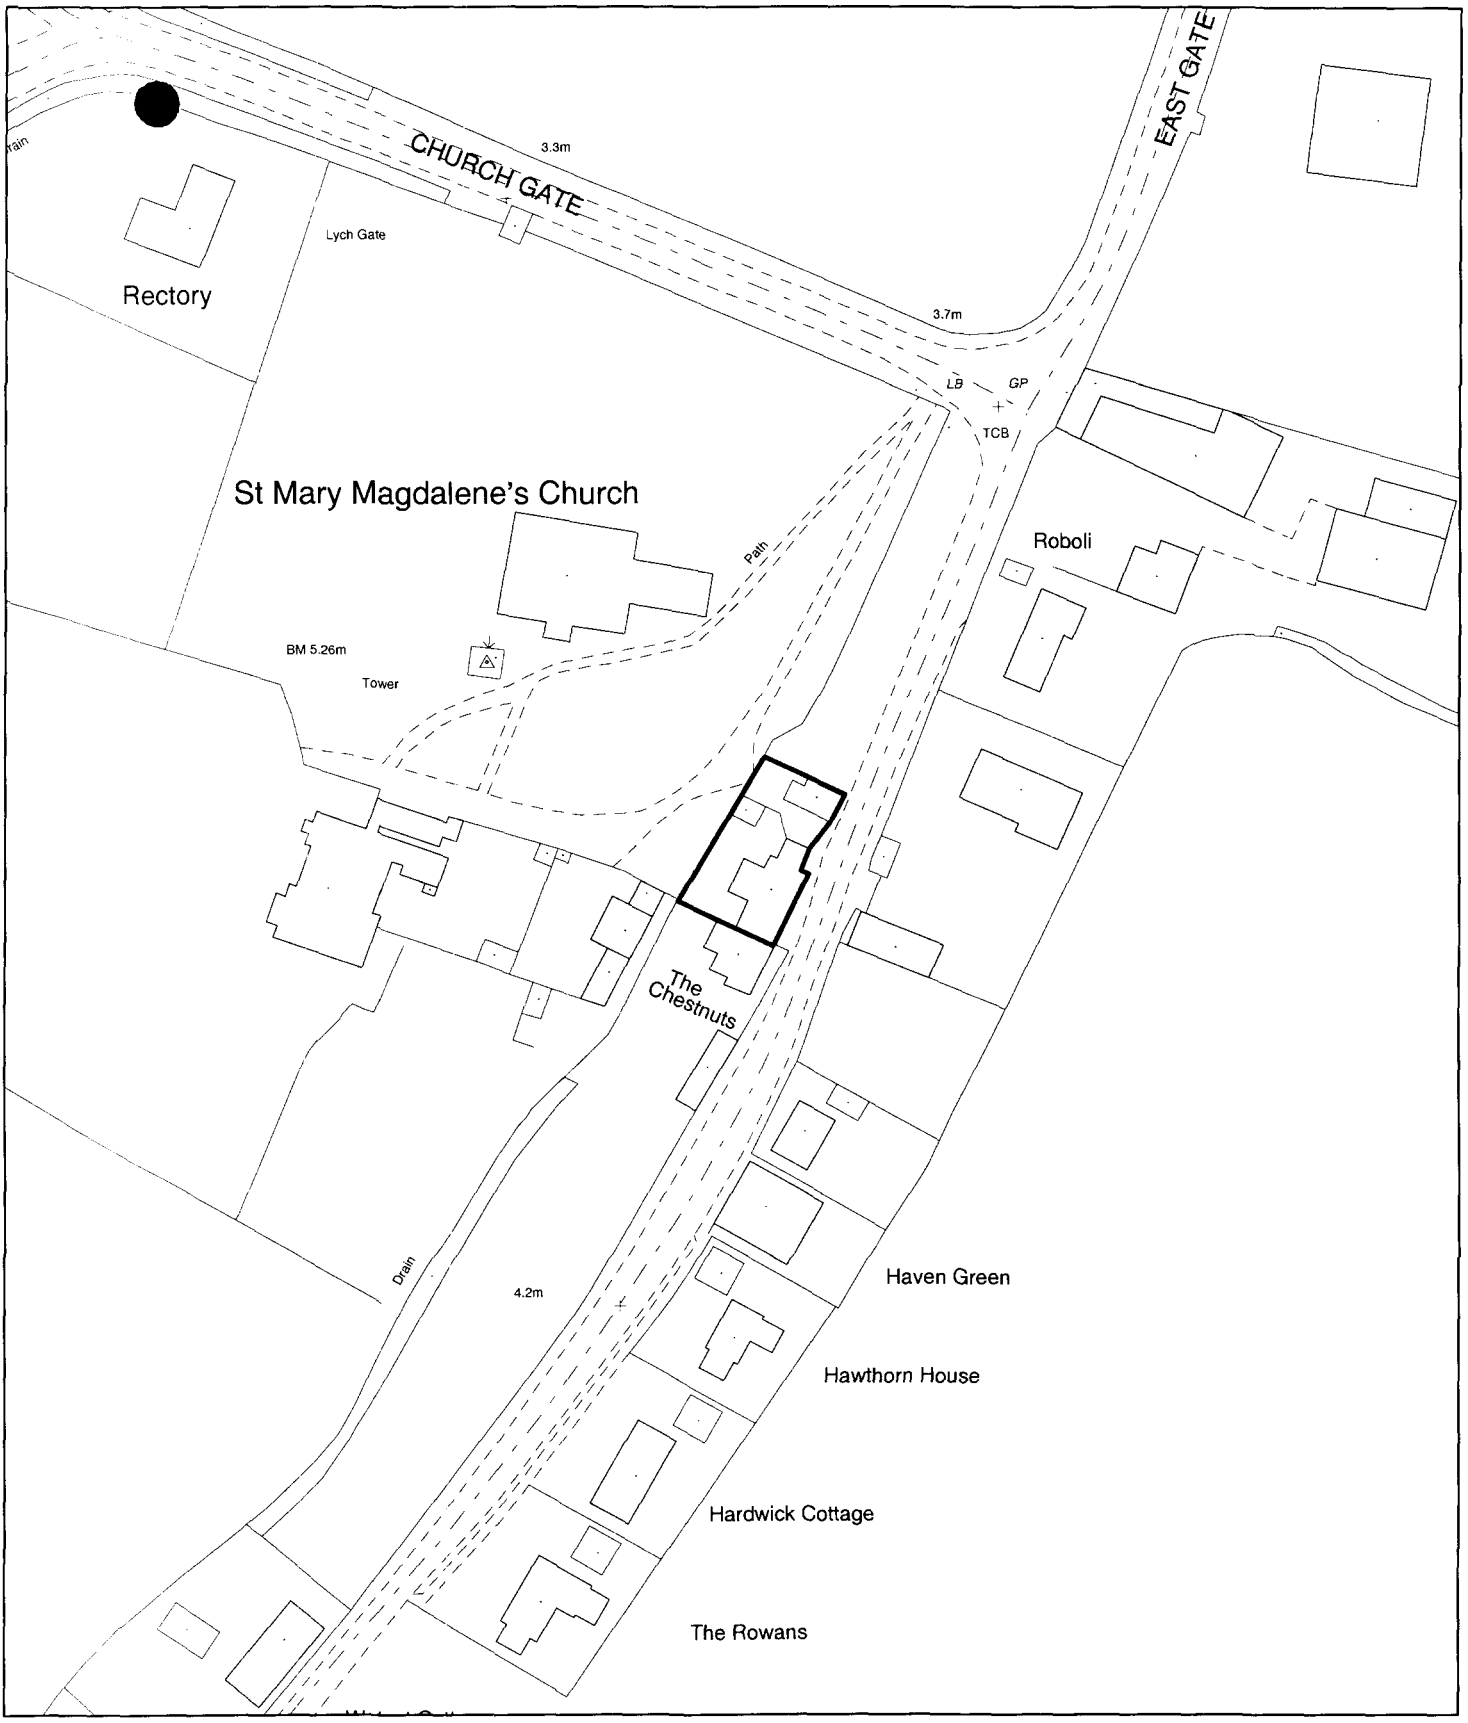

SOUTH HOLLAND DISTRICT COUNCIL

Planning Application Location Plan
Ward Member Notification

FILE COPY

H05/1452/00

Scale: 1:1250

Housing and Planning Services Department

Council Offices, Priory Road, Spalding, Lincolnshire
PE11 2XE

PLEASE DO NOT COPY THIS PLAN
This map is reproduced from Ordnance Survey material with permission of Ordnance Survey on behalf of Her Majesty's Stationery Office (c) Crown copyright. Unauthorised reproduction infringes Crown copyright and may lead to prosecution or civil proceedings. South Holland District Council LA079413 2000

N