
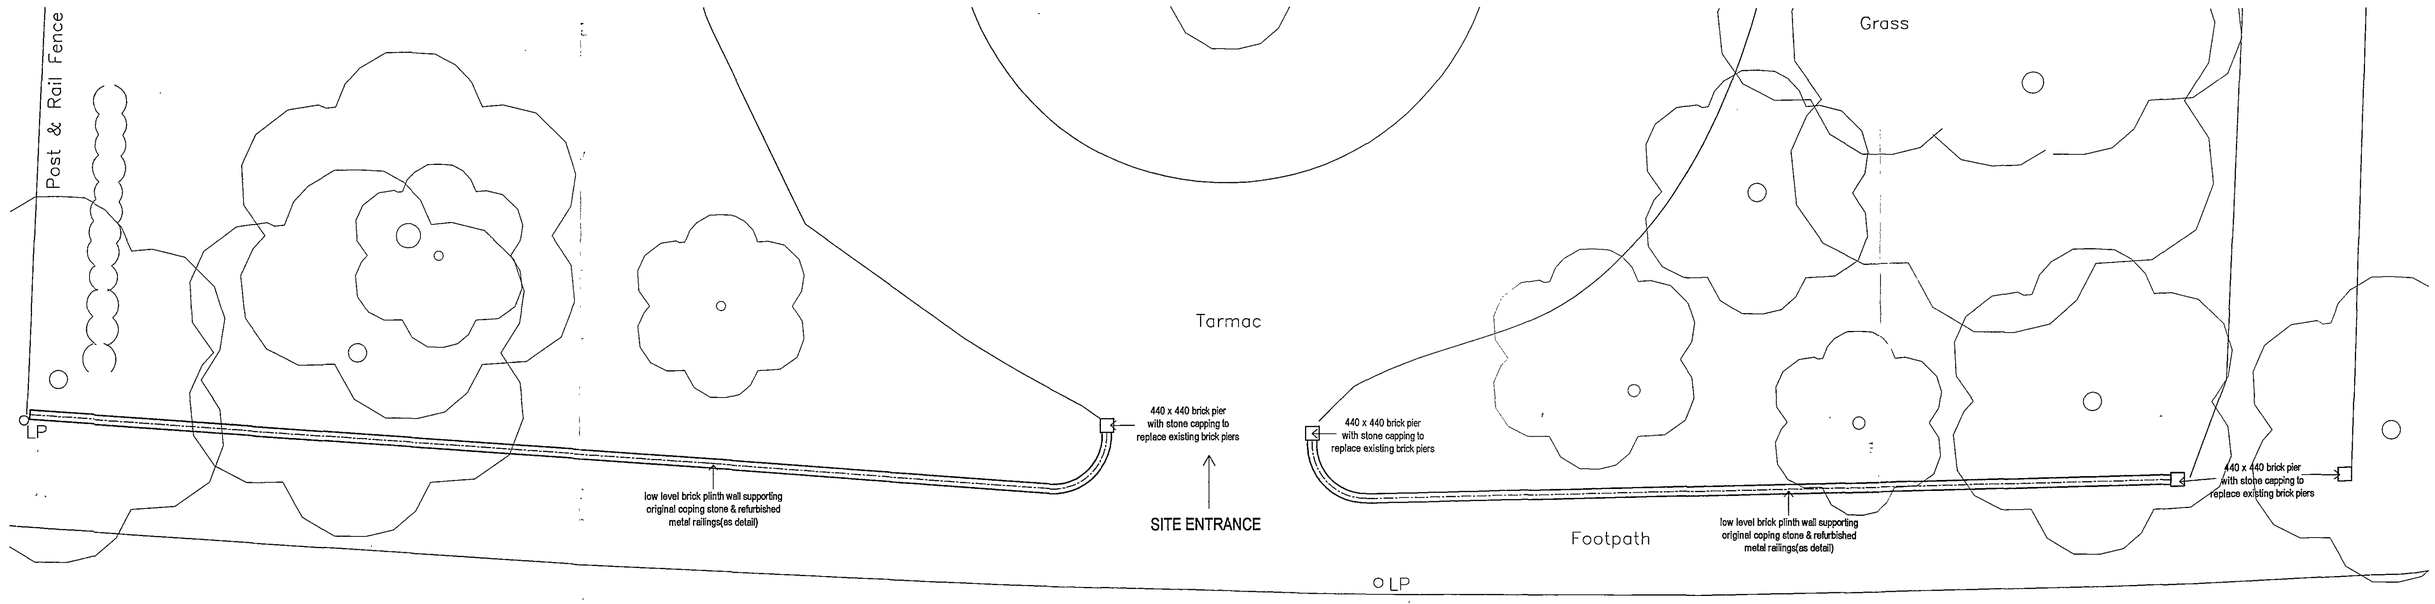


Fleet Road

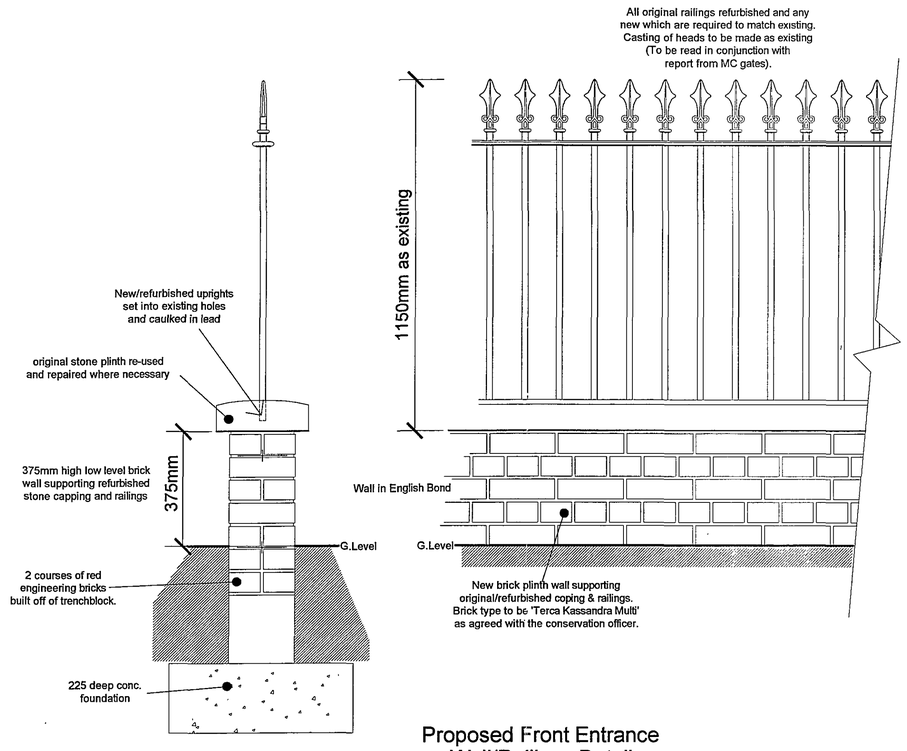

Proposed Front Entrance
Wall/Railings Detail
(1:10 scale)

DETERMINED PLAN
SHDC
Planning & Development
- 7 NOV 2007
Ref: 1480/07

Rev A English Brick bonding specified. 10/07 LR

CB Design Group
Chartered Architects + Planning Consultants
NFU Buildings - Camelgate - Spalding - Lincolnshire PE12 6ET
Telephone 01-775 722241 Fax 01-775 769986
Email enquiries@cbinewhomes co.uk
Members of The Royal Institute of British Architects
Members of Chartered Institute of Architectural Technologists

Client
Castle Building Limited

Scale
1:100/1:10

Project
Holbeach House
Fleet Road
Holbeach

Date
October 2007

Drawn by
LPR

Drawing No.
2018/024

Title
Entrance Wall Details

Revision
A