
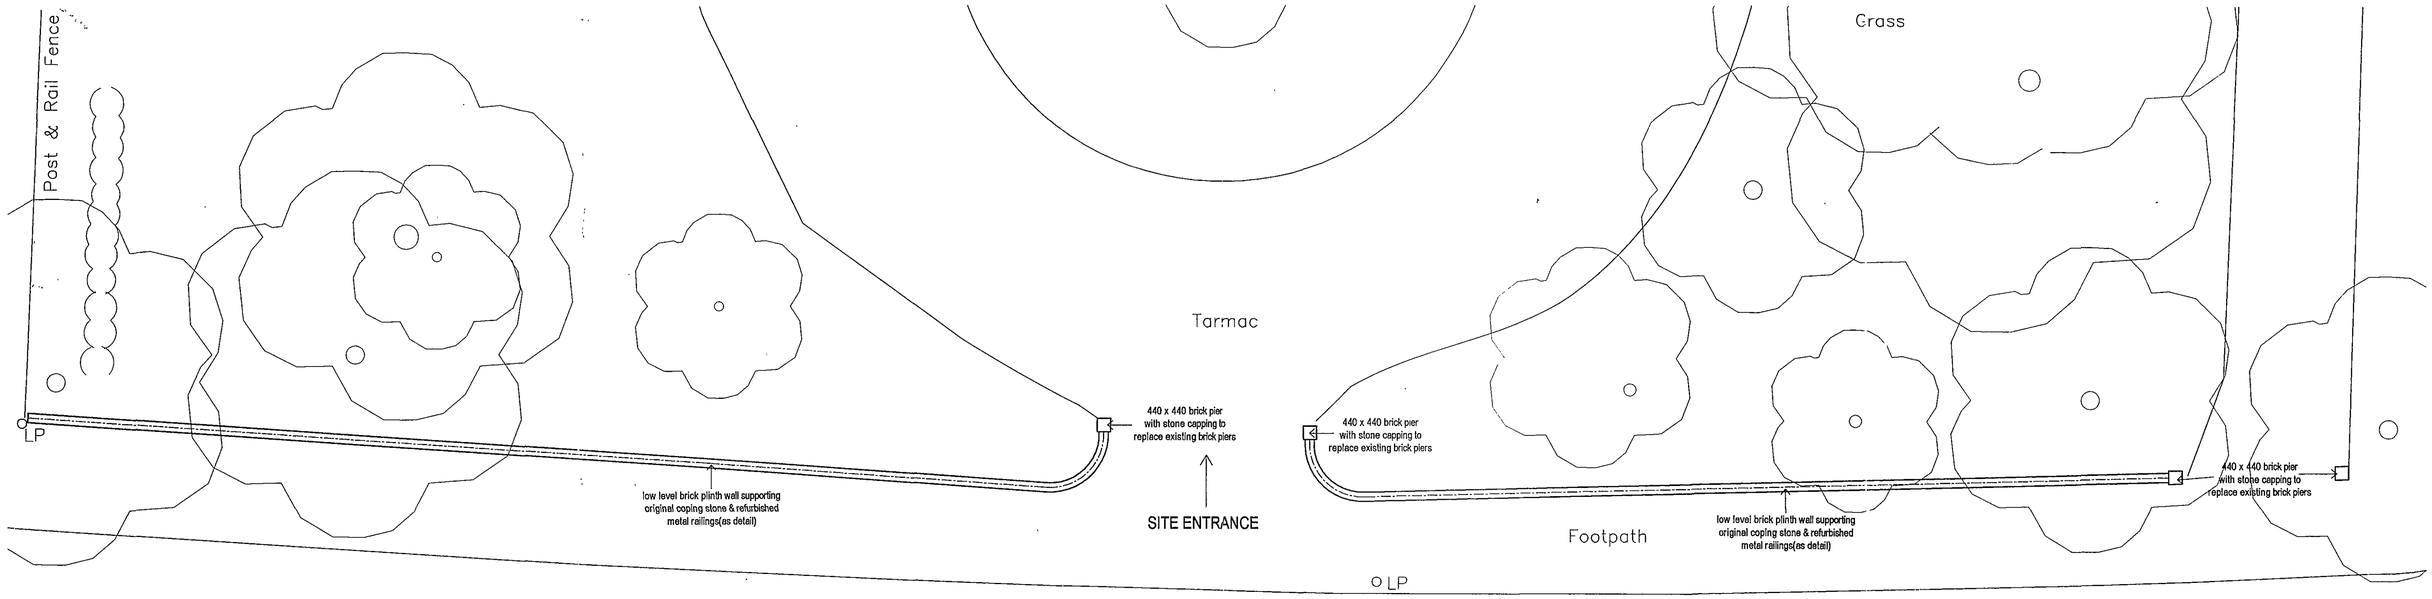


Fleet Road

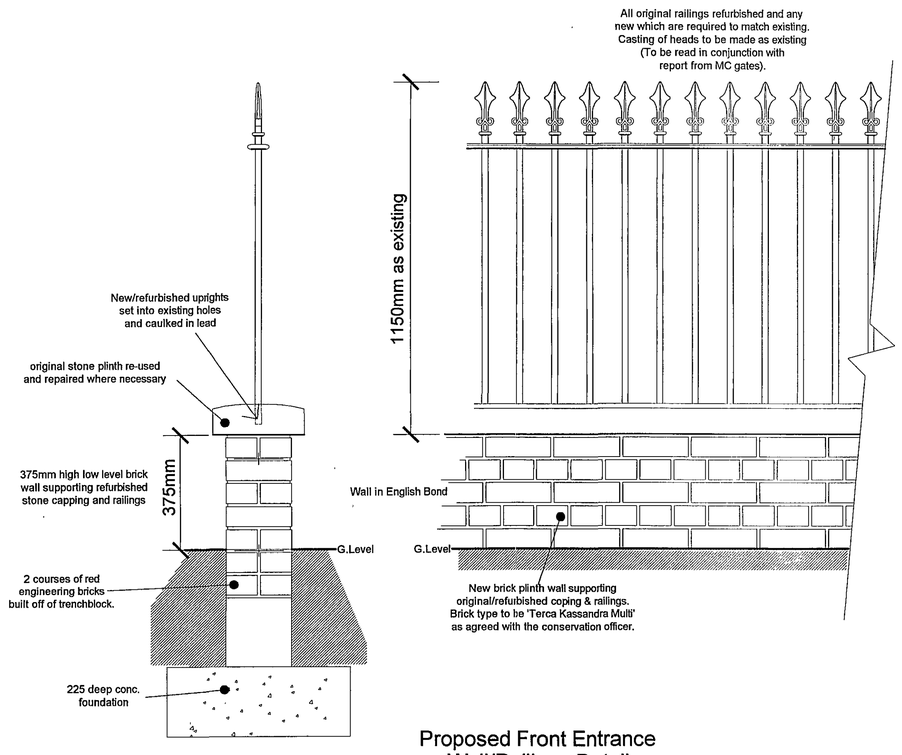

SECTION

Proposed Front Entrance Wall/Railings Detail
(1:10 scale)

Planning & Development
- 7 NOV 2007
Ref: 1981/07

DETERMINED
PLAN

Rev A English Brick bonding specified. 10/07 LR

CB Design Group
Chartered Architects + Planning Consultants
NFU Buildings - Camelgate - Spalding - Lincolnshire PE12 6ET
Telephone 01-775 722241 Fax 01-775 769986
Email enquiries@cblnewhomes.co.uk
Member of The Royal Institute of British Architects
Member of Chartered Institute of Architectural Technologists

Client: Castle Building Limited

Scale: 1:100/1:10

Project: Holbeach House, Fleet Road, Holbeach

Date: October 2007

Drawn by: LPR

Drawing No.: 2018/024

Title: Entrance Wall Details

Revision: A