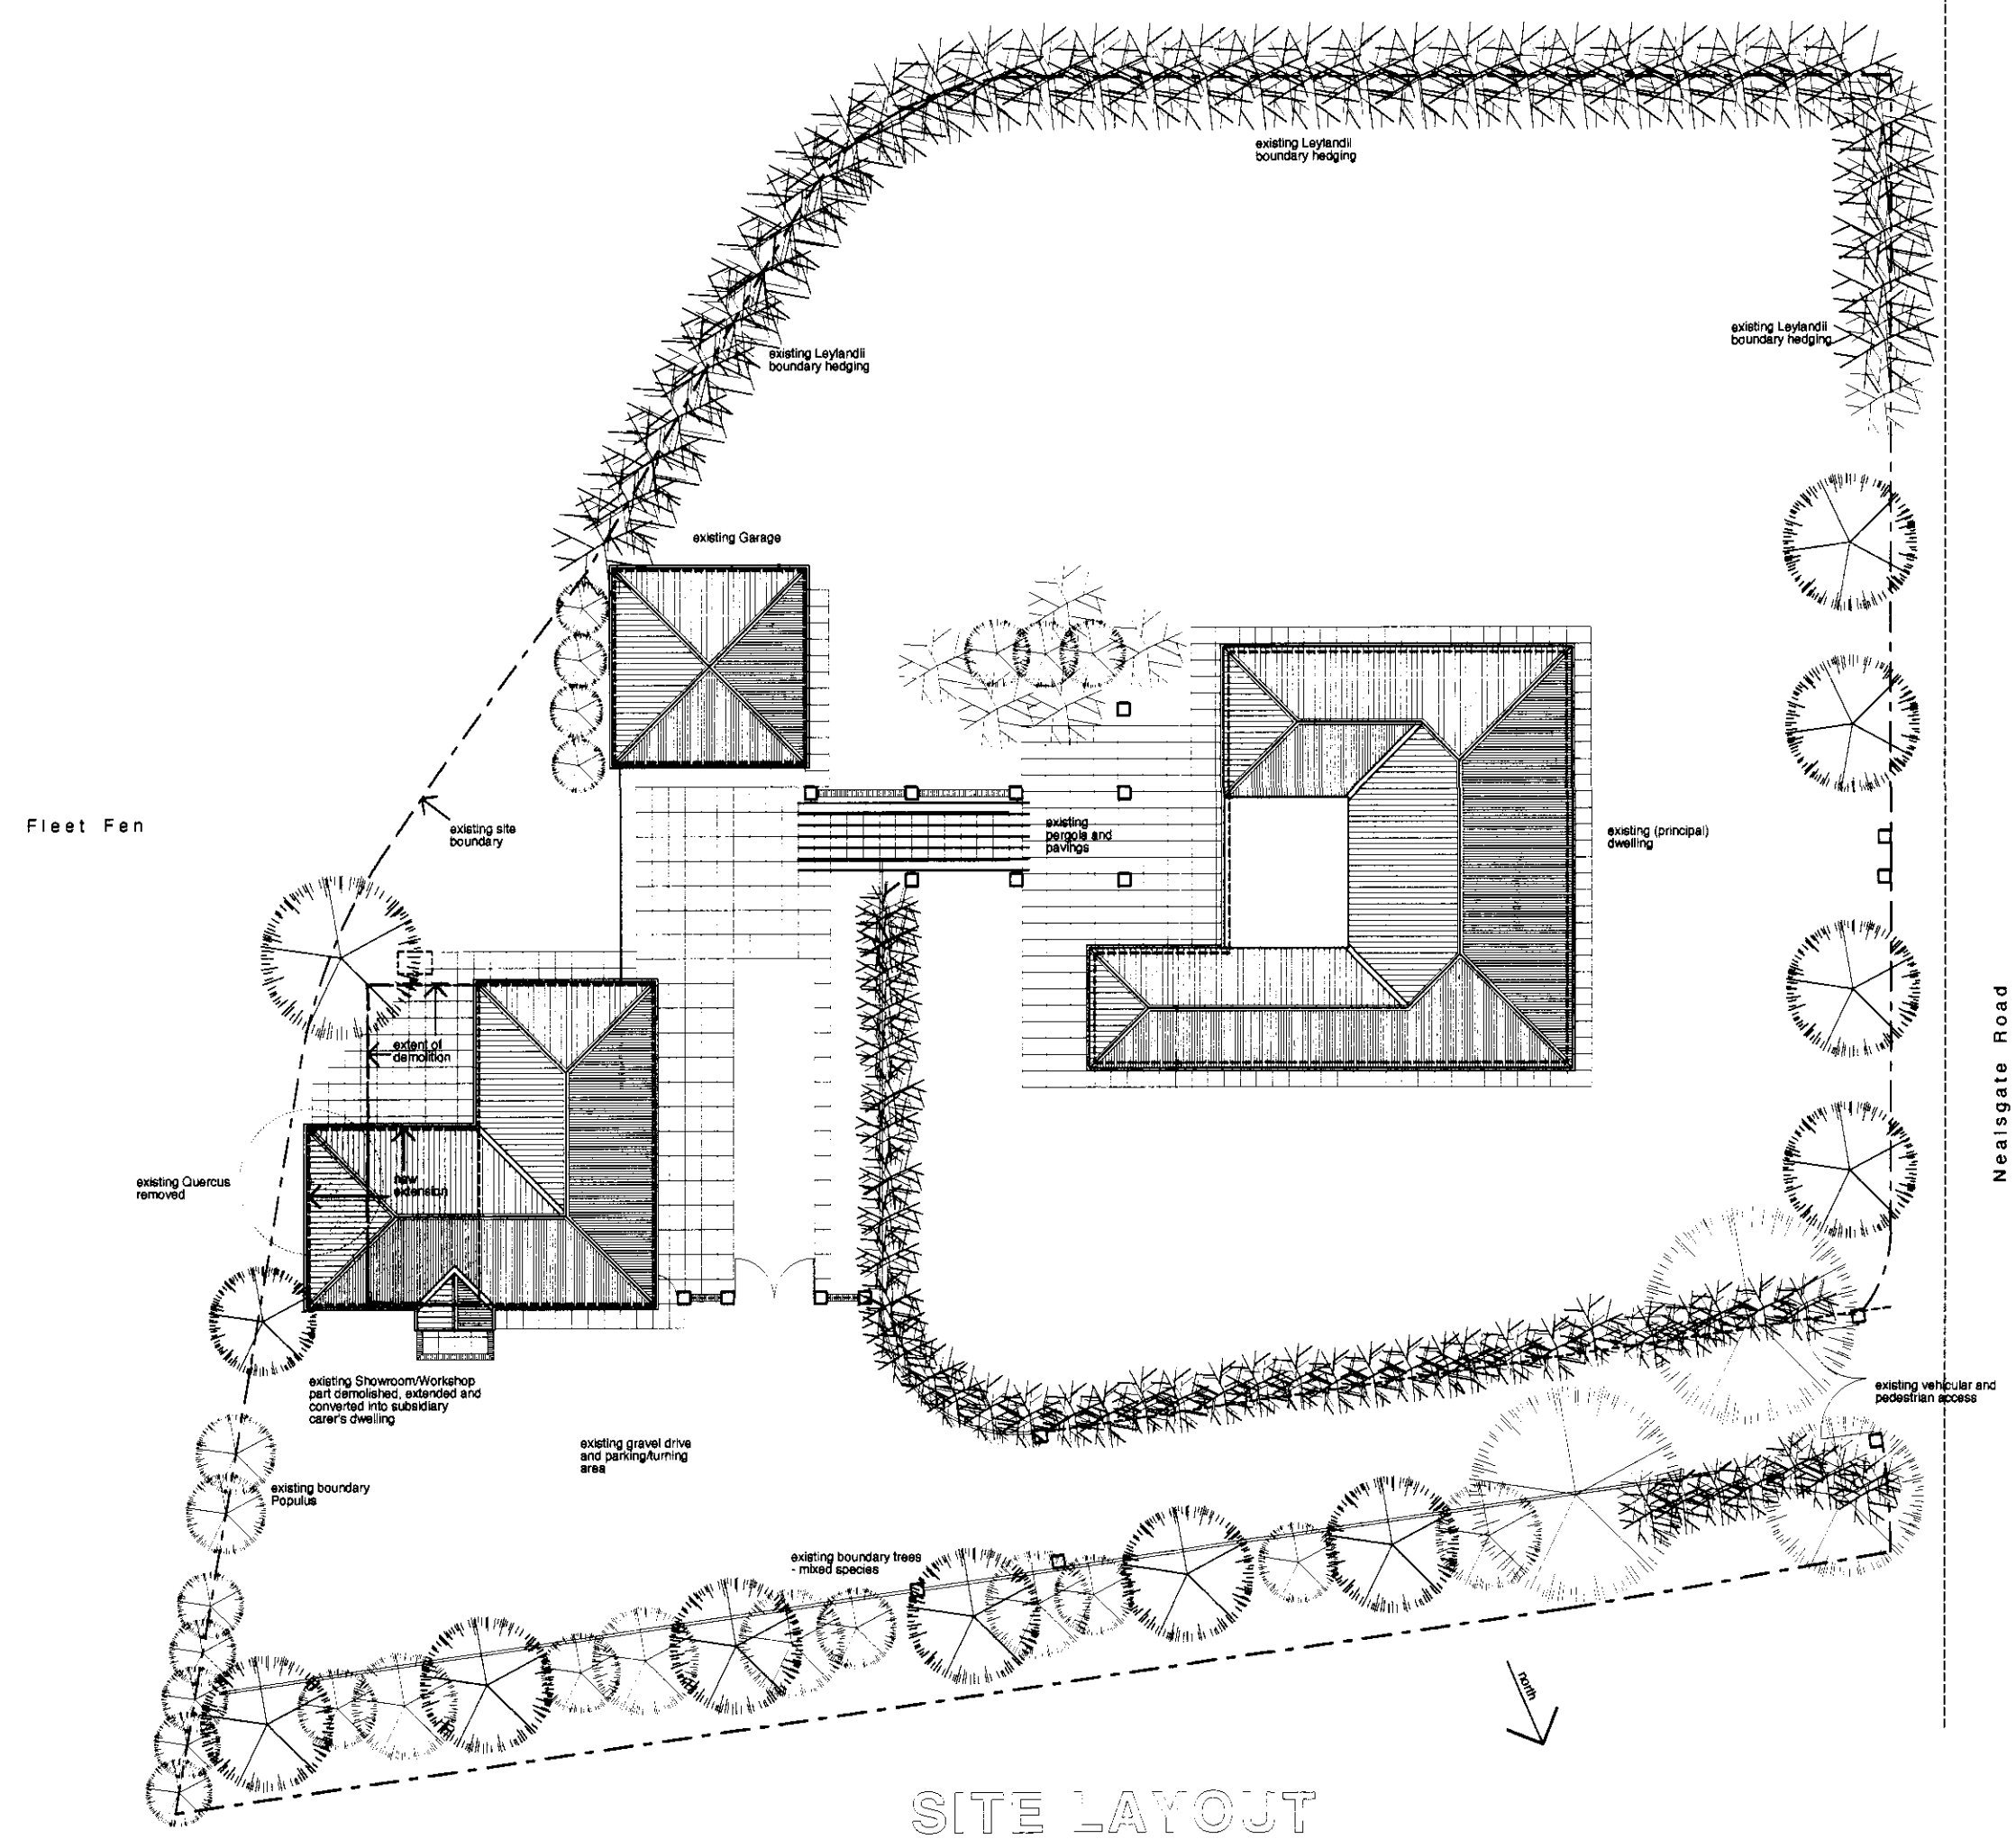


SITE LAYOUT

SOUTH HOLLAND DC
HOUSING & PLANNING
29 DEC 2000
Ref. 1499/00

Client

MR & MRS C WYATT

Project

CONVERSION OF BUILDING
FOXCLIFFE
HOLBEACH ST JOHN
SPALDING

Title

SCHEME DESIGN PROPOSALS:
SITE LAYOUT


PROJECT	DRAWING	amd
047	003	

scale	date	drawn
1:250	12.00	


Richard Lowe BA BArch RIBA
Chartered Architect

4 Brambles Close
Four Marks
Alton
Hampshire
GU34 5DR


Tel: 01420 565647
Fax: 01420 565687
E-mail: ralowe@talk21.com

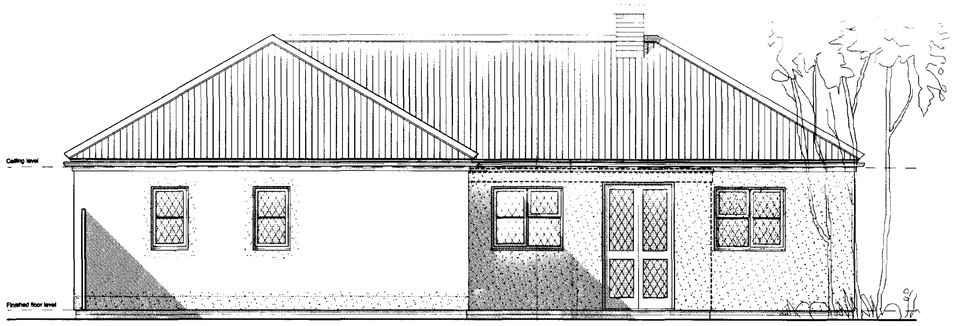


SOUTH ELEVATION

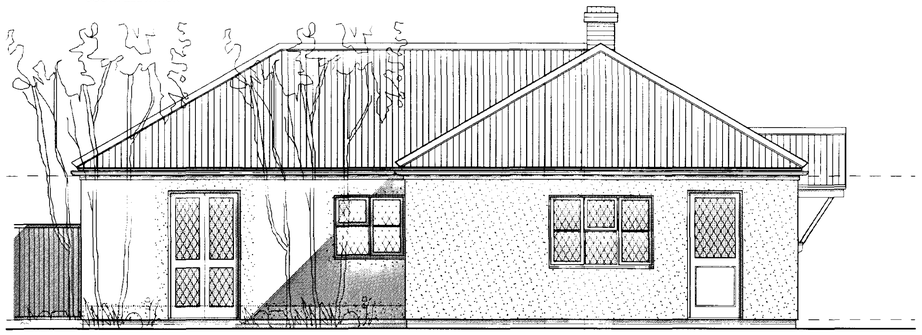

EAST ELEVATION (FACING FLEET FEN)

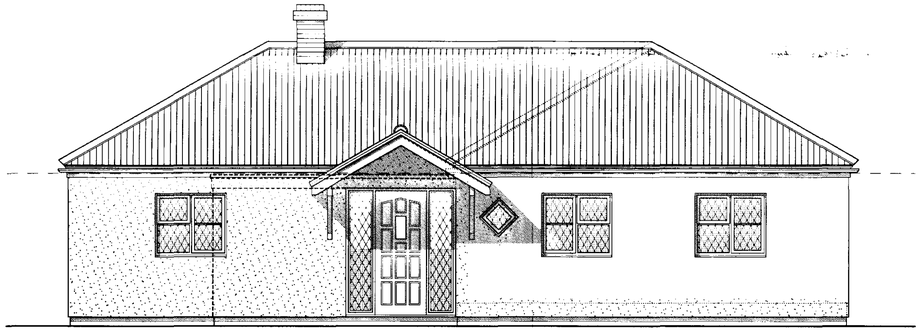

NORTH ELEVATION FACING HAWTHORNE LODGE

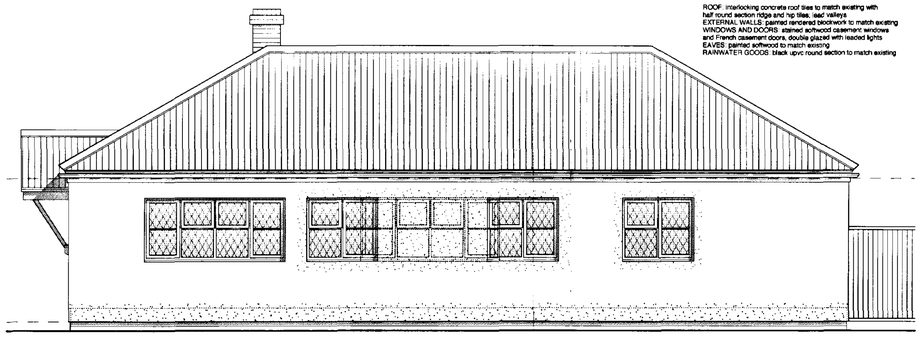


WEST ELEVATION FACING FOXCLIFFE

EXTERNAL FINISHES:

ROOF: interlocking concrete roof tiles to match existing with half round section ridge and hip tiles, lead valleys
EXTERNAL WALLS: painted rendered blockwork to match existing
WINDOWS AND DOORS: stained softwood casement windows and French casement doors, double glazed with leaded lights
EAVES: painted softwood to match existing
RAINWATER GOODS: black upvc round section to match existing

ELEVATIONS

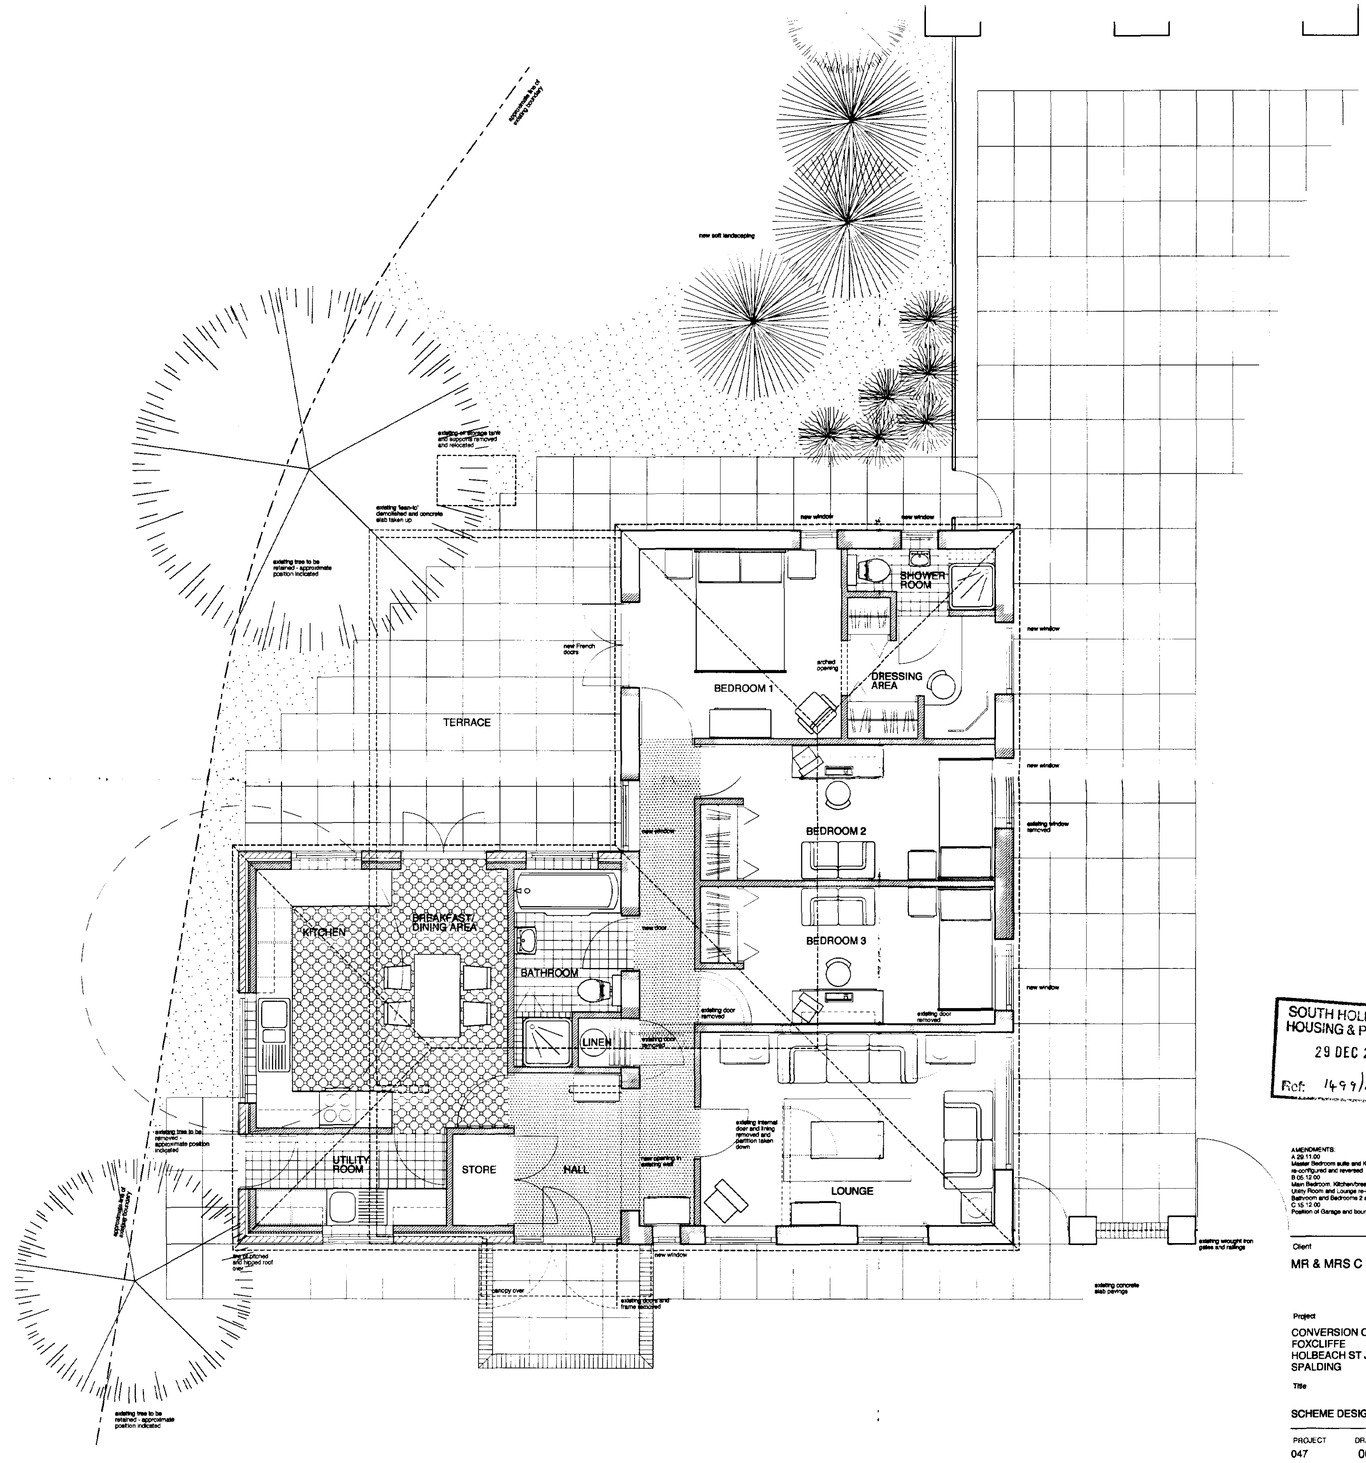

FLOOR PLAN

SOUTH HOLLAND DC
HOUSING & PLANNING
29 DEC 2000
Ref: 1499/00

AMENDMENTS:
A 29.11.00
Master Bedroom suite and Kitchen/Utility Room re-configured and reversed
B 05.12.00
Main Bedroom, Kitchen/breakfast area, Utility Room and Lounge re-configured. Bathroom and Bedrooms 2 and 3 enlarged
C 15.12.00
Position of Garage and boundary corrected

Client
MR & MRS C WYATT

Project
CONVERSION OF BUILDING
FOXCLIFFE
HOLBEACH ST JOHN
SPALDING

Title
SCHEME DESIGN PROPOSALS


PROJECT	DRAWING	amd
047	002	C

scale	date	drawn
1:50	11.00	


Richard Lowe BA BArch RIBA
Chartered Architect

4 Brambles Close
Four Marks
Alton
Hampshire
GU34 5DR


Tel: 01420 565647
Fax: 01420 565687
E-mail: rallowe@talk21.com

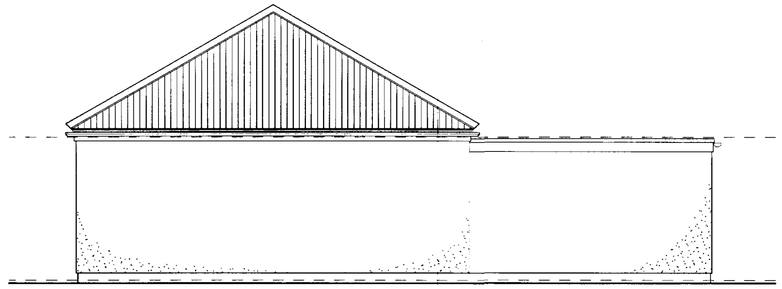


SOUTH ELEVATION

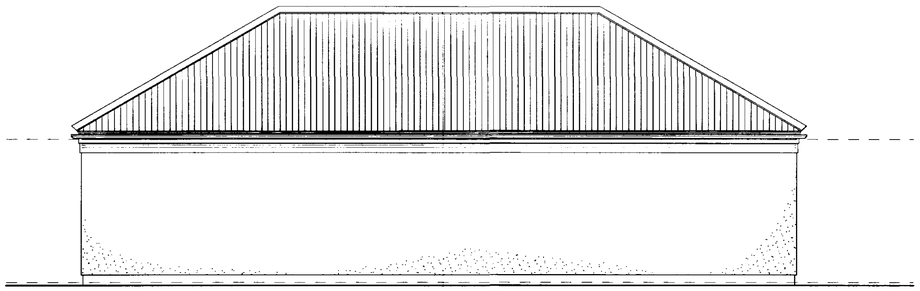


EAST ELEVATION (FACING FLEET FEN)

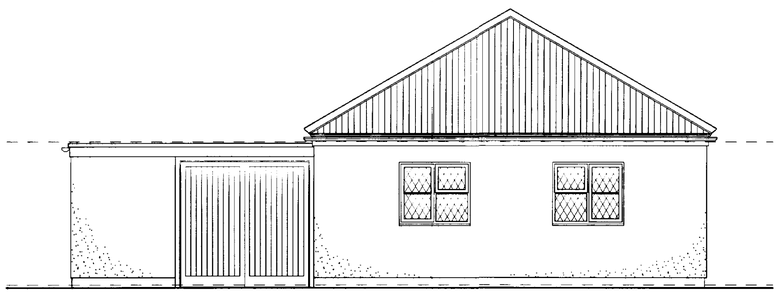

NORTH ELEVATION FACING HAWTHORNE LODGE

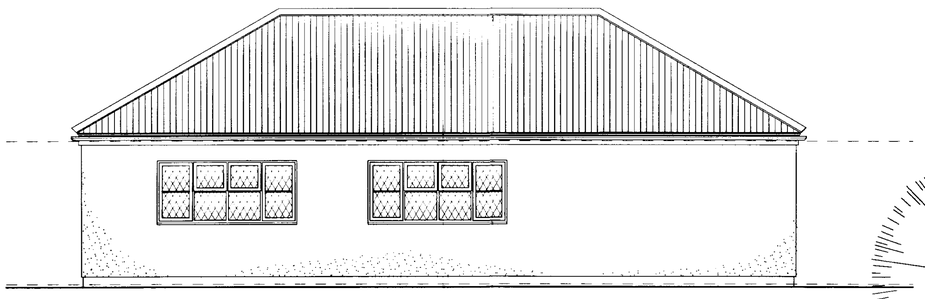

WEST ELEVATION FACING FOXCLIFFE

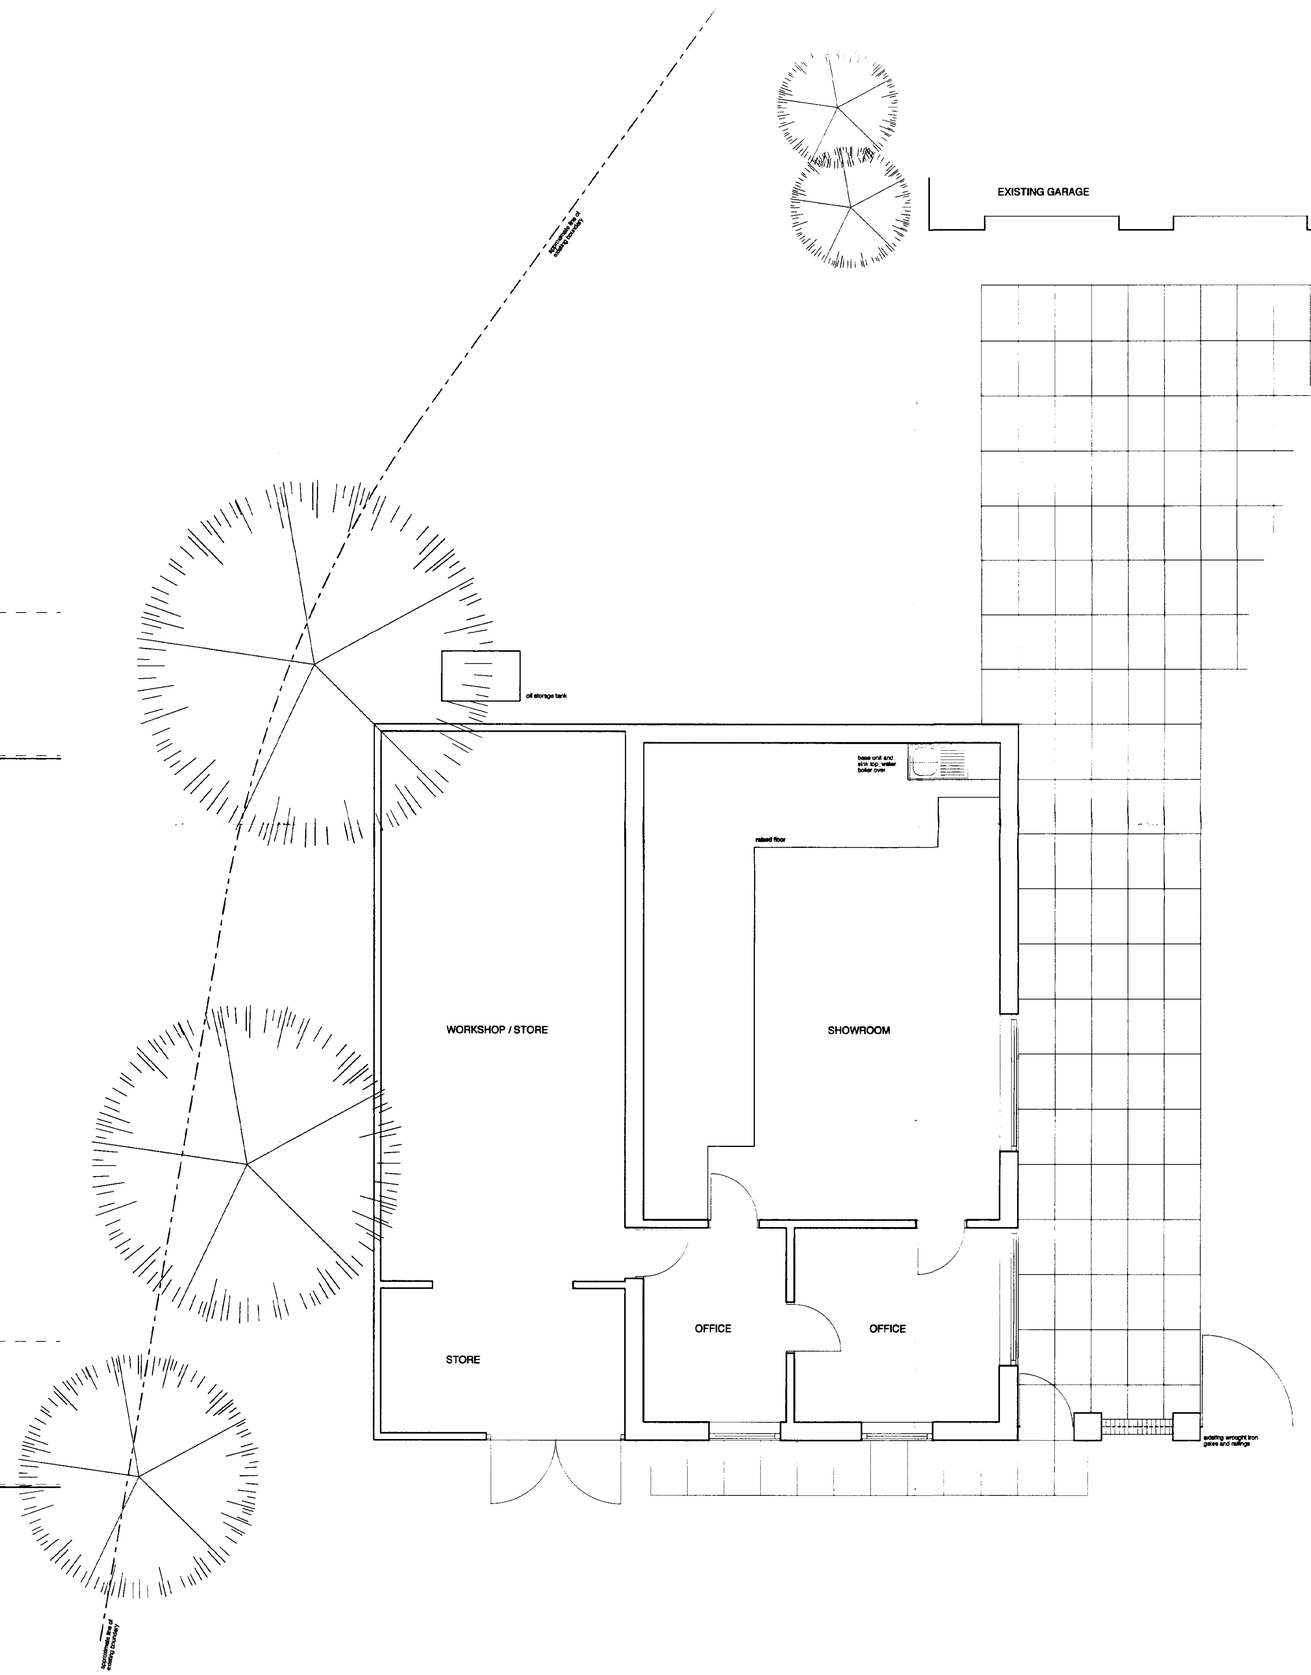

SOUTH HOLLAND DC
HOUSING & PLANNING
26 FEB 2001
Ref. 1499/00

Client

MR & MRS C WYATT

Project

CONVERSION OF BUILDING
FOXCLIFFE
HOLBEACH ST JOHN
SPALDING

Title

SURVEY AS EXISTING

PROJECT	DRAWING	amd
047	004	

scale	date	drawn
1:50	01.01	

Richard Lowe BA BArch RIBA
Chartered Architect

4 Brambles Close
Four Marks
Alton
Hampshire
GU34 5DR

Tel: 01420 565647
Fax: 01420 565687
E-mail: ralowe@talk21.com