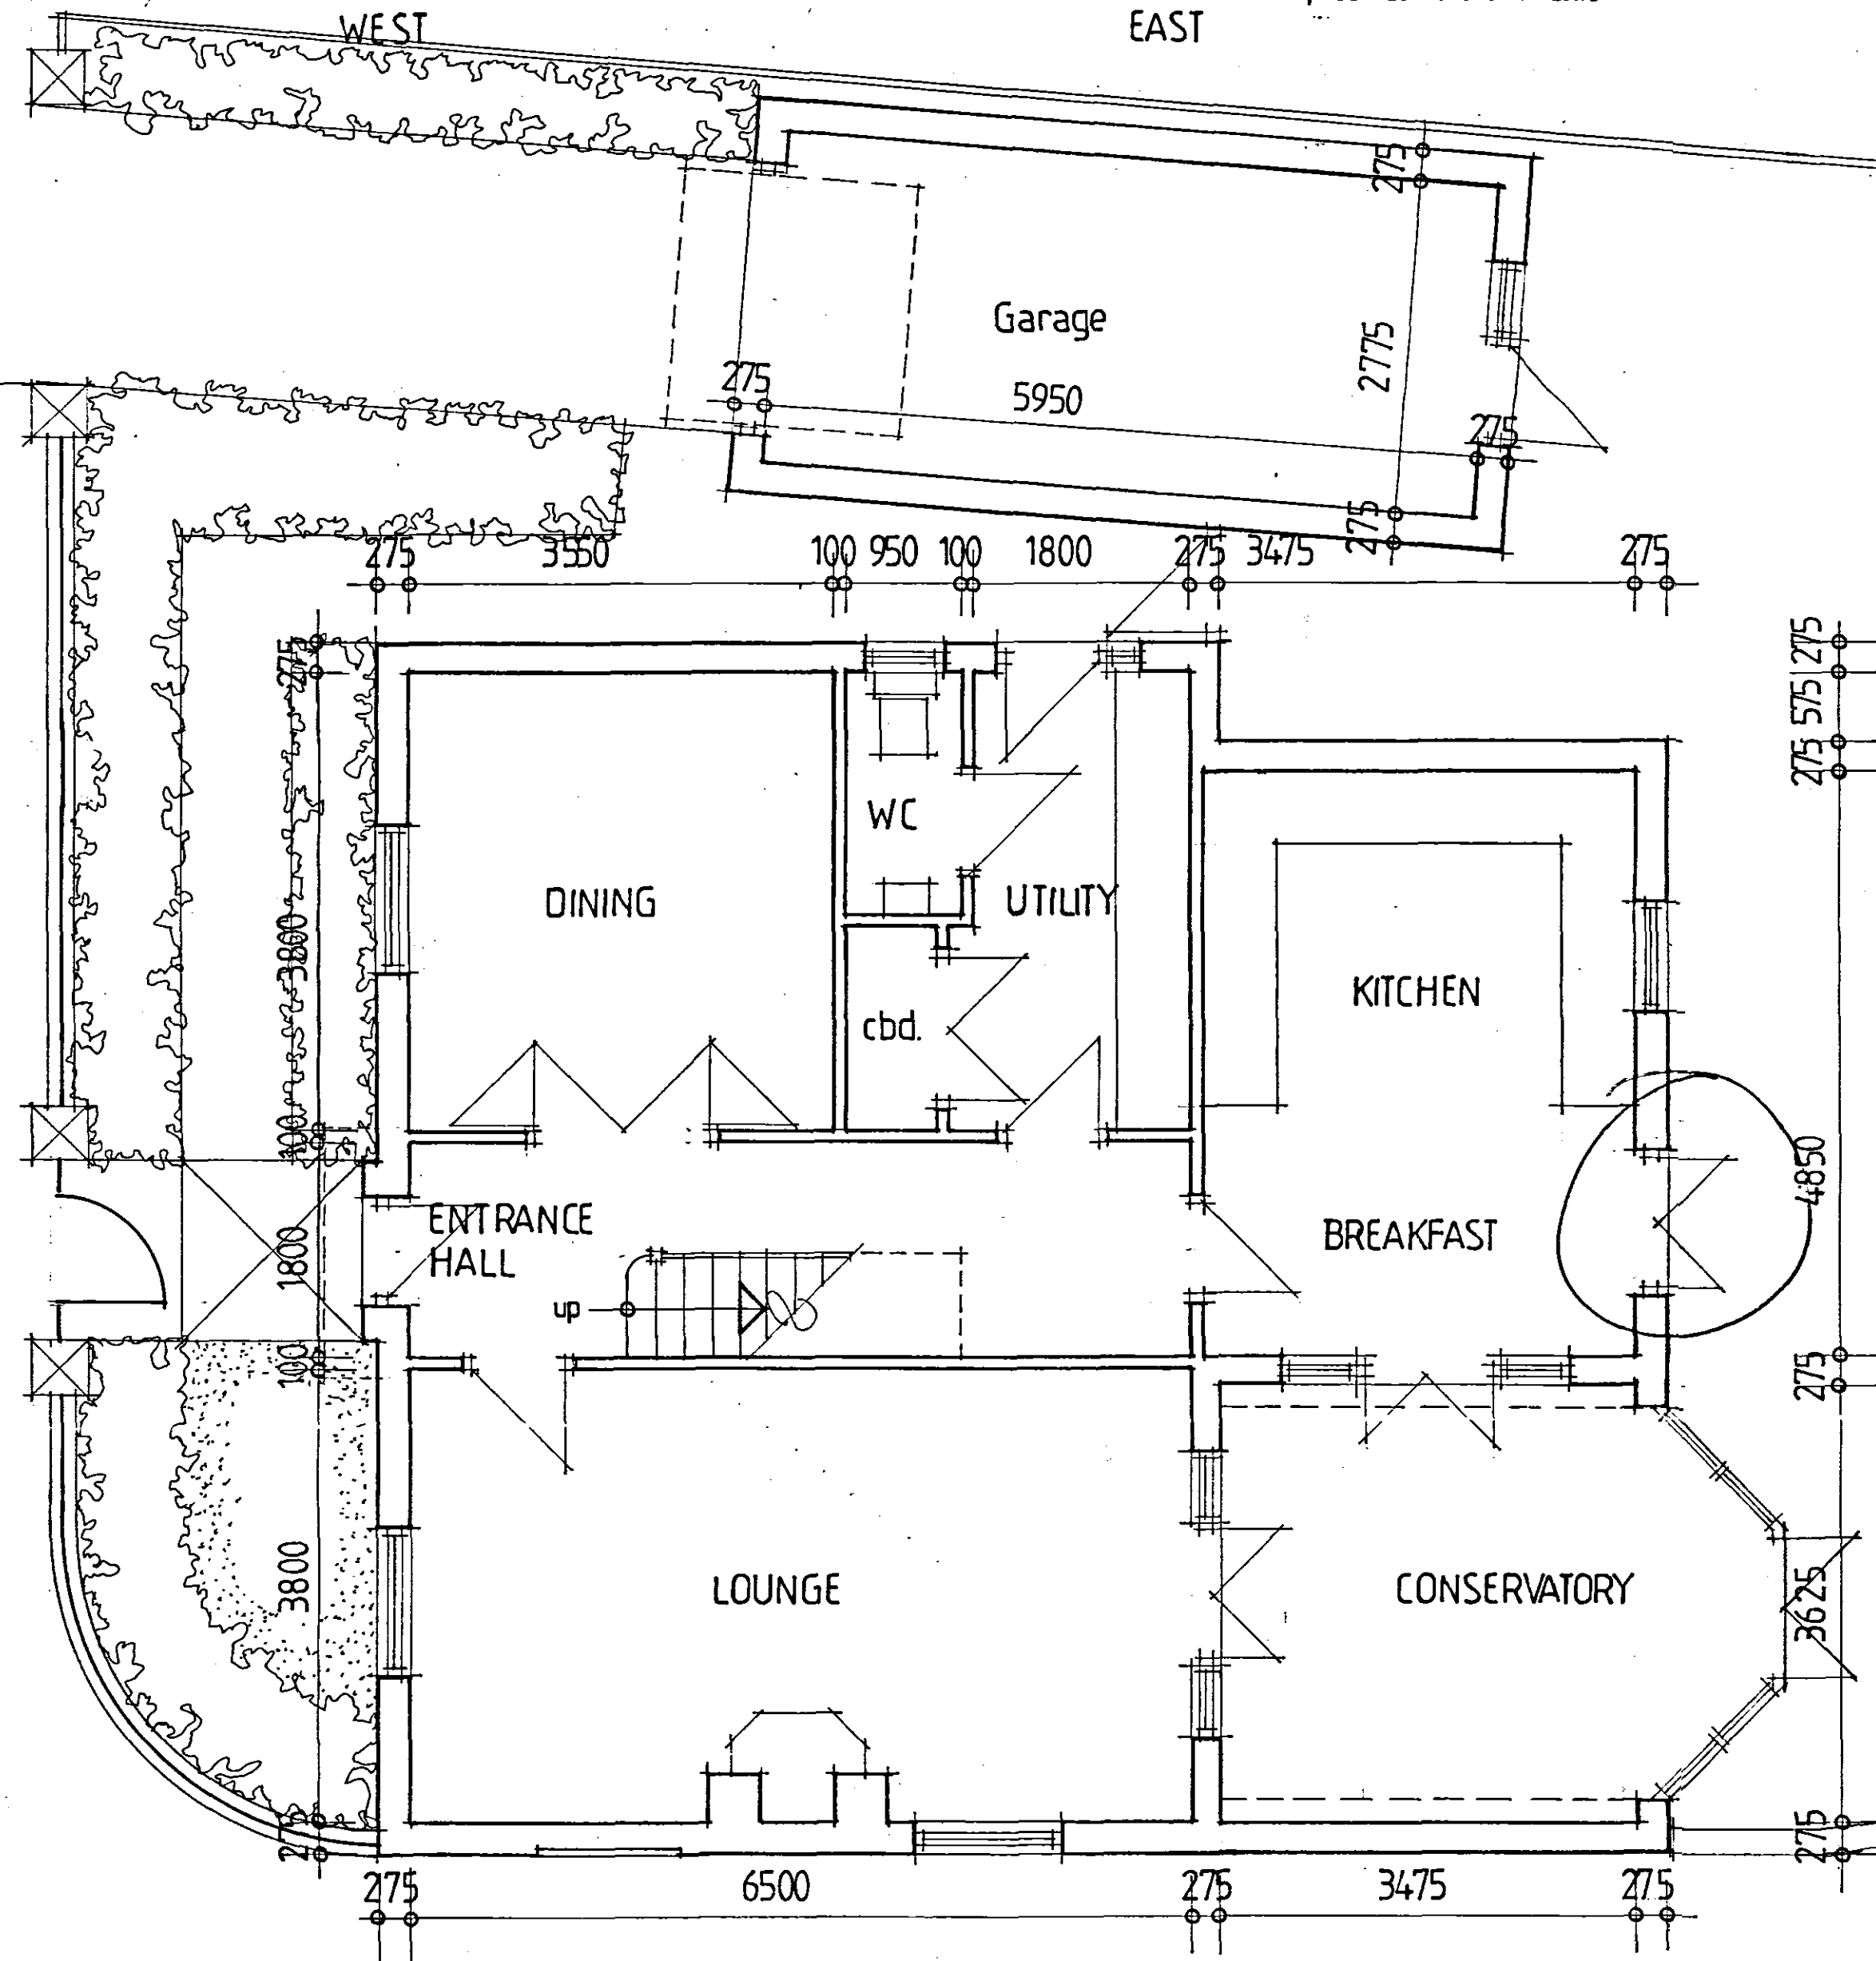
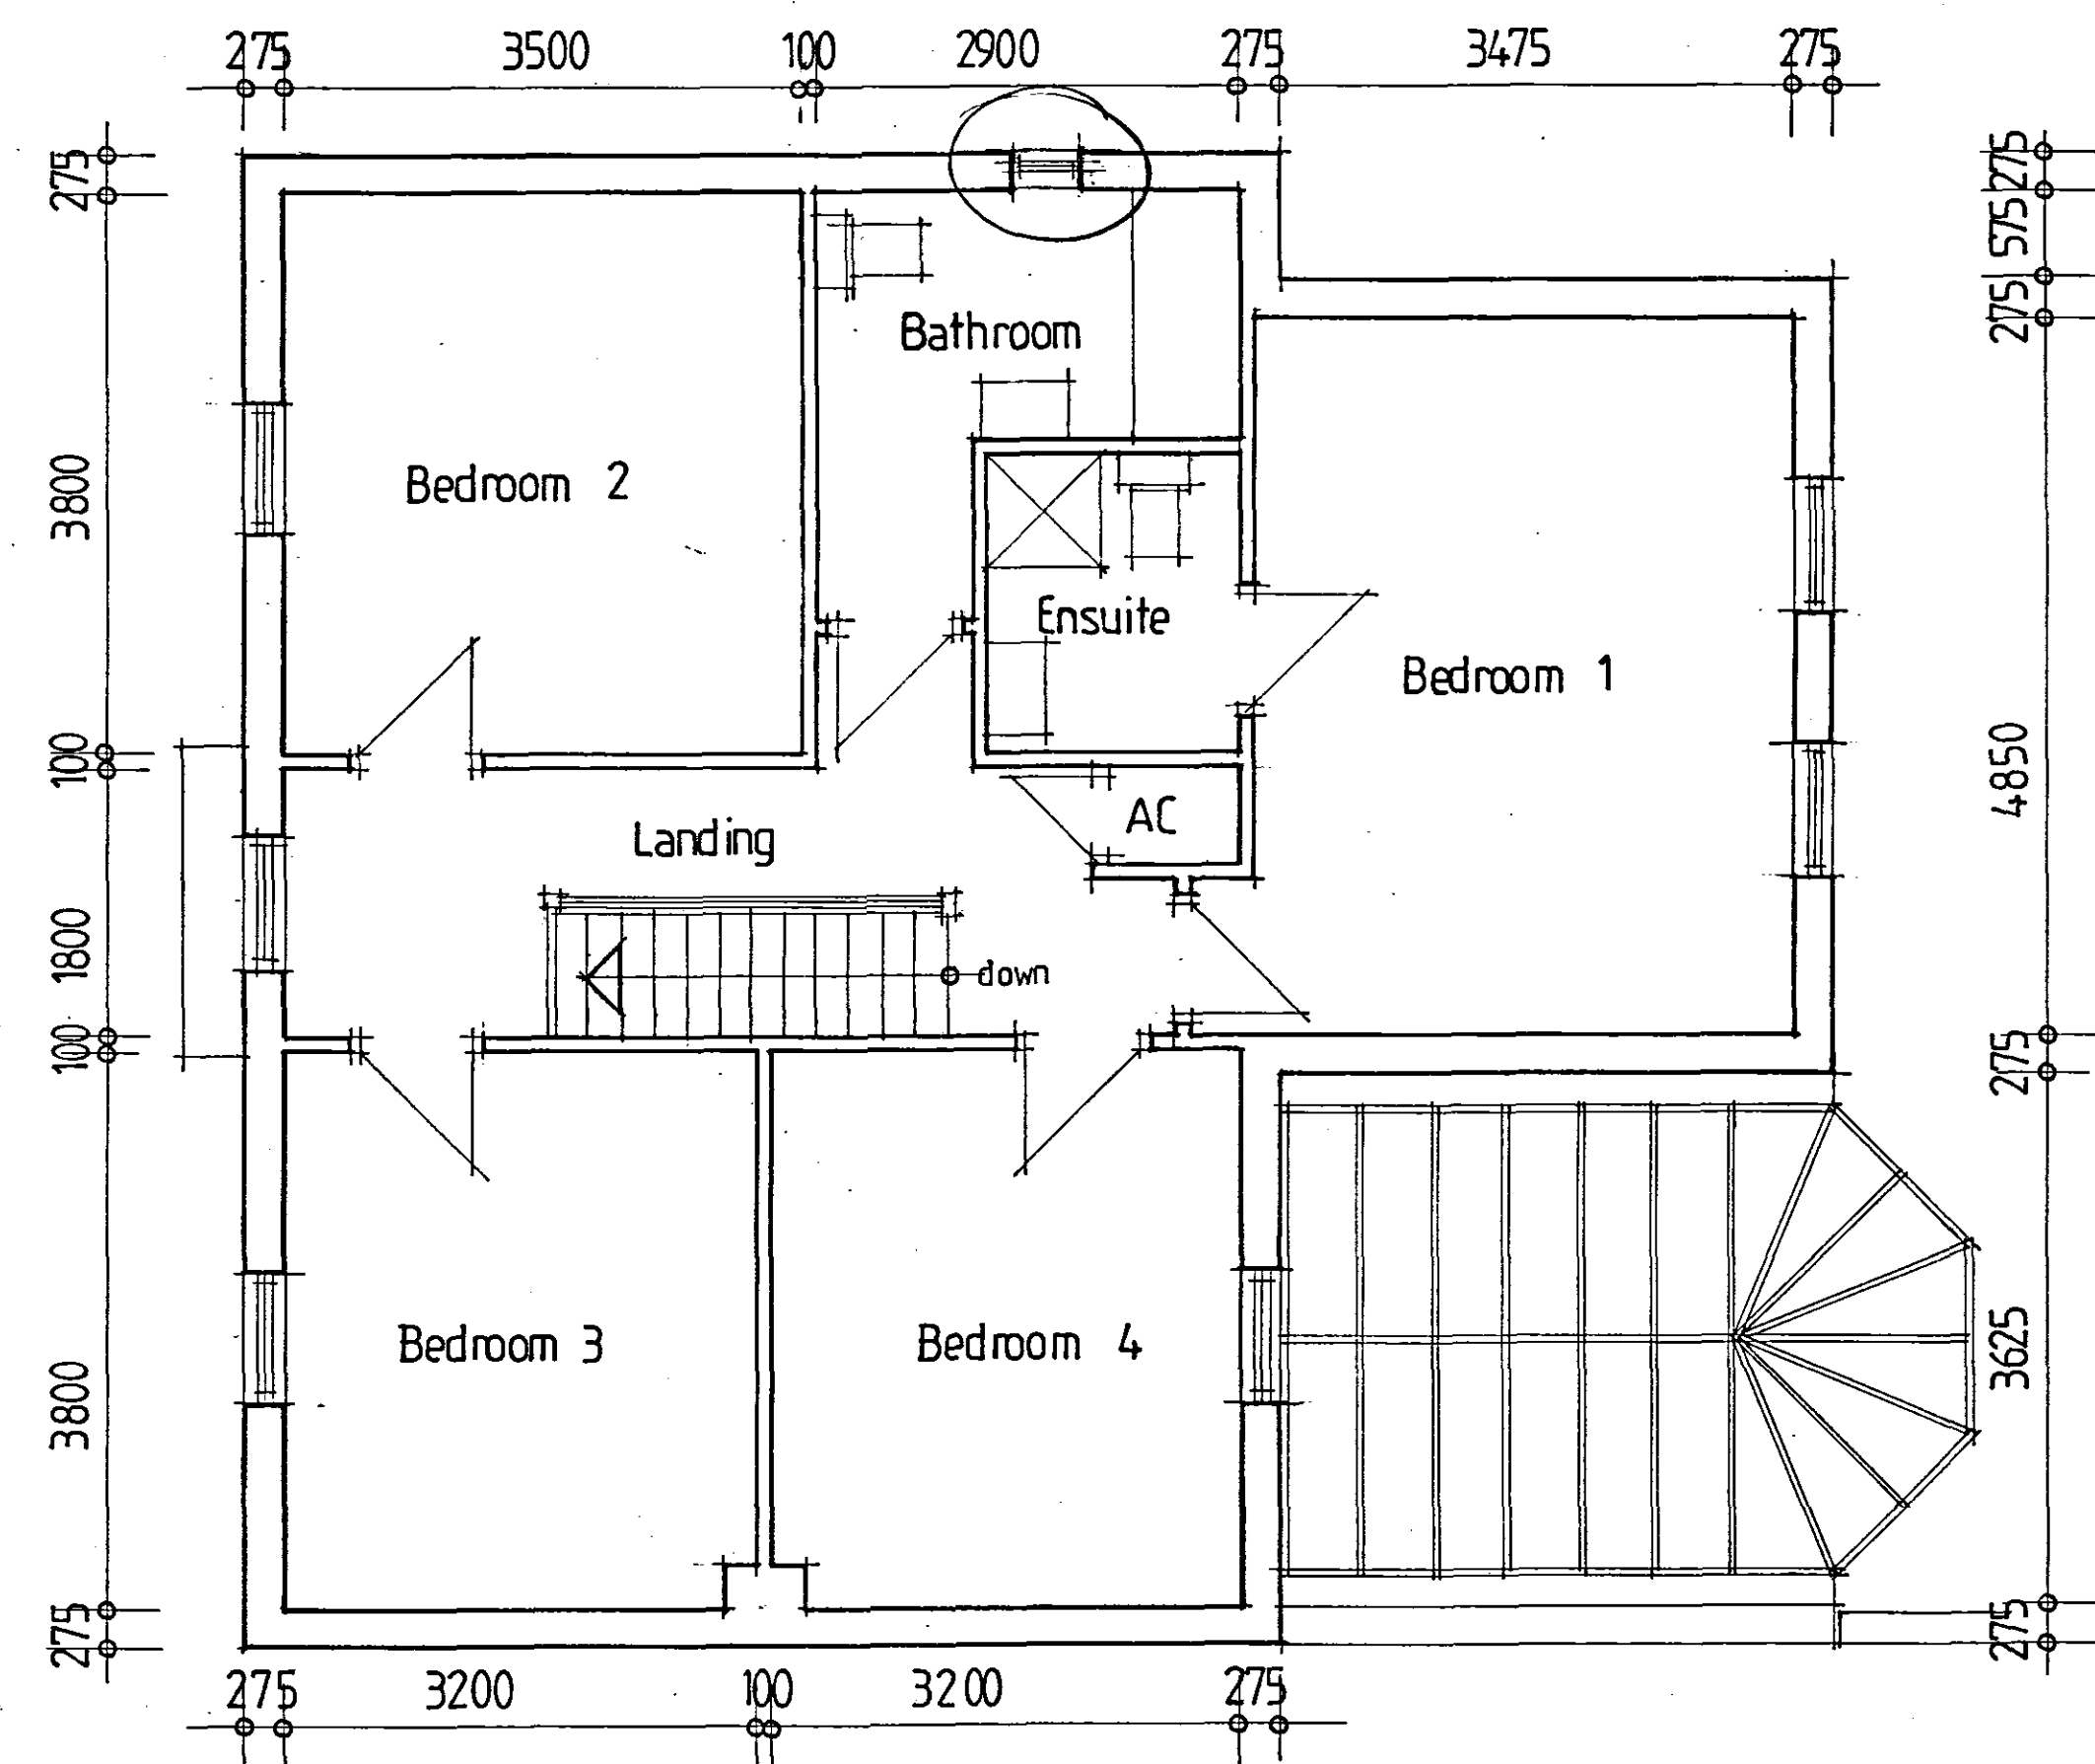
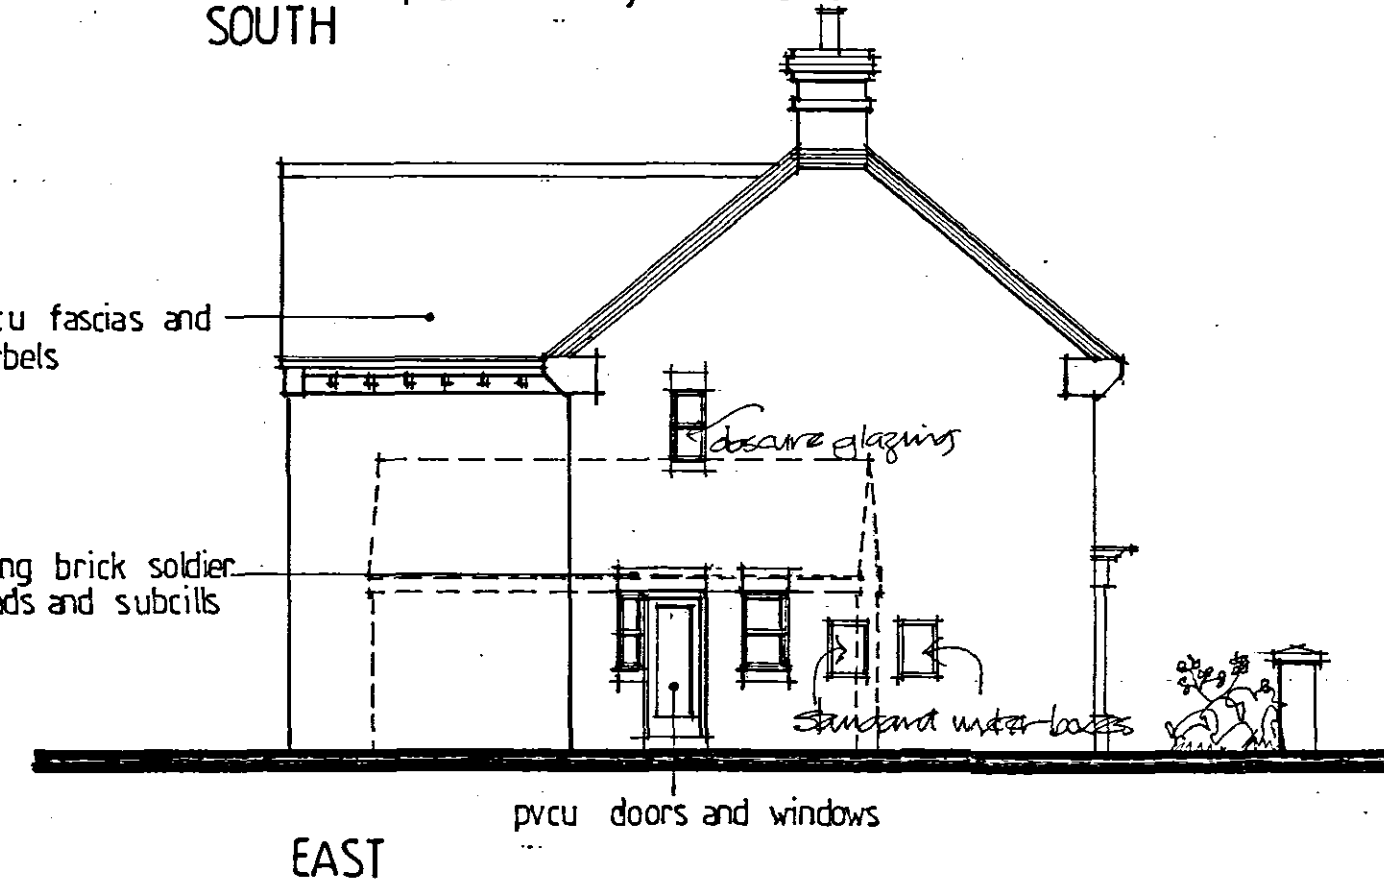
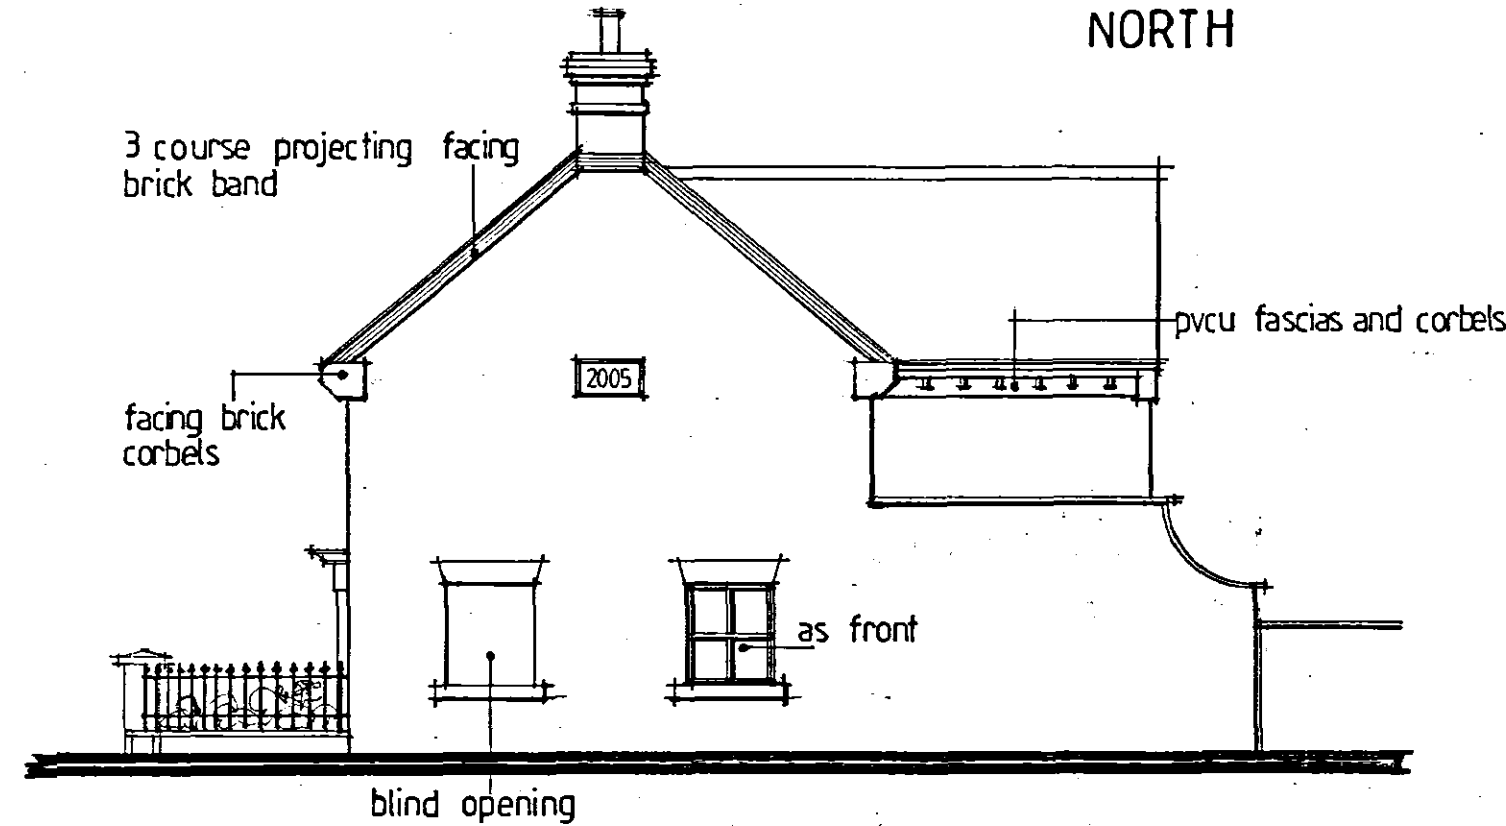
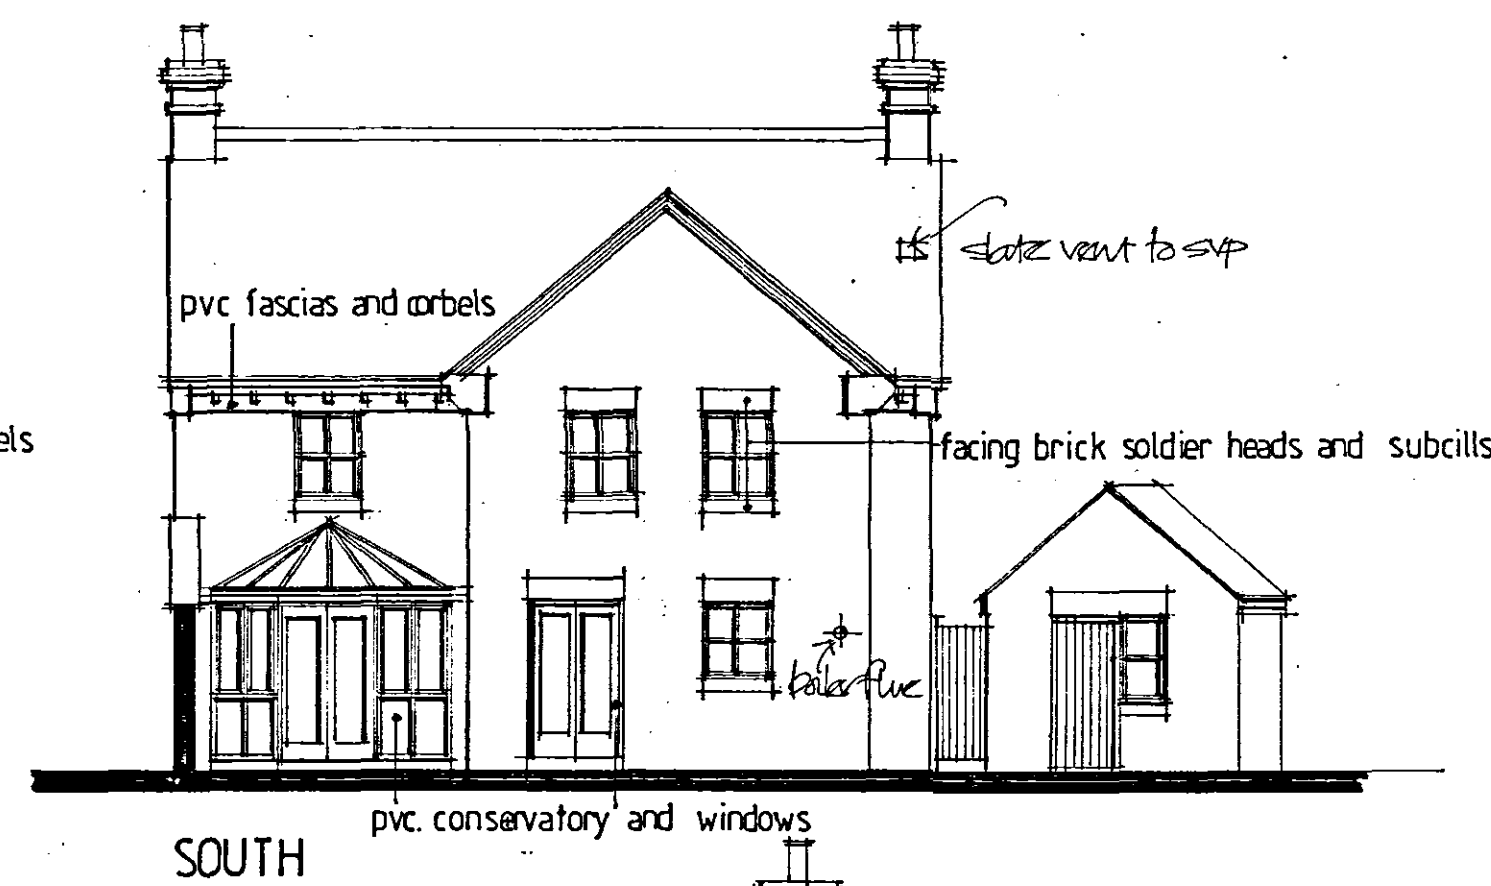
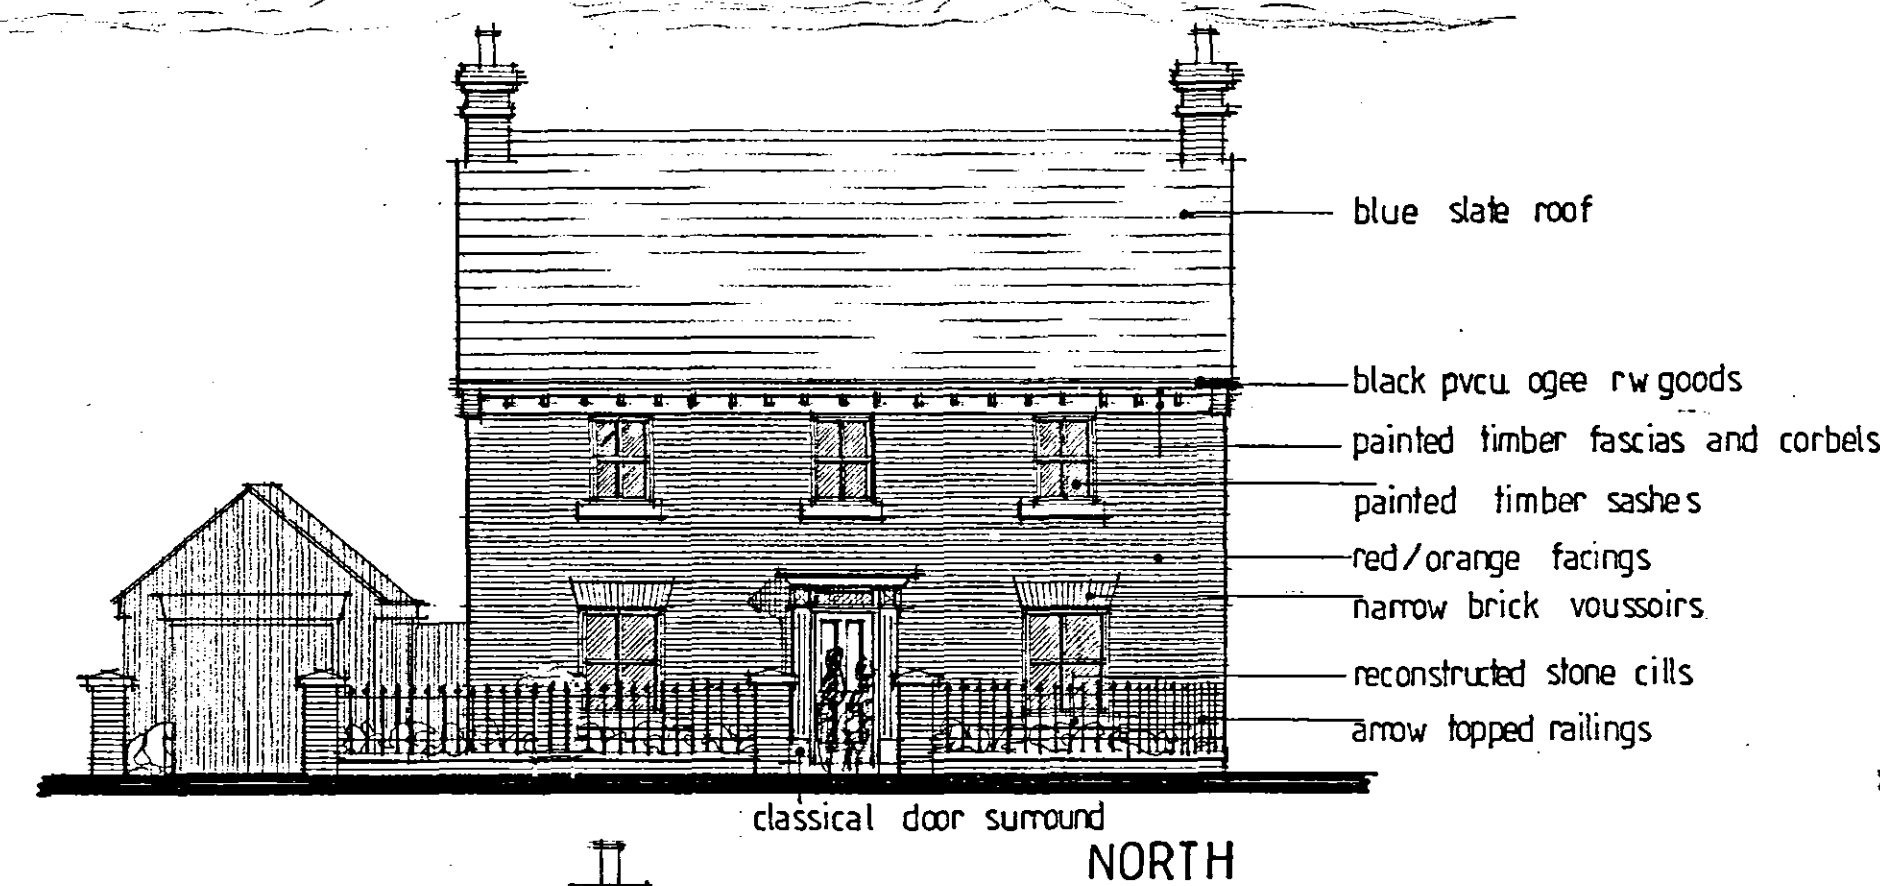


1800 mm high 215mm thick facing brick wall

DETERMINED
PLAN

TREVOR A CLAY R.I.B.A.
CHARTERED ARCHITECT
14 OLD FENDIKE ROAD
WESTON HILLS
SPALDING
LINCOLNSHIRE PE12 6DD

Project:
PROPOSED RESIDENTIAL DEVELOPMENT AT
OLD MAIN ROAD, FLEET HARGATE FOR
NESTWOOD HOMES

Drawing:
PROPOSED REPLACEMENT HOUSE
TO OLD MAIN ROAD - SKETCH DESIGN 2

Date: 11 October 05 Proj No: 05/160/PA
Scale: 1:50 Drg. No: 011 Rev: A

A-2224/05 - Breakfast room window changed to french doors - window added to bathroom.