



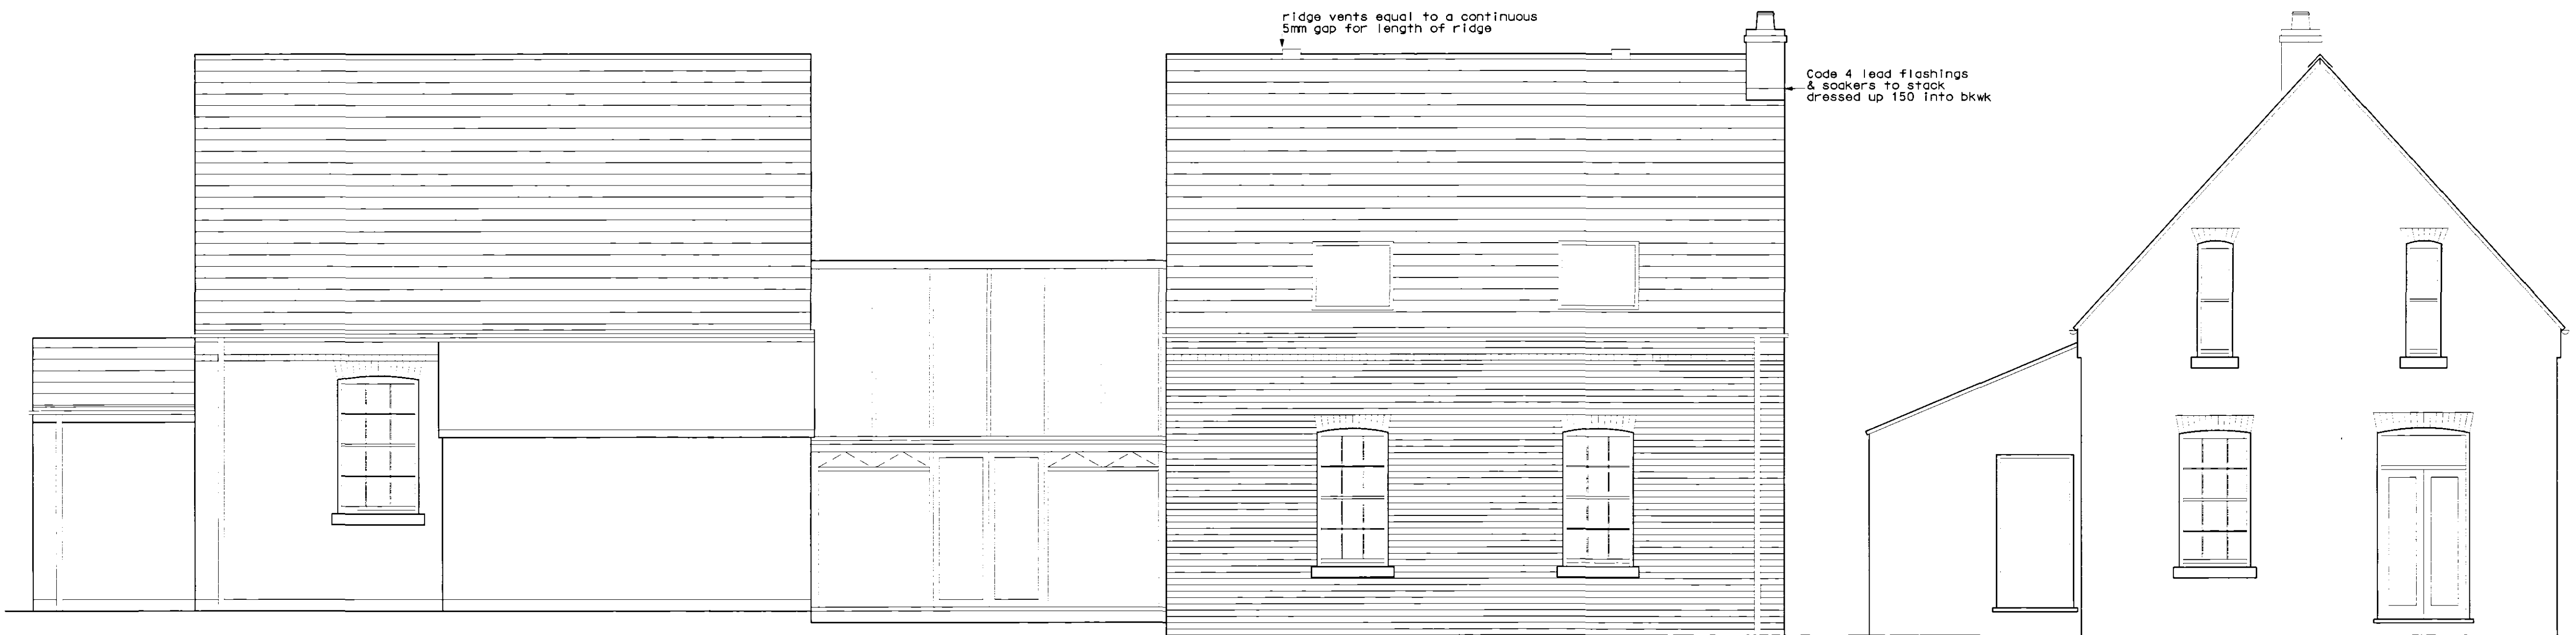

WEST ELEVATION


SOUTH ELEVATION

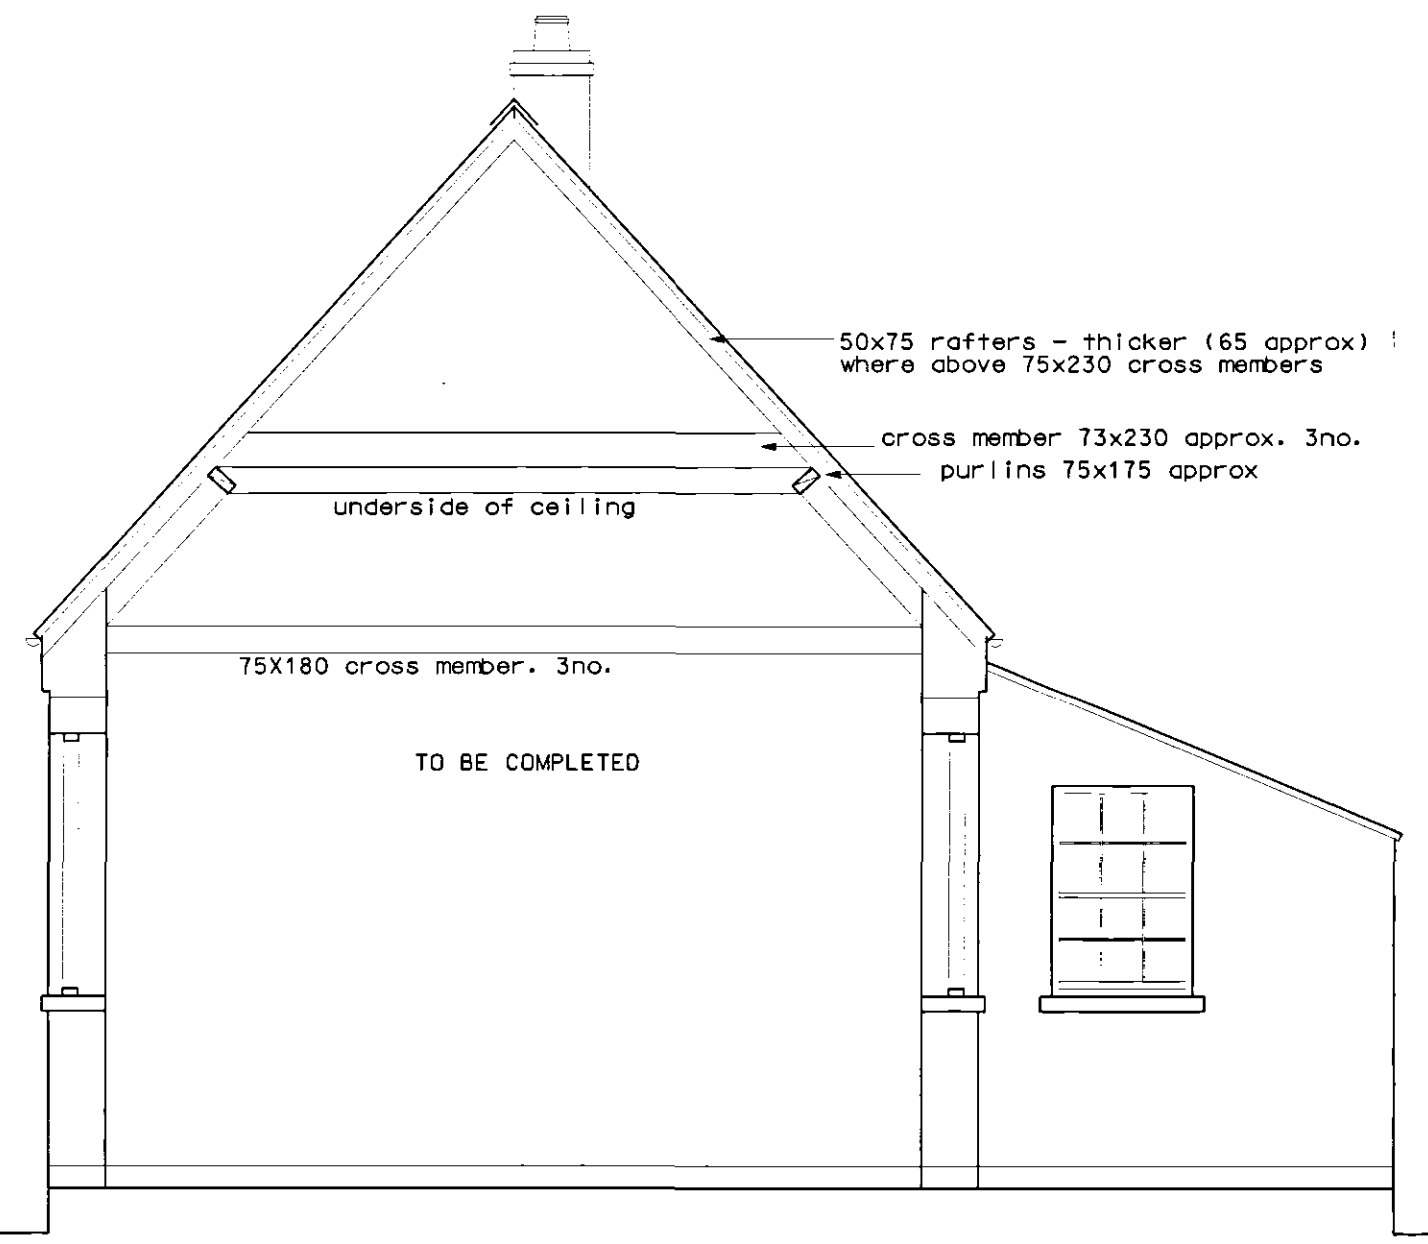

SECTION AA



SECTION DD

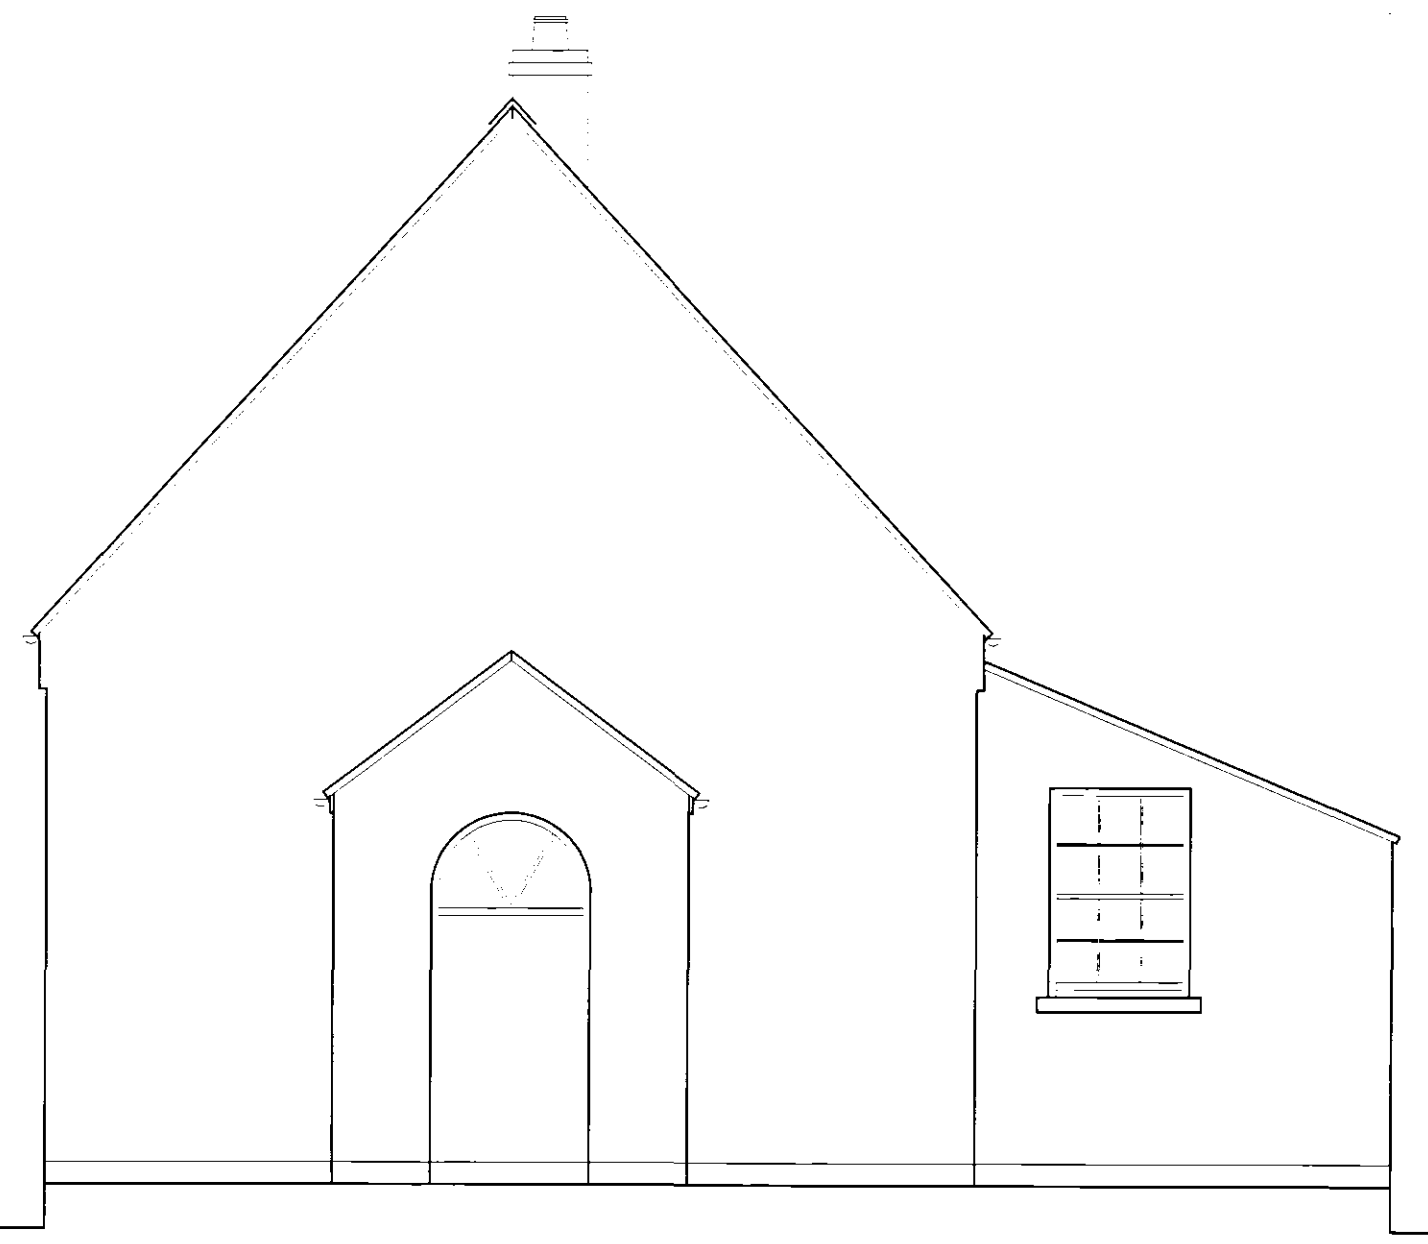

NORTH ELEVATION



EAST ELEVATION

21 NOV 2005
1605/05

John Rowell
Dip A.D. Nottingham Trent
H.N.C. Building Nottingham Trent
The Hollies
19 Wellington Road, Burton Joyce
Nottingham NG14 5GQ
Tel/Fax: 0115 931 3805
Mobile: 0771 362 5258

**DETERMINED
PLAN**

- ARCHITECTURAL DESIGN
- HOUSE EXTENSIONS & COMMERCIAL
- RETAIL DESIGN
- CONCEPTS & LAYOUTS
- SURVEYS
- MICROSTATION

B:	00/00/05
A:	18/11/05 Section added
REVISIONS:	
TITLE:	THE CHAPEL MILLBANK FLEET FEN SPALDING LINCOLNSHIRE, PE12 8QW PROPOSED ELEVATIONS
CLIENT:	SELF
SCALE:	1:50
DATE:	29/09/04
DRWG NO:	CH/04/05A