


©Design Copyright reserved. Written consent must be obtained before copying or reproducing this drawing. Do not scale from this drawing, use dimensioned figures only. Contractors are responsible for taking and checking site dimensions. Any discrepancy must be reported to the architect immediately.

PROPOSED ELEVATION 'B'

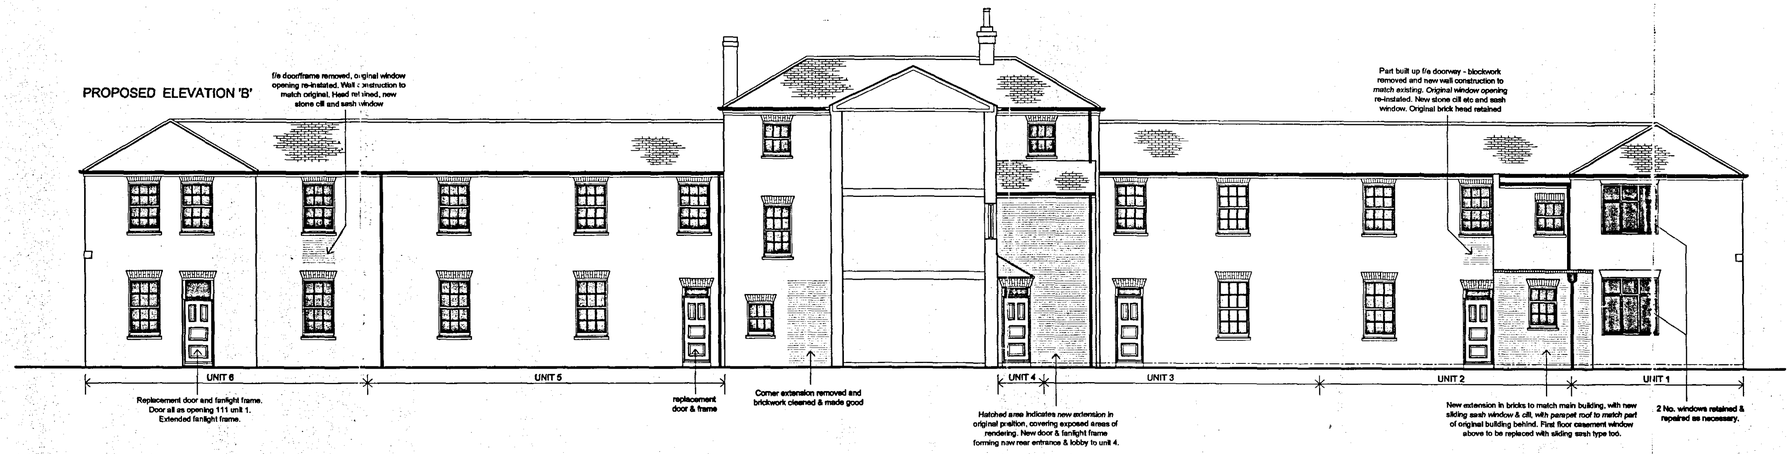

PROPOSED ELEVATION 'D'

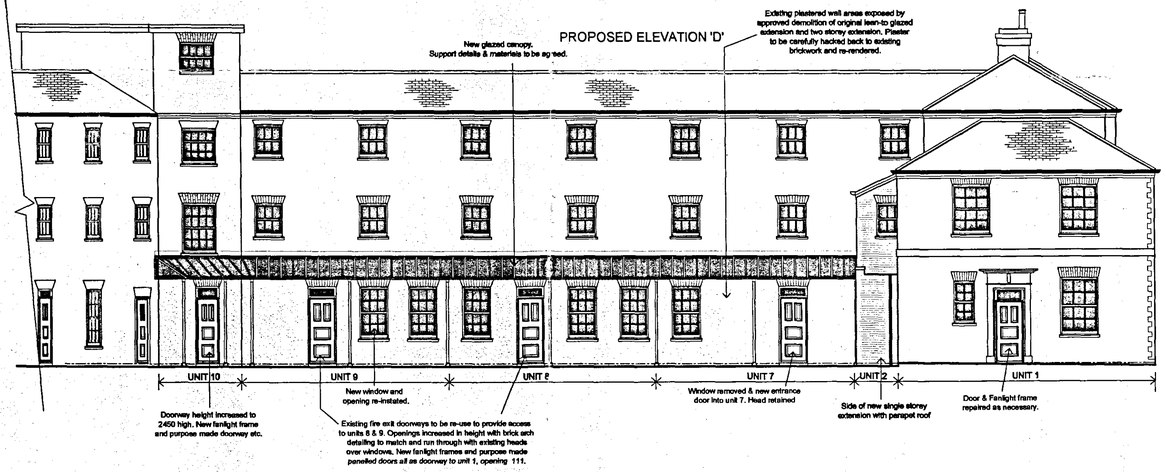

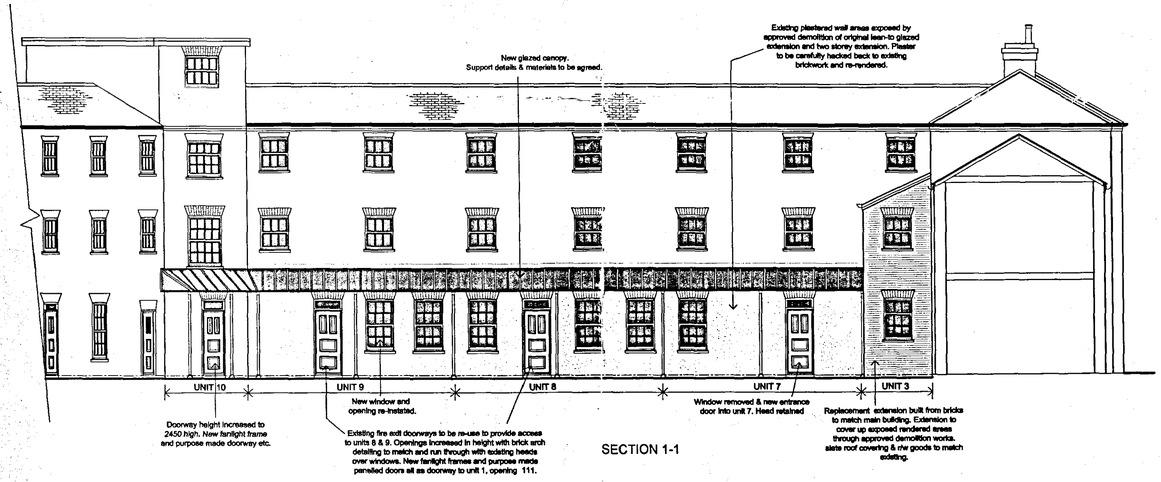

SECTION 1-1

Planning
20 DEC 2007
Ref: 1668/07
DETERMINED PLAN

CB Design Group
Chartered Architects + Planning Consultants
NFU Buildings - Carnelgate - Spalding - Lincolnshire PE12 6ET
Telephone 01-775 722241 Fax 01-775 769986
Email enquiries@cblnewhomes.co.uk
Members of The Royal Institute of British Architects
Members of Chartered Institute of Architectural Technologists

Client: Castle Building Limited

Scale: 1:100

Project: Holbeach House, Fleet Road, Holbeach

Date: June 2007

Drawn by: LPR

Drawing No.: 2018/025

Title: Proposed Elevations B, D & SECTION 1-1

Revision:

A1